

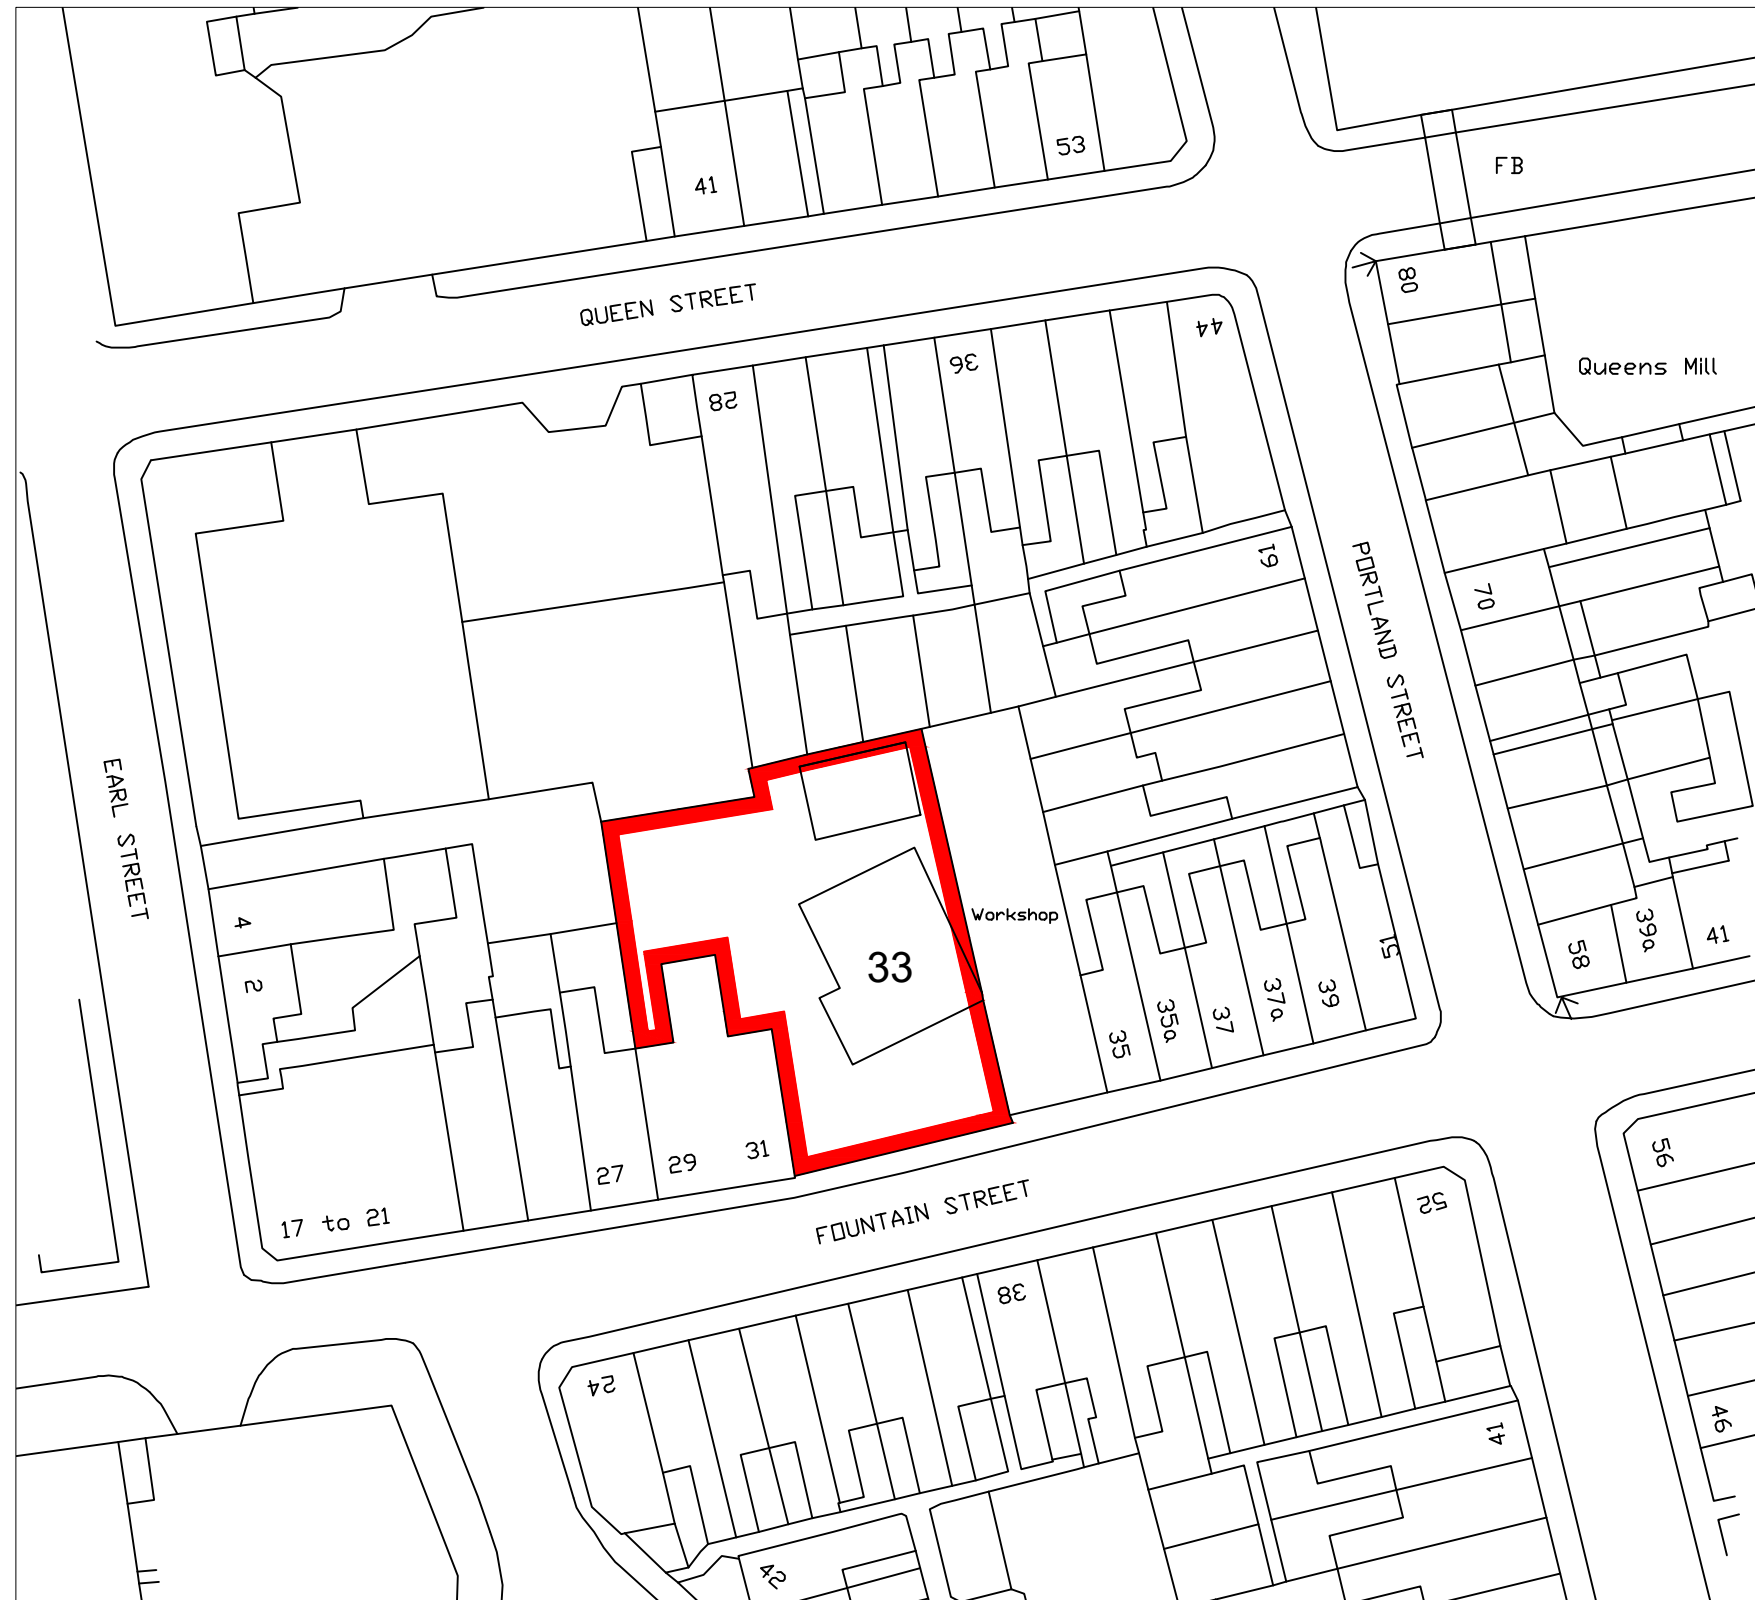
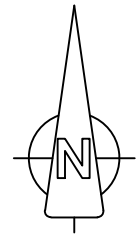



1:1250 BLOCK PLAN FOR 33 FOUNTAIN STREET, LEEK, STAFFORDSHIRE, ST13 6JS

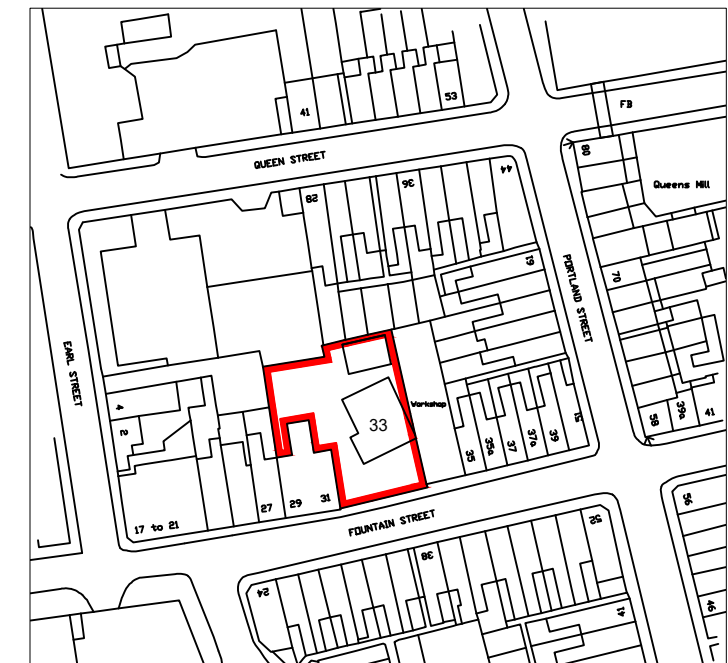

BLOCK PLAN - SCALE 1:500

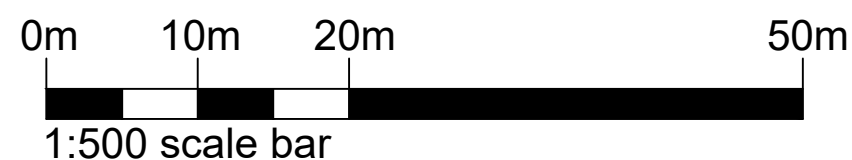

LOCATION PLAN - SCALE 1:1250

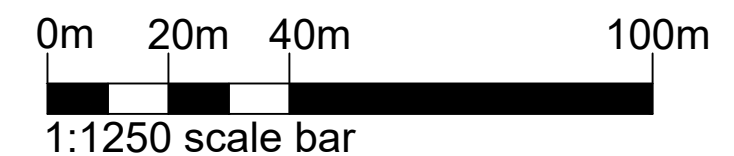

PROJECT: PROPOSED EXTENSION AT
33 FOUNTAIN STREET
LEEK
ST13 6JS

CLIENT: MR J. MOUNTFORD

Drawing Title

BLOCK PLAN

Drawing No.
2439-BR-06

Date:
OCT 2024

Scale:
1:1250 @ A3

Revision:

Issue:
BUILDING REGS

Renaissance Studio, No 1 Derby St, Leigh, Lancashire WN7 4PF
Telephone: 01942 676360 . Fax: 01942 682084
Email: info@pabarchitects.co.uk . www.pabarchitects.co.uk