
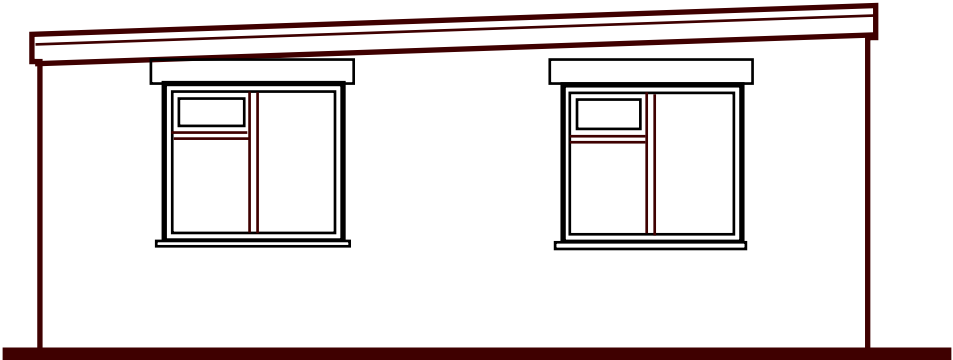



**Proposed Garage Conversion to Habitable Room
at 4, Heybridge Close Tean ST10 4LU**

Scale 1-50 (A3) - existing layout Dwg ref HC1a October 2024


Geoff Rouane C.Build.E, MCABE, MRICS.
Chartered Building Surveyor
Tel 07946517767
Email: geoffrouane@btinternet.com

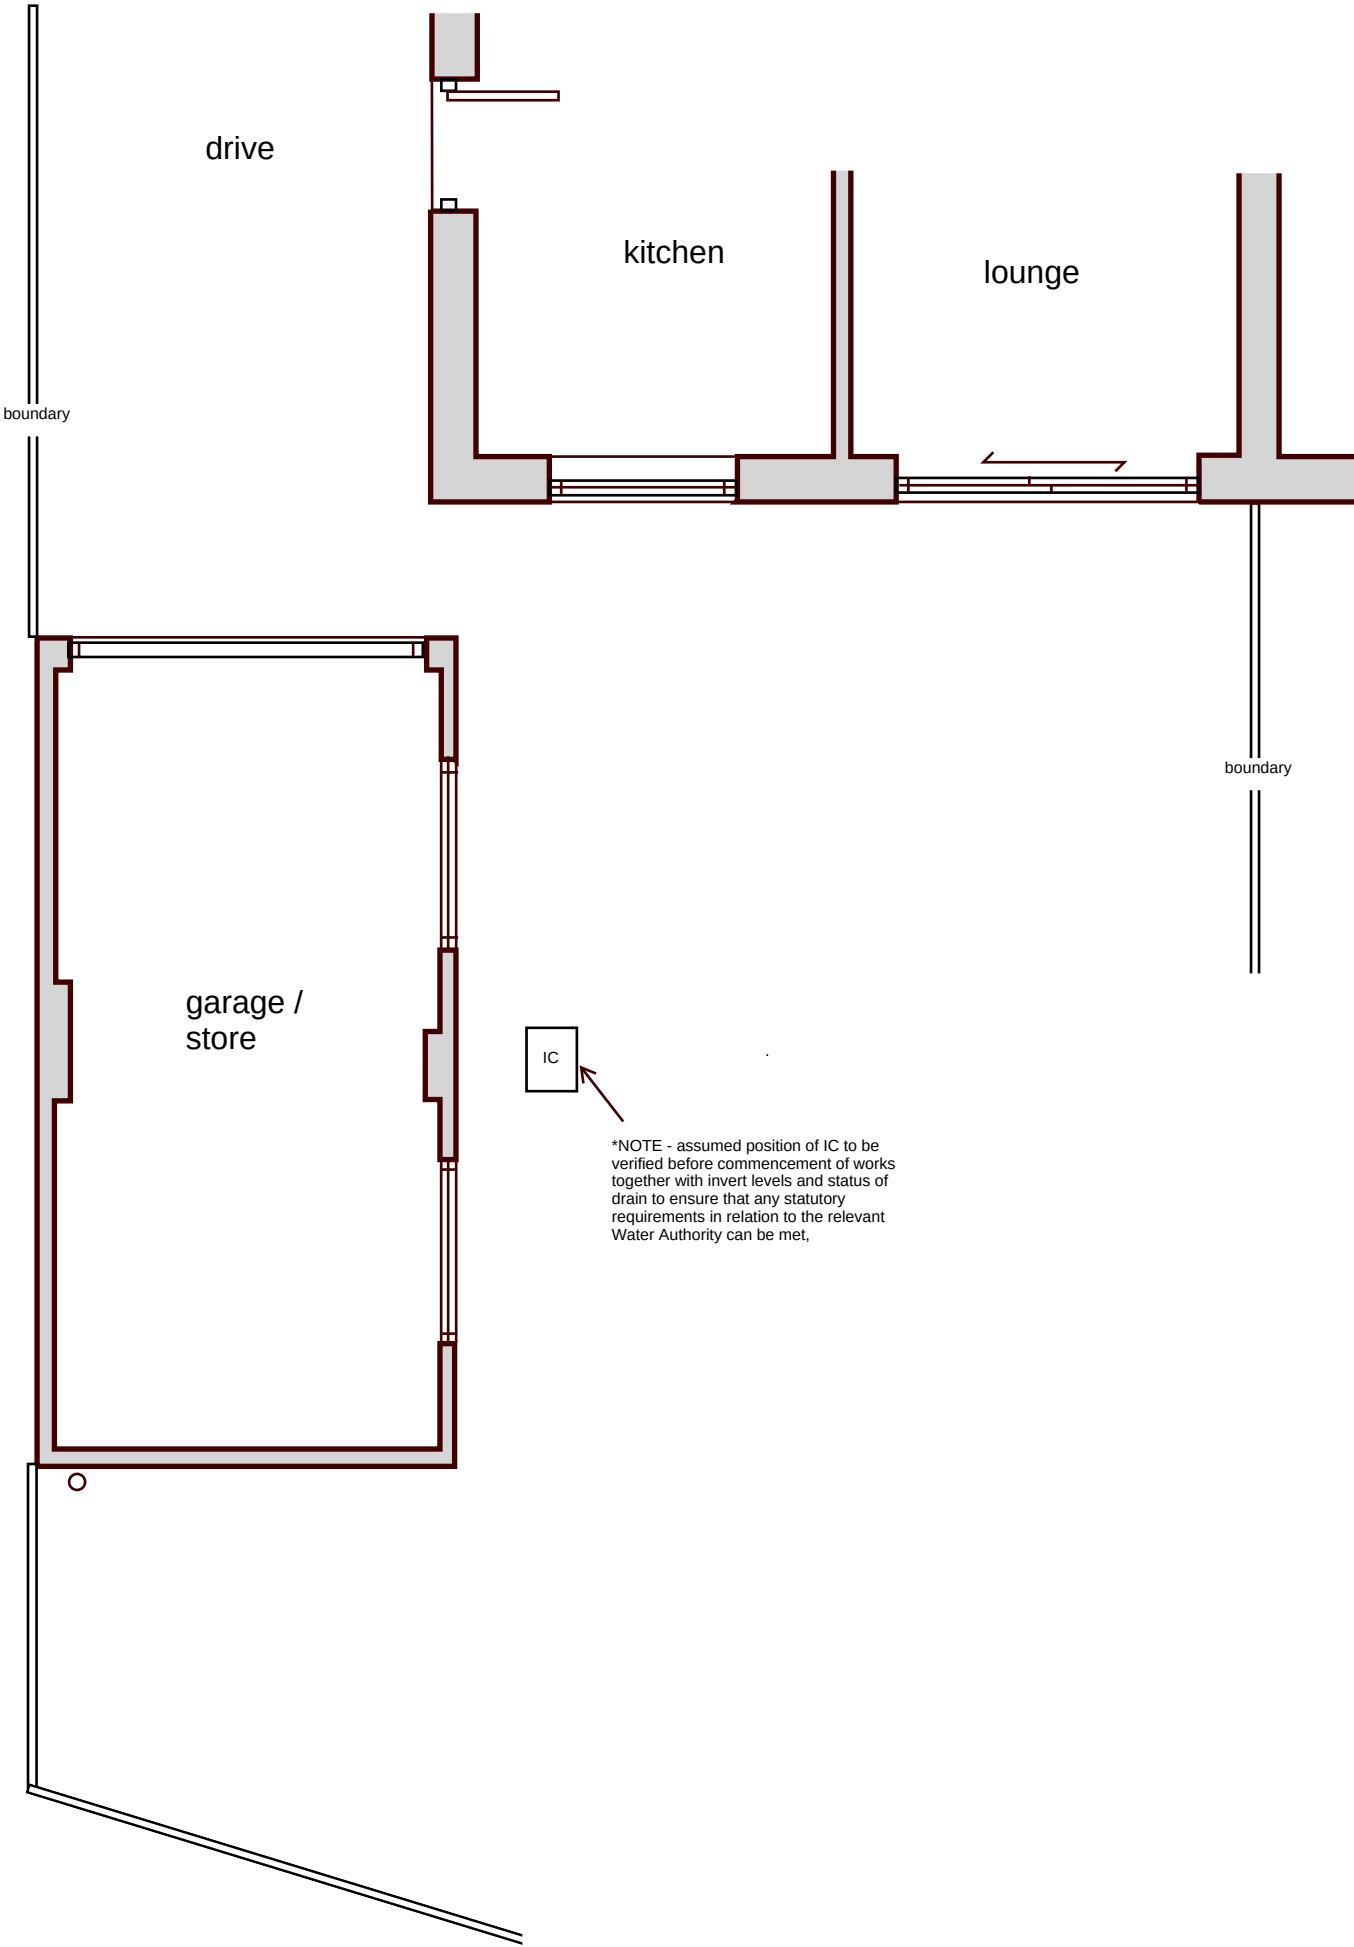


side elevation to garden

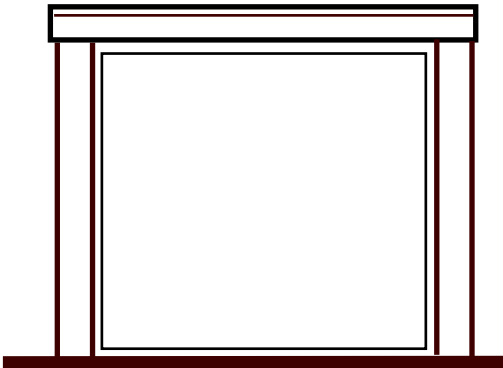

front elevation

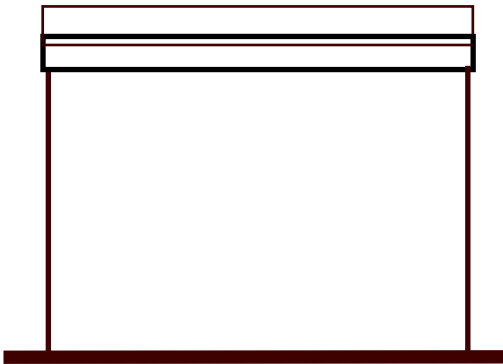

rear elevation

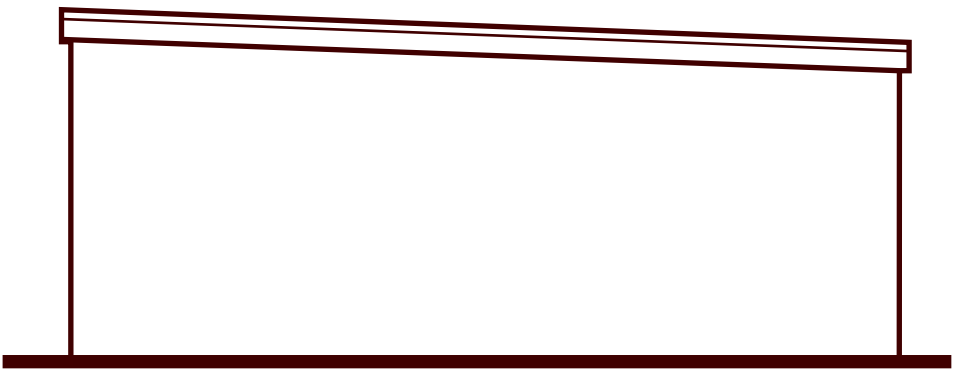

side elevation to boundary