




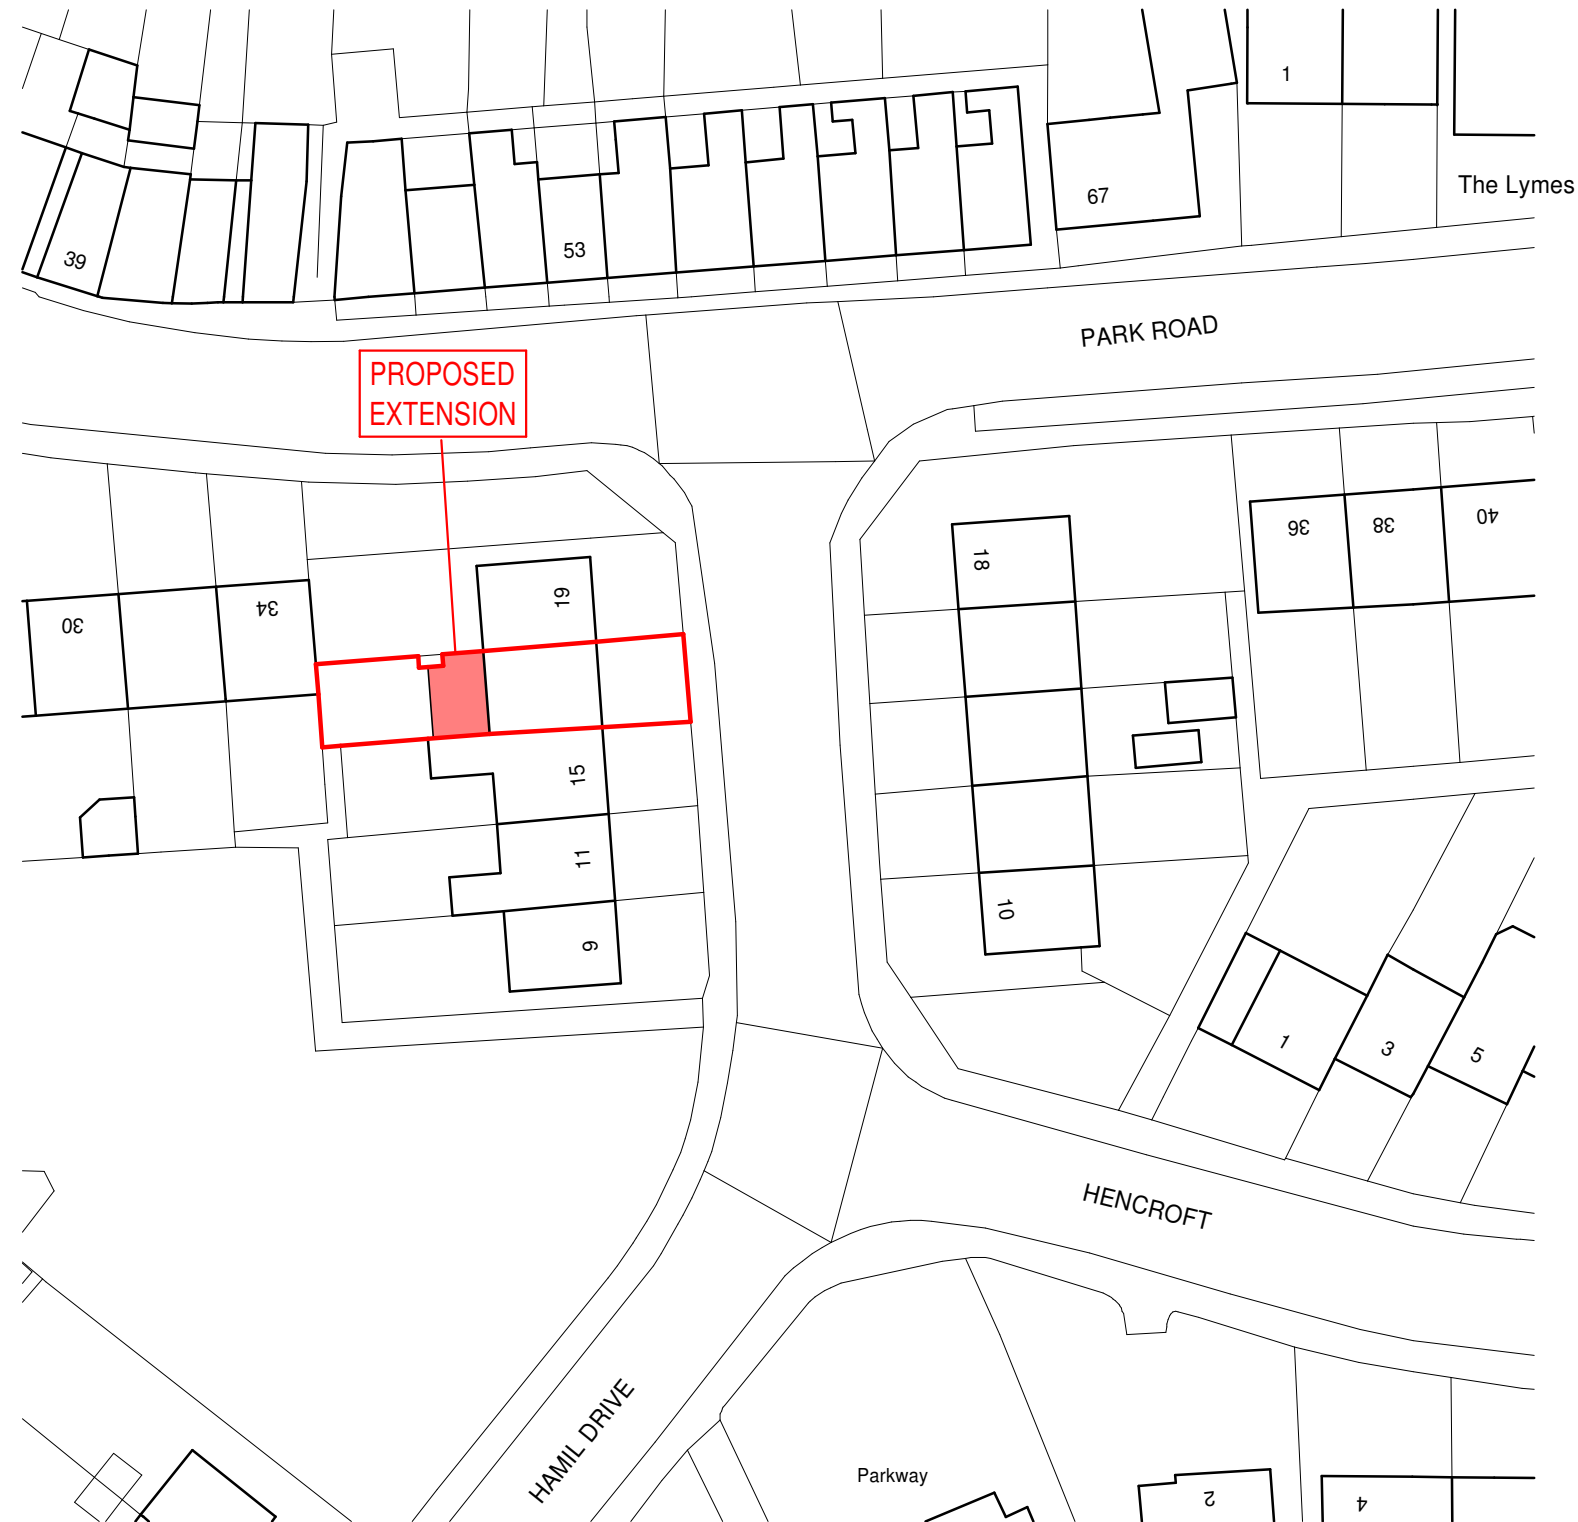


Block Plan

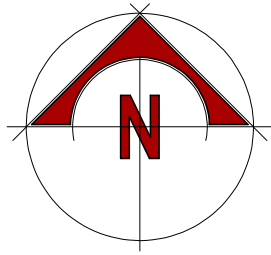

scale bar @ 1:500

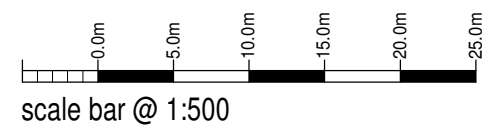

Location Plan

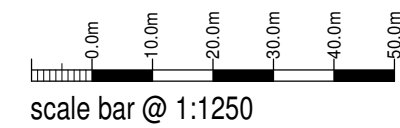

scale bar @ 1:1250

Serial number: 290258  
© Crown copyright and database right 2024  
Ordnance Survey licence AC0000848283

## Mr & Mrs Corden

Proposed Extension to  
17 Hamil Drive,  
Leek,  
ST13 8EX

Planning Proposal  
Location and Block Plan

| Date         | Sheet | Scale          |
|--------------|-------|----------------|
| July 2024    | A2    | 1:1250 + 1:500 |
| Org No.      | Rev.  | Drawn          |
| 2024-2885-03 | A     | NAW            |

A - 28/10/2024 - RED EDGE TO No.19 AMENDED



10 Cawdry Buildings, Fountain Street, Leek. ST13 6JP  
Telephone: 01538 386002  
E-mail: info@sammonsltd.co.uk  
Web: www.sammonsltd.co.uk

This drawing is copyright.  
All dimensions must be checked prior to commencement.