


Rev.	Down	Comments	Date
------	------	----------	------

key to elevations_as existing

- ER existing plain clay roof tiles (grey)
- EW existing brick walls (orange mix)
- EF existing timber fascias (black)
- EG existing upvc framed windows (white)
- ED existing upvc framed doors (white)
- EB existing timber boundary fence

key to elevations_as proposed

- ER existing plain clay roof tiles (grey)_repaired
- EW existing brick walls (orange mix)_repaired
- EG existing upvc framed windows (white)_replaced
- ED existing upvc framed doors (white)_replaced
- PW proposed upvc framed windows (white)_to replace existing door

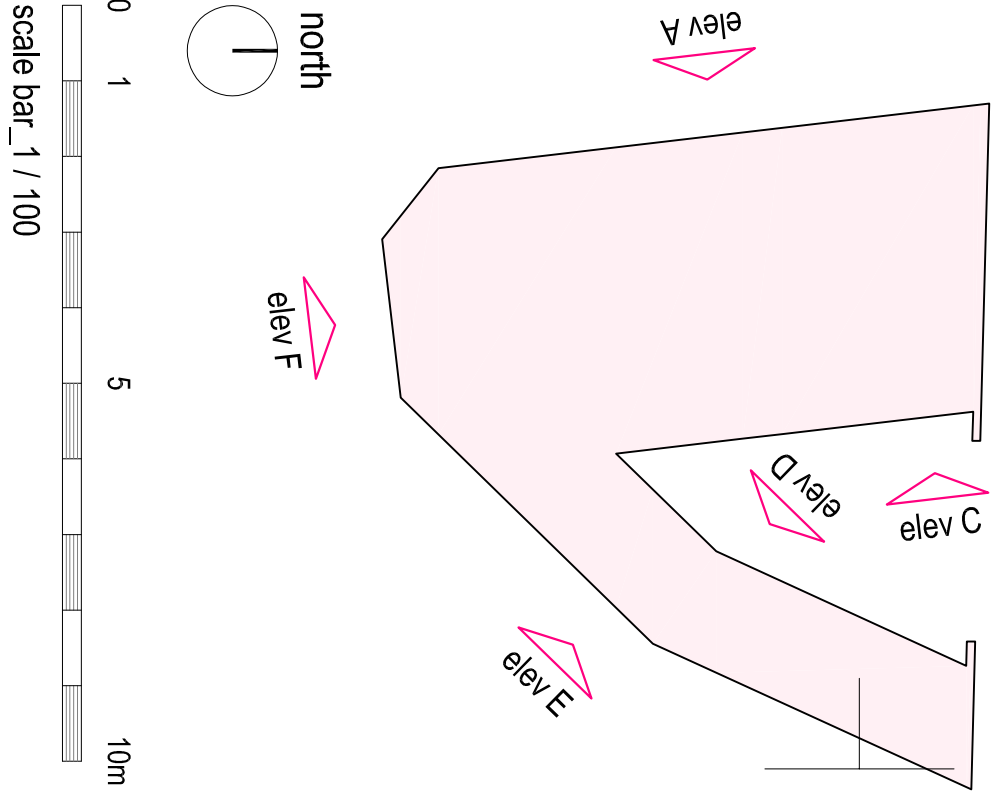

Hewitt&Carr Architects
A. Design House 117-119 Leek Road Cheddle ST10 1JE
T. 01832 525889
E. enquiries@hccarchitects.co.uk
W. www.hccarchitects.co.uk

Client
Mr. E Boteman

Project
Change of Use from Shop to Dwellinghouse
27 Cheddle Road,
Cheddleton, Staffordshire, ST13 7HN

Title
Elevations

As Existing / As Proposed


Drawn
Planning
Date 31 / 10 / 2024

Scale @A1 1 / 100


Project No. Drawing No.
01418 AS (0) 104

Rev


elevation C as proposed_scale 1 / 100

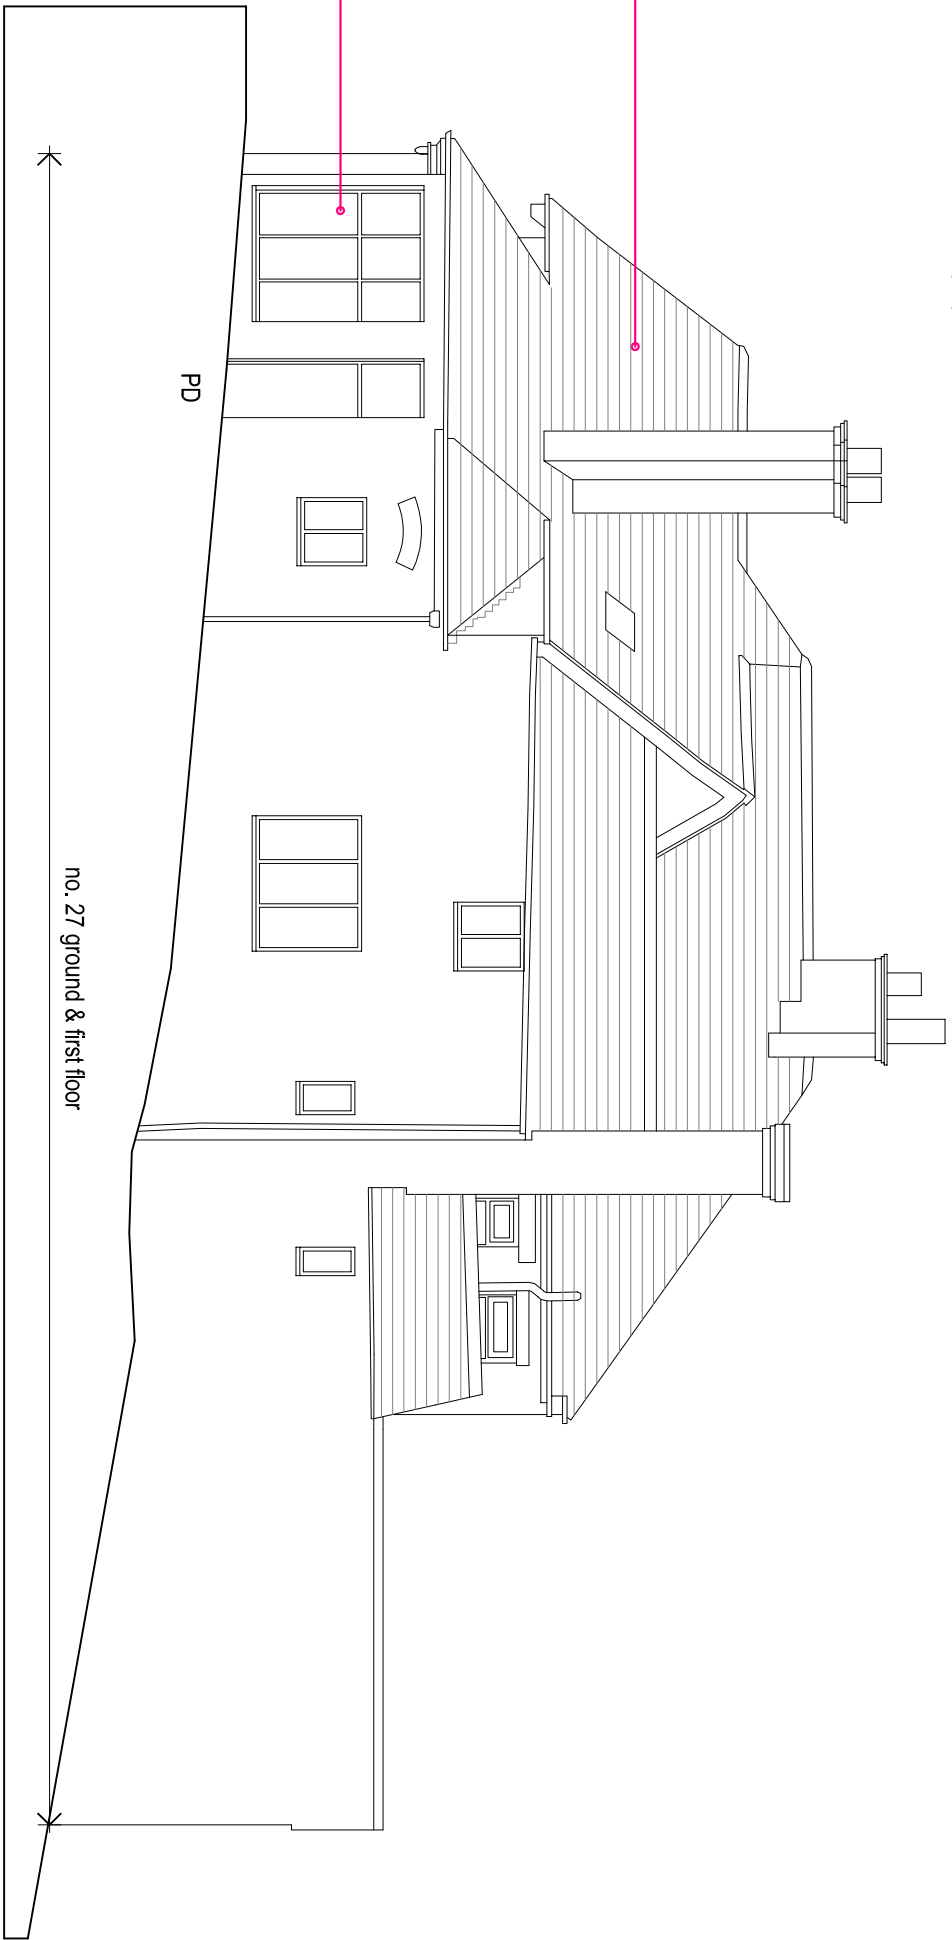


elevation A as proposed_scale 1 / 100

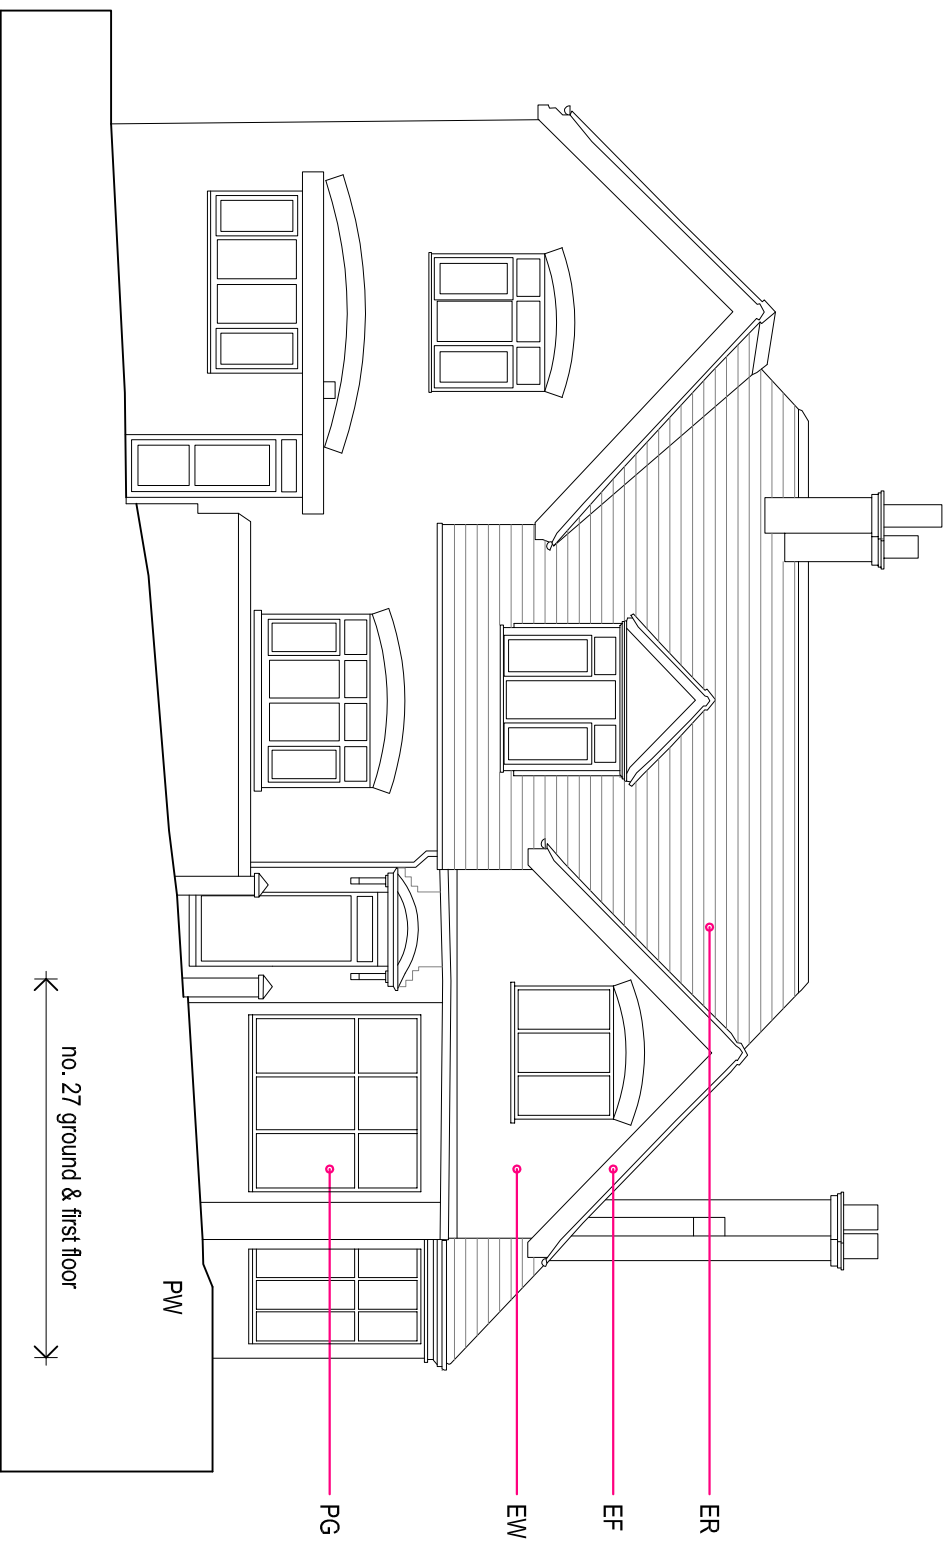


elevation C as existing_scale 1 / 100

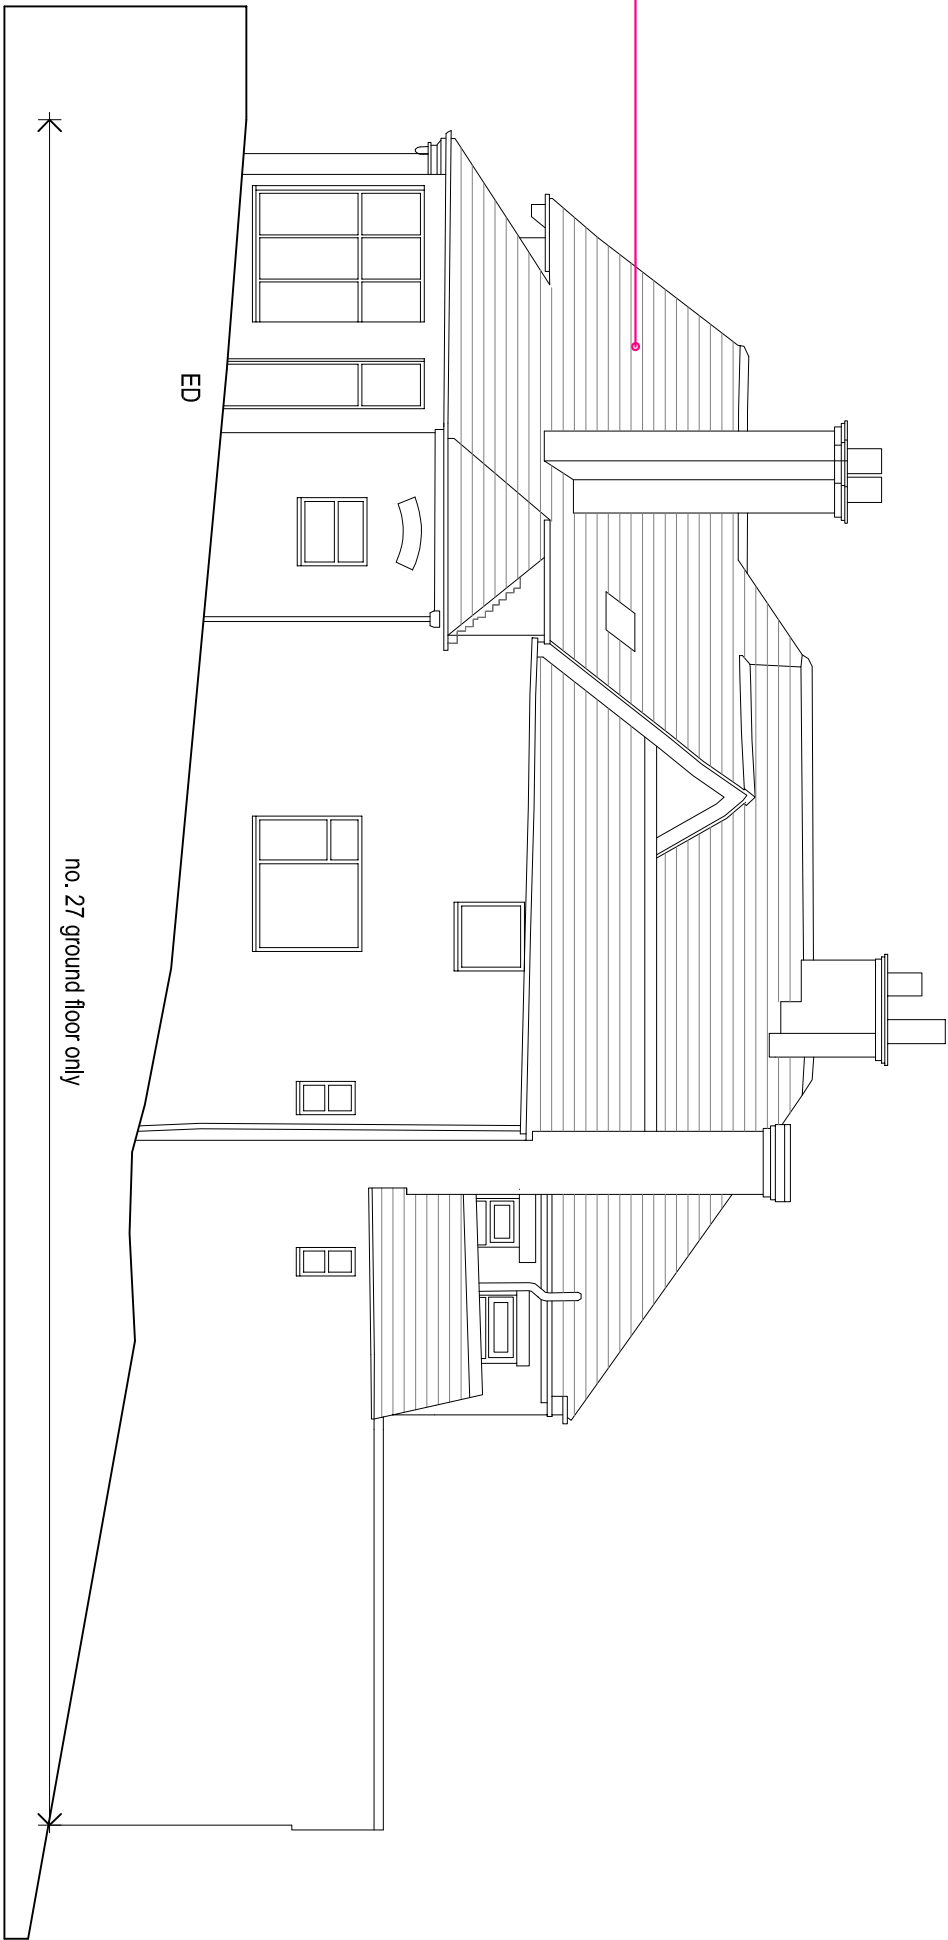


elevation A as existing_scale 1 / 100

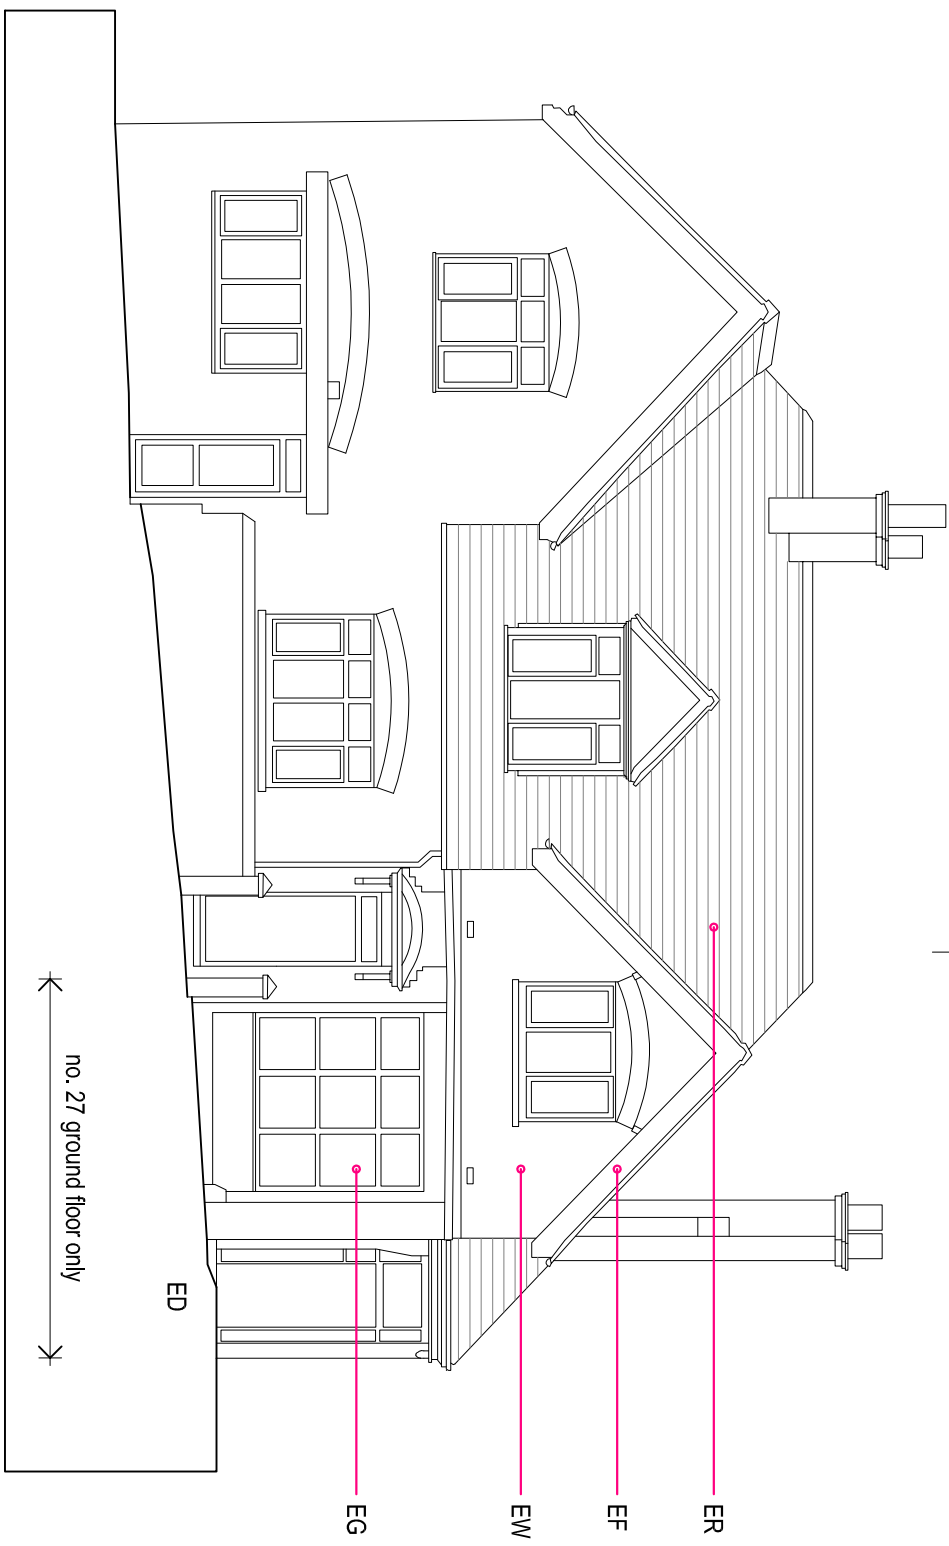


elevation B as existing_scale 1 / 100

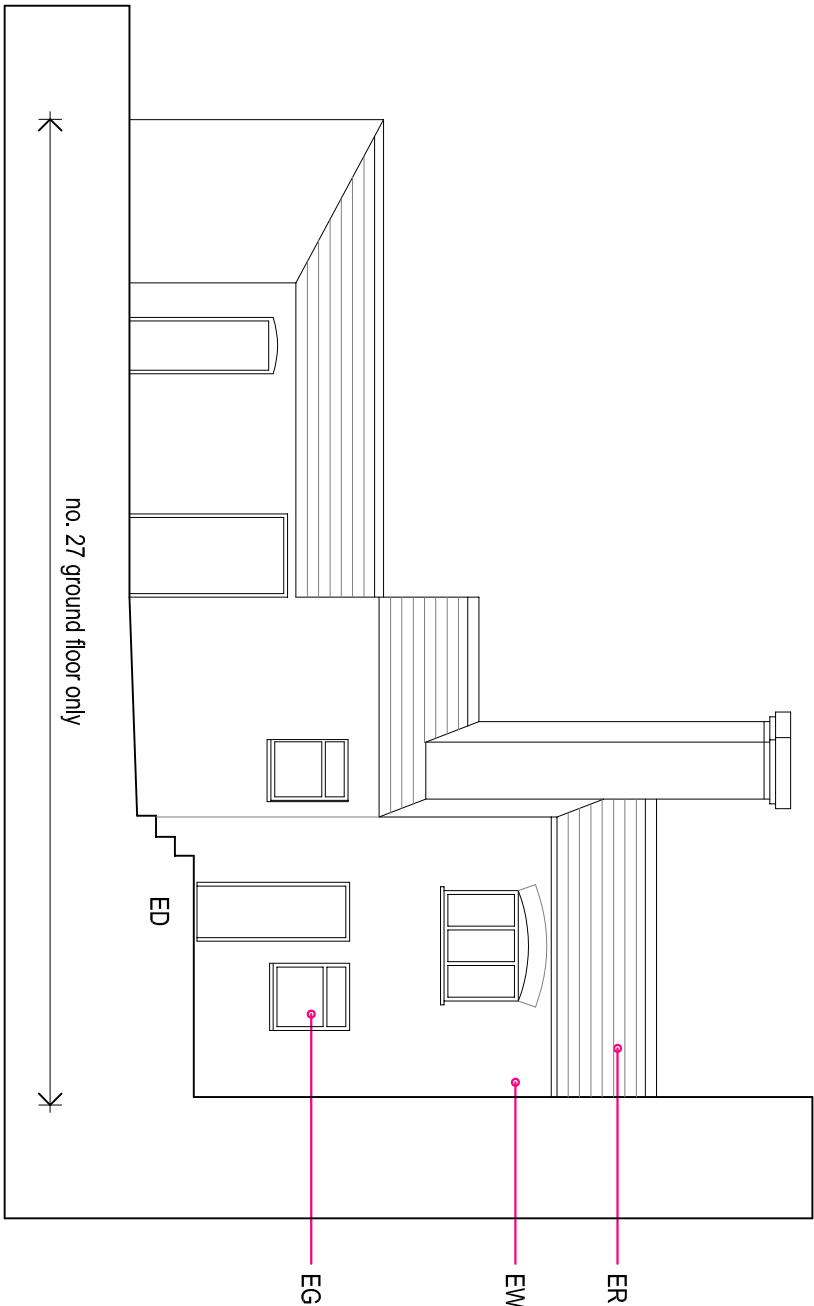


elevation D as existing_scale 1 / 100

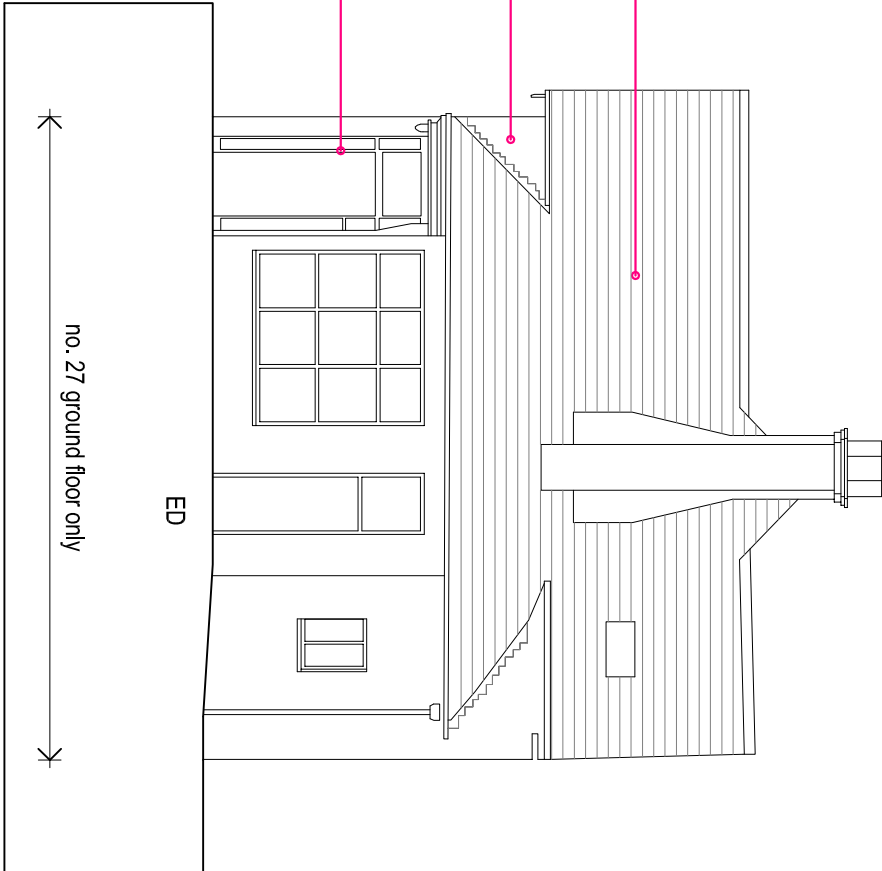

elevation B as proposed_scale 1 / 100

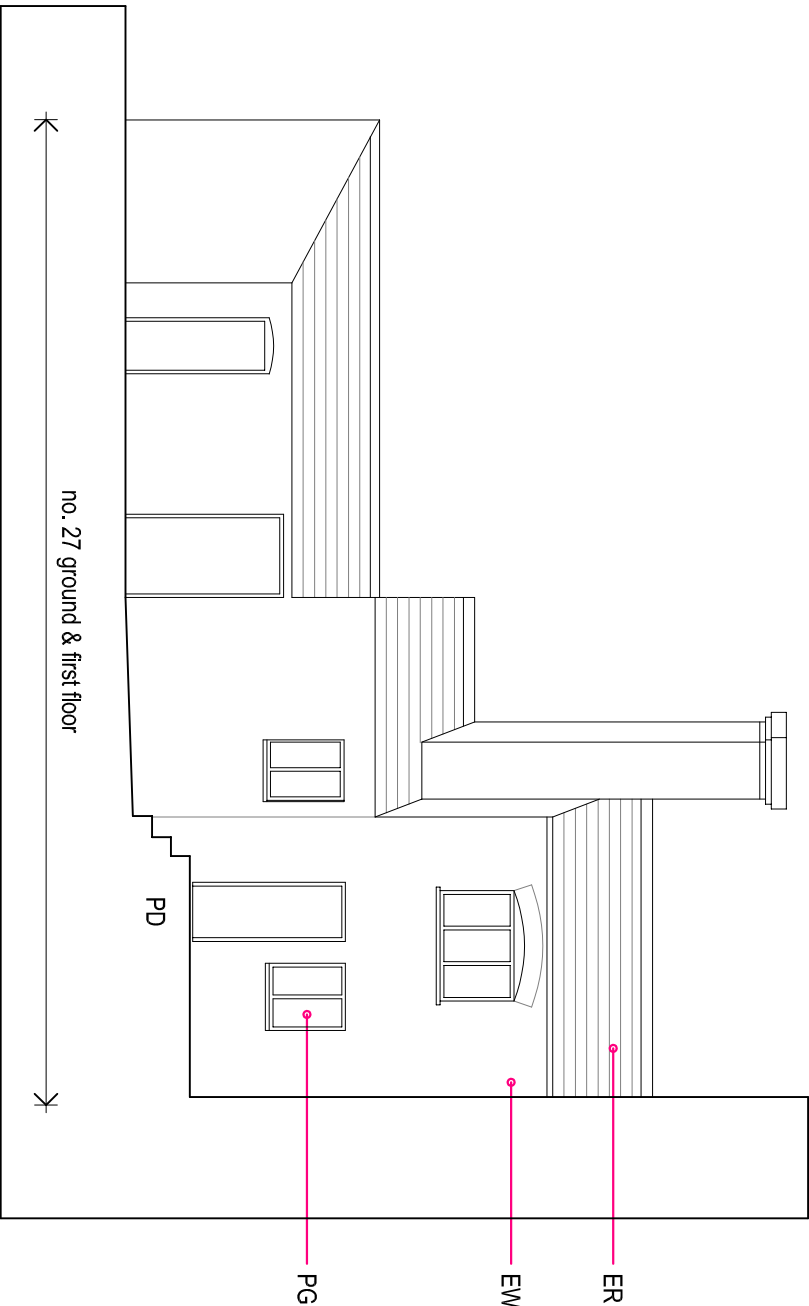

elevation D as proposed_scale 1 / 100

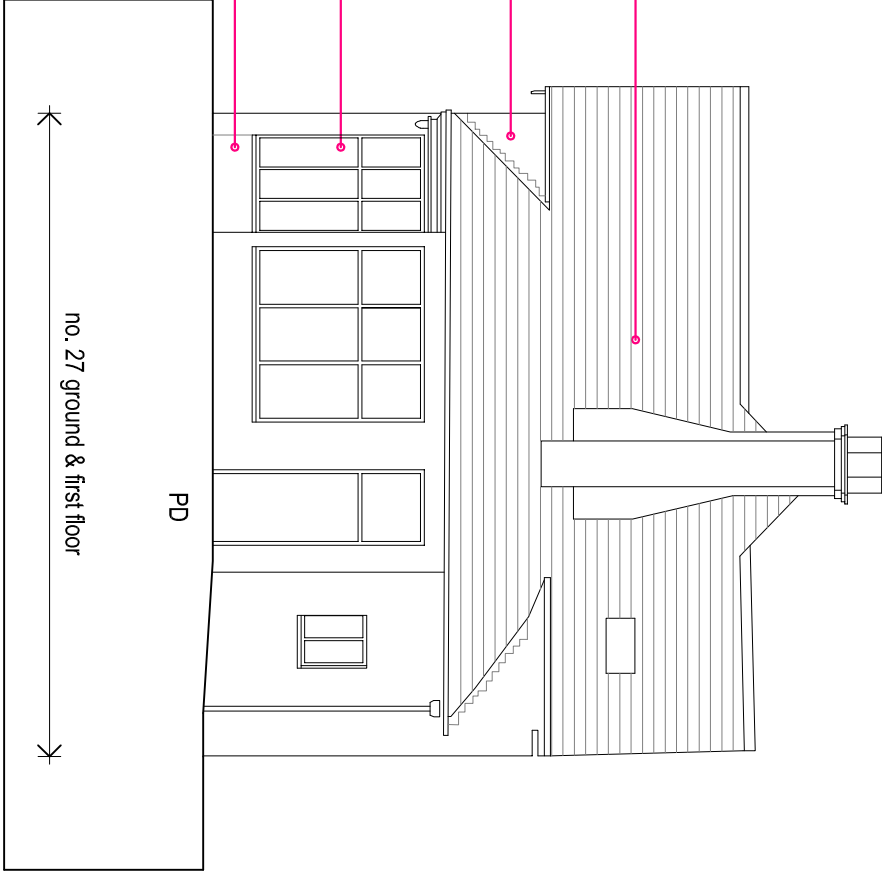

elevations / as existing

elevations / as proposed