


Notes:
1. THIS DRAWING TO BE READ IN CONJUNCTION WITH THE ARCHITECTS / ENGINEERS DRAWINGS.




KEY:

— SITE BOUNDARY

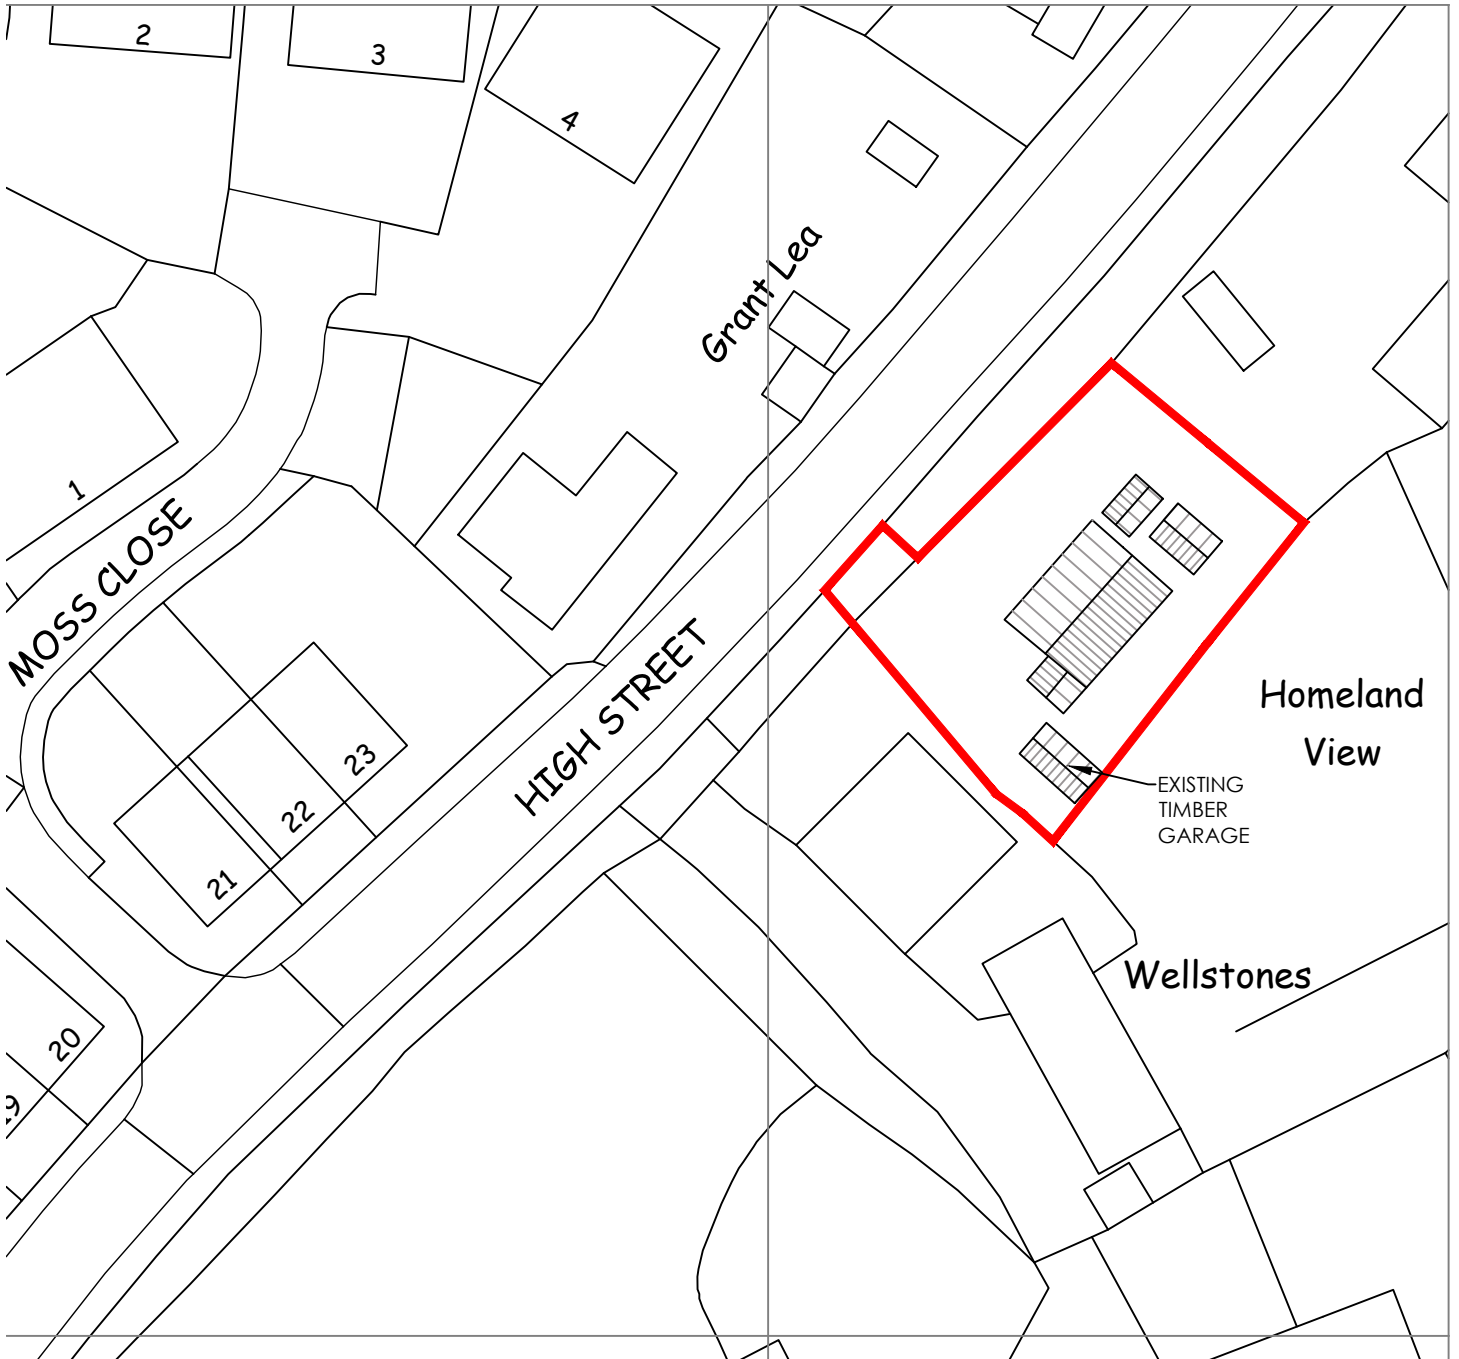

BLOCK PLAN
(SCALE: 1:500)

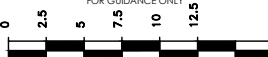Rev.	Revision Description	Dm	Date	Client: MRS KATE MILNER		Suitability: PLANNING	Drawing No: MILNER-IDS-Q540-DR-A-05-10-002	Revision /
				Drawing Type: AUTOCAD		Index No.: IDS-2024-Q540	 IDEAL DESIGN SOLUTIONS Tel: 01889 568573 e-mail: enquiries@idsdesigns.co.uk Drawing Design & Copyright of: Ideal Design Solutions.	
FOR GUIDANCE ONLY  Scale m				Title: HOMELAND VIEW, HIGH STREET, DILHORNE, ST10 2PE EXISTING BLOCK PLAN				
				Scales: 1:500 @A4	Date: SEPT 2024	Drawn by: SPW	Checked by:	