

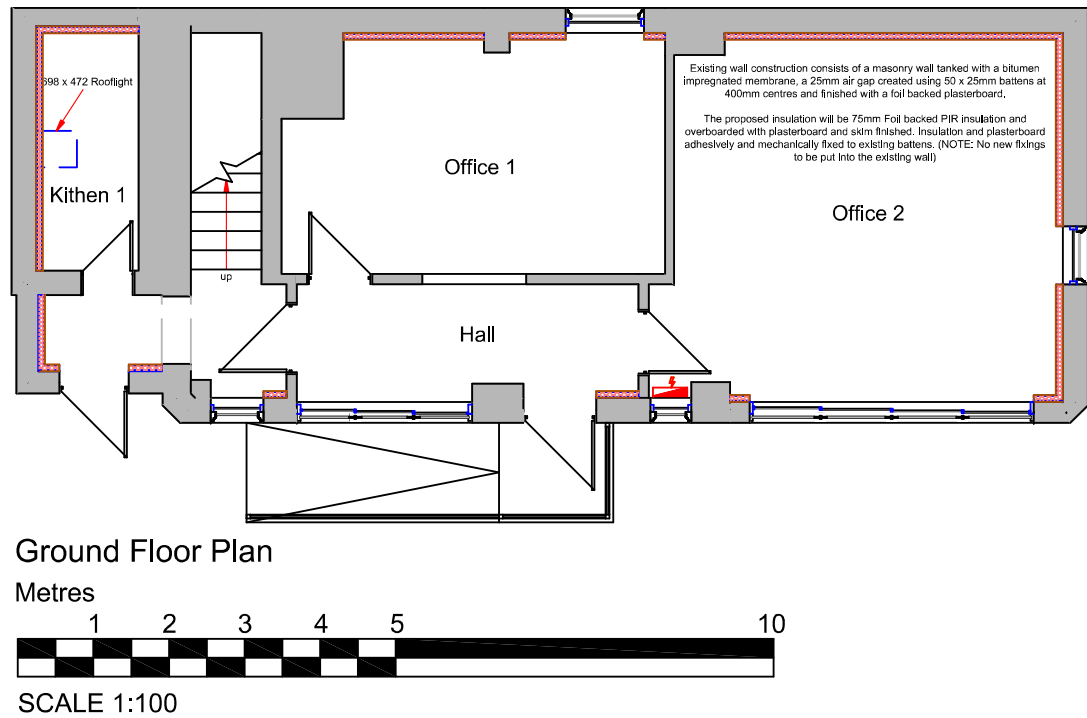
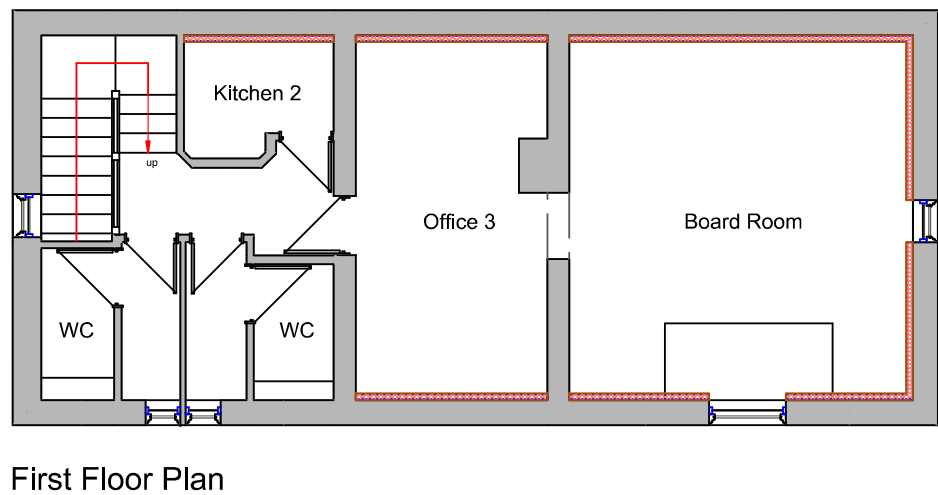
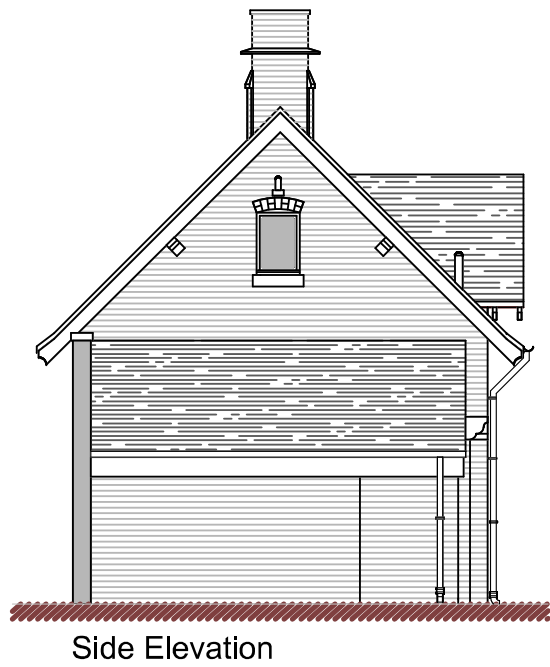
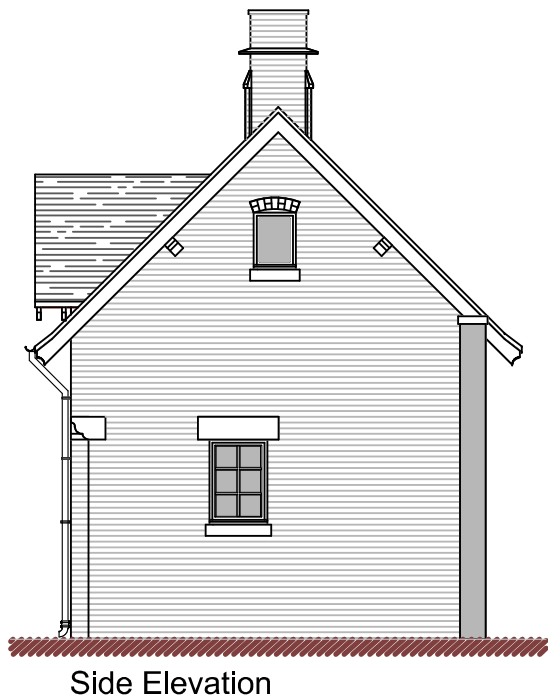
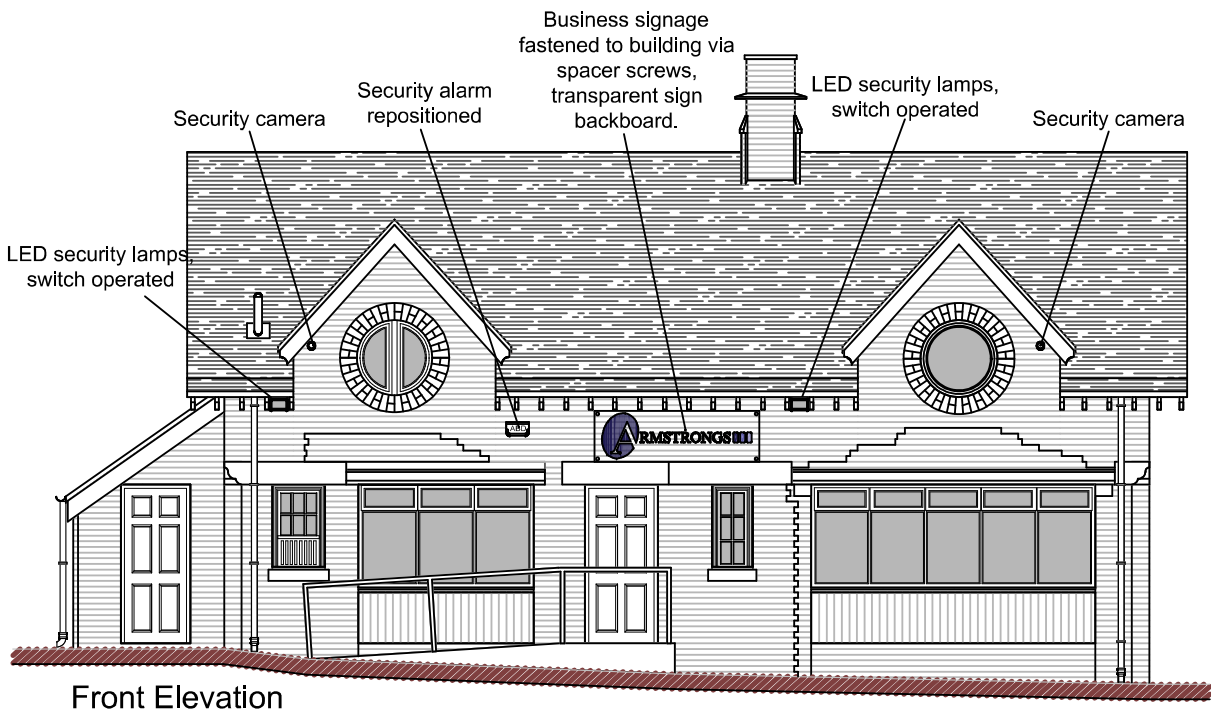
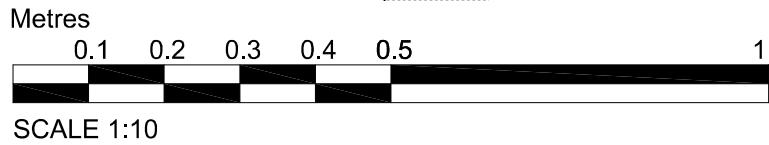


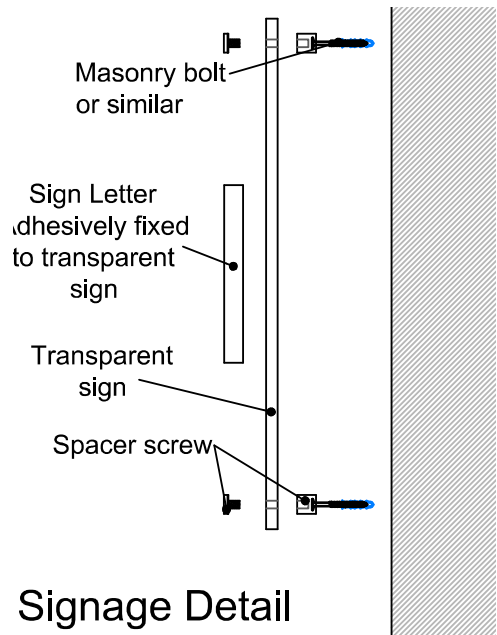

Accountants signage made up of spacer screws screwed to the external wall to allow for easy removal after use, the sign letters are then fastened to the spacer screws preventing the sign letters being attached directly to the building and having a bigger effect after its use.

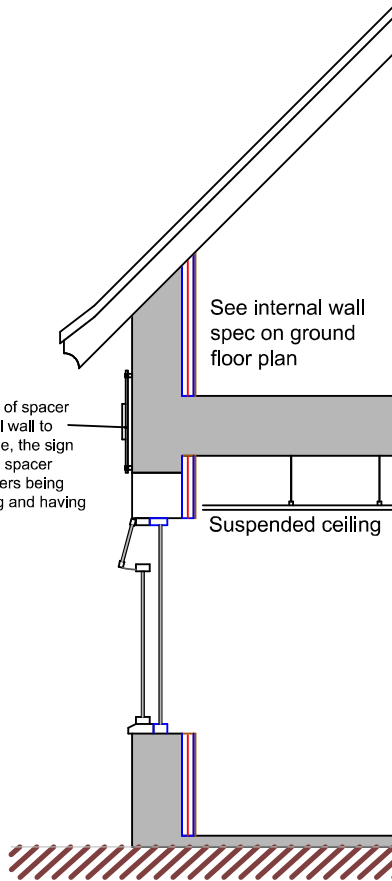

## DBD Architectural Consultancy Ltd ©2024

- Copyright is vested with DBD Architectural Consultancy Ltd.
- All dimensions to be checked on site before proceeding.
- Contractor to check/adjust dimensions of new work to suit existing conditions. Do not assume existing structure or details are plumb, square or level.
- Contractor must notify the architect of any discrepancies before proceeding.
- All drawings to be read in conjunction with all other consultants drawings and specs.

| Rev | Date     | Description            |
|-----|----------|------------------------|
| C   | 16.10.24 | Amendments from client |
| B   | 10.10.24 | Amendments from client |
| A   | 24.09.24 | Amendments from client |



Mr N Armstrong  
Leonard House  
Leonard Street  
Leek  
ST13 5JP  
Client

Internal alterations, external signage and security camera positions.

|                   |                |                        |
|-------------------|----------------|------------------------|
| Title             |                |                        |
| Plans as Proposed |                |                        |
| Stage: Planning   | Date: 03.09.24 | Job No: 2450           |
| Size: A3          | Scale: 1:100   | Drawing Number: PL 03C |

Initial draft scheme for comments