

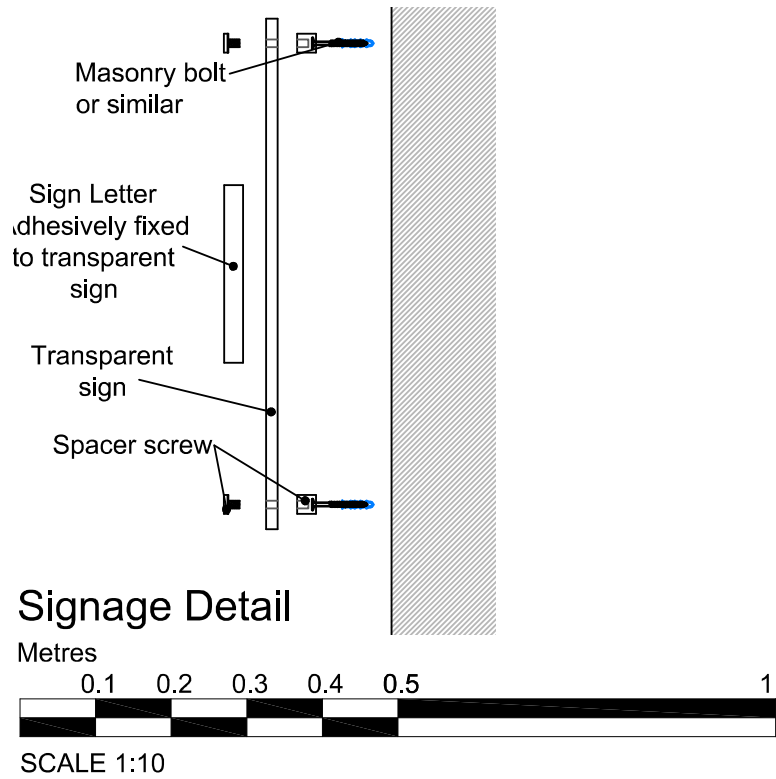
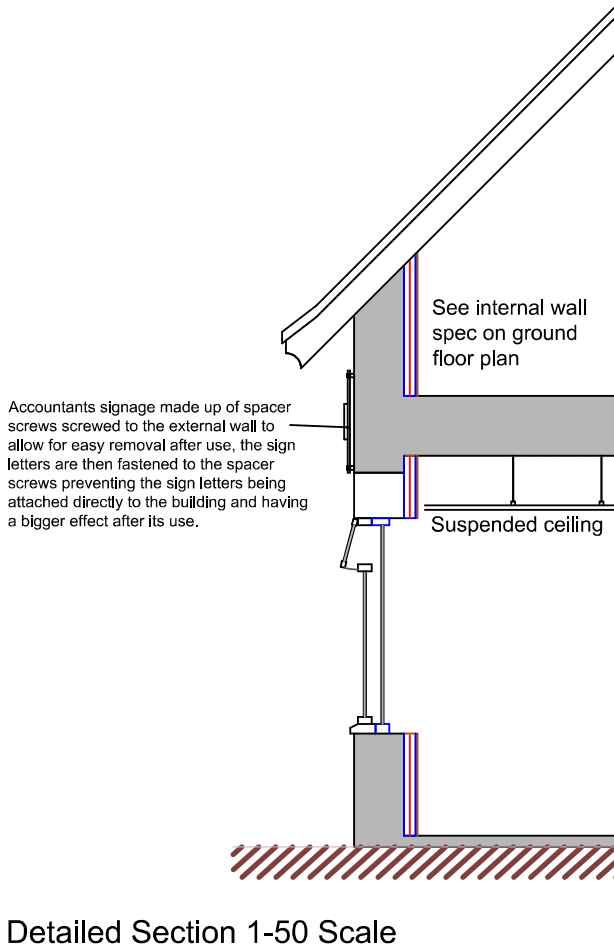
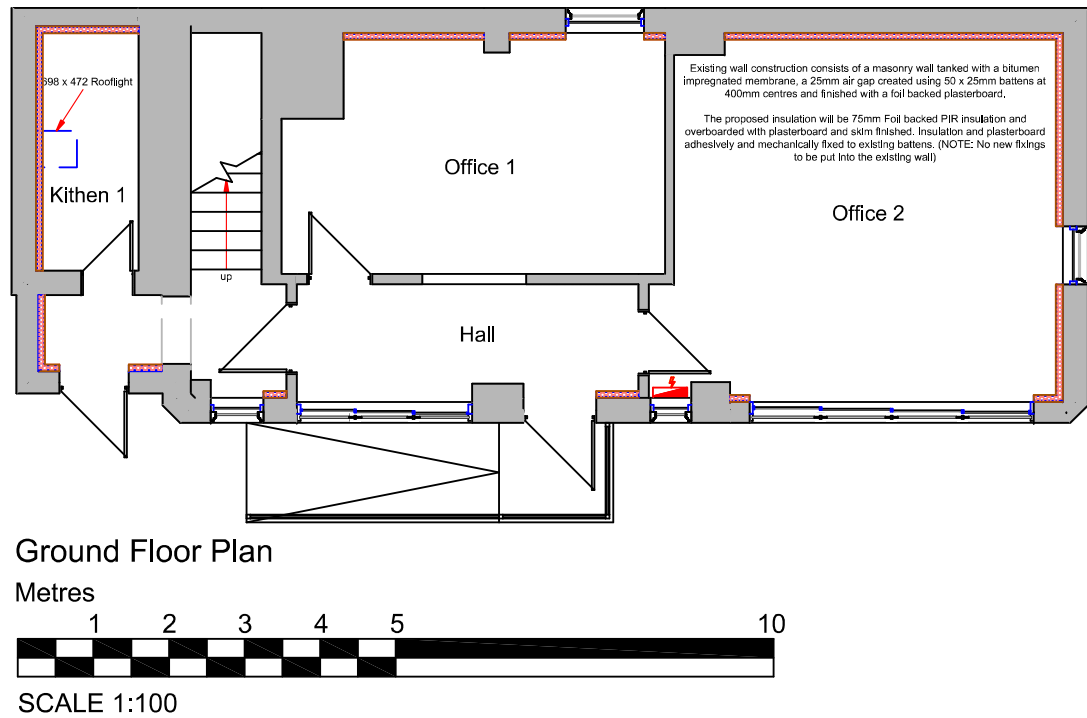
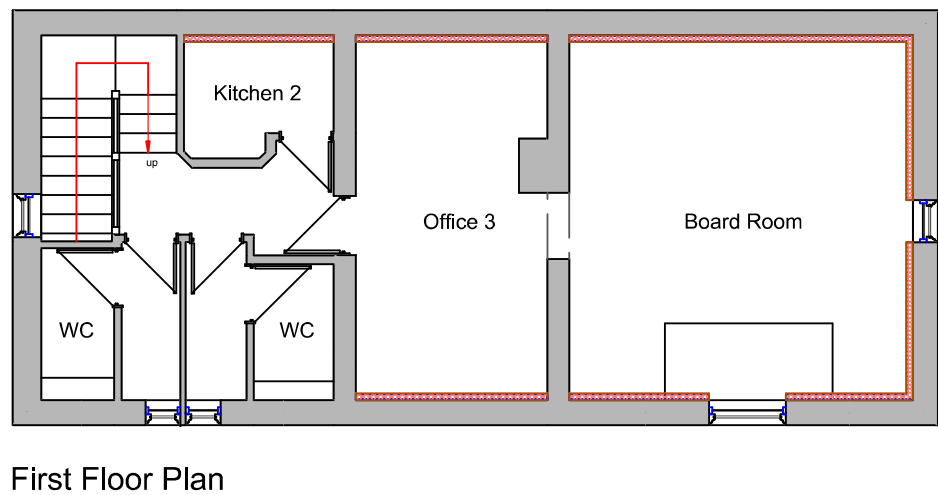
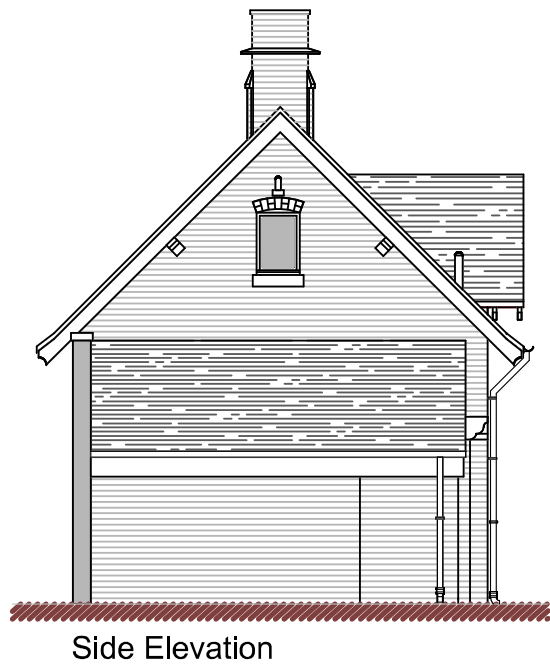


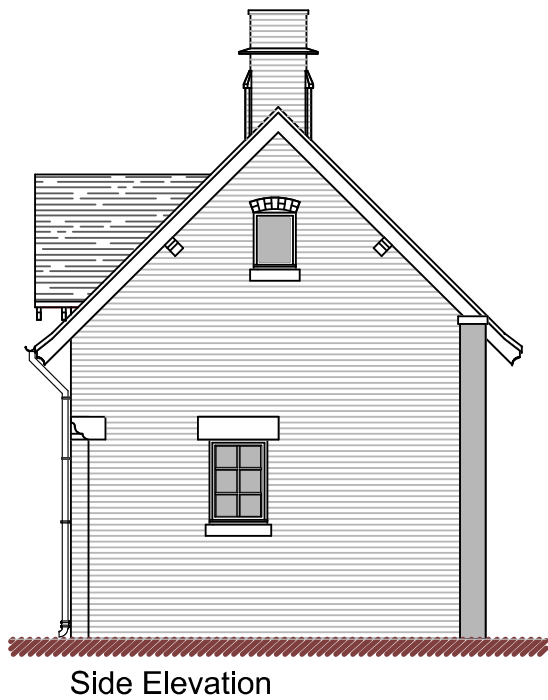

DBD Architectural Consultancy Ltd ©2024

- Copyright Is vested with DBD Architectural Consultancy Ltd.
- All dimensions to be checked on site before proceeding.
- Contractor to check/adjust dimensions of new work to suit existing conditions. Do not assume existing structure or details are plumb, square or level.
- Contractor must notify the architect of any discrepancies before proceeding.
- All drawings to be read in conjunction with all other consultants drawings and specs.

Rev	Date	Description
C	16.10.24	Amendments from client
B	10.10.24	Amendments from client
A	24.09.24	Amendments from client

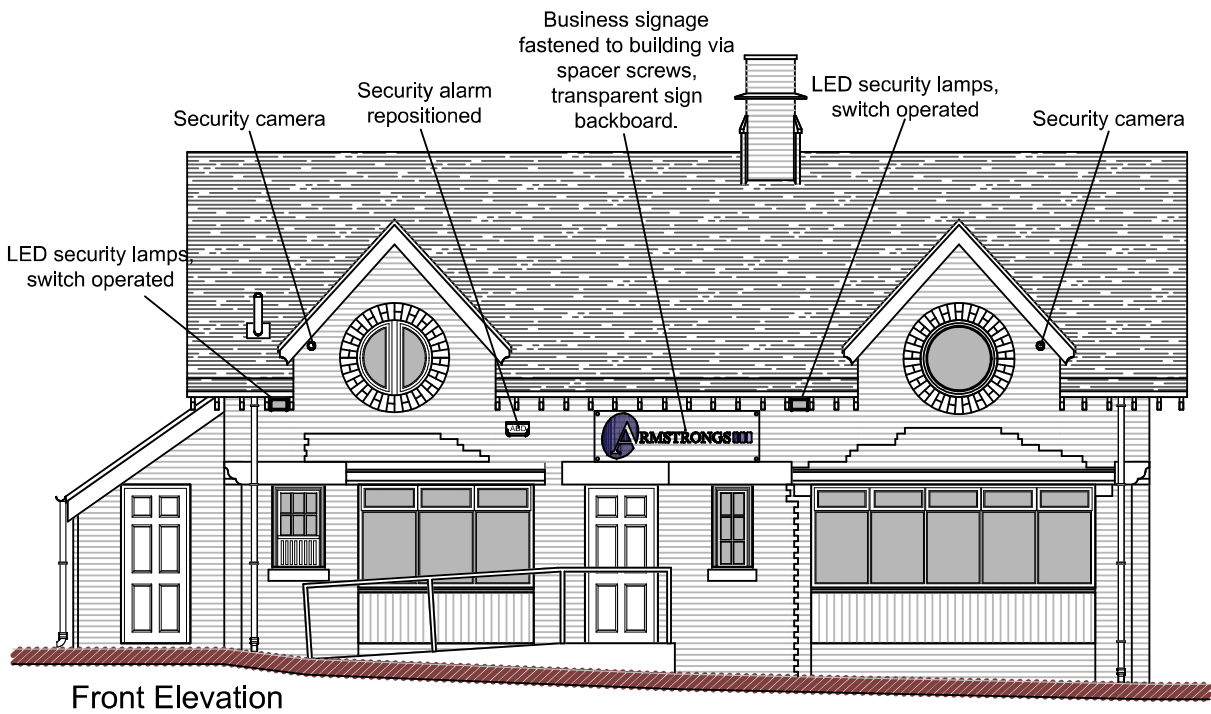

Mr N Armstrong
Leonard House
Leonard Street
Leek
ST13 5JP
Client

Internal alterations, external signage and security camera positions.

Title		
Plans as Proposed		
Stage: Planning	Date: 03.09.24	Job No: 2450
Size: A3	Scale: 1:100	Drawing Number: PL 03C

Initial draft scheme for comments