



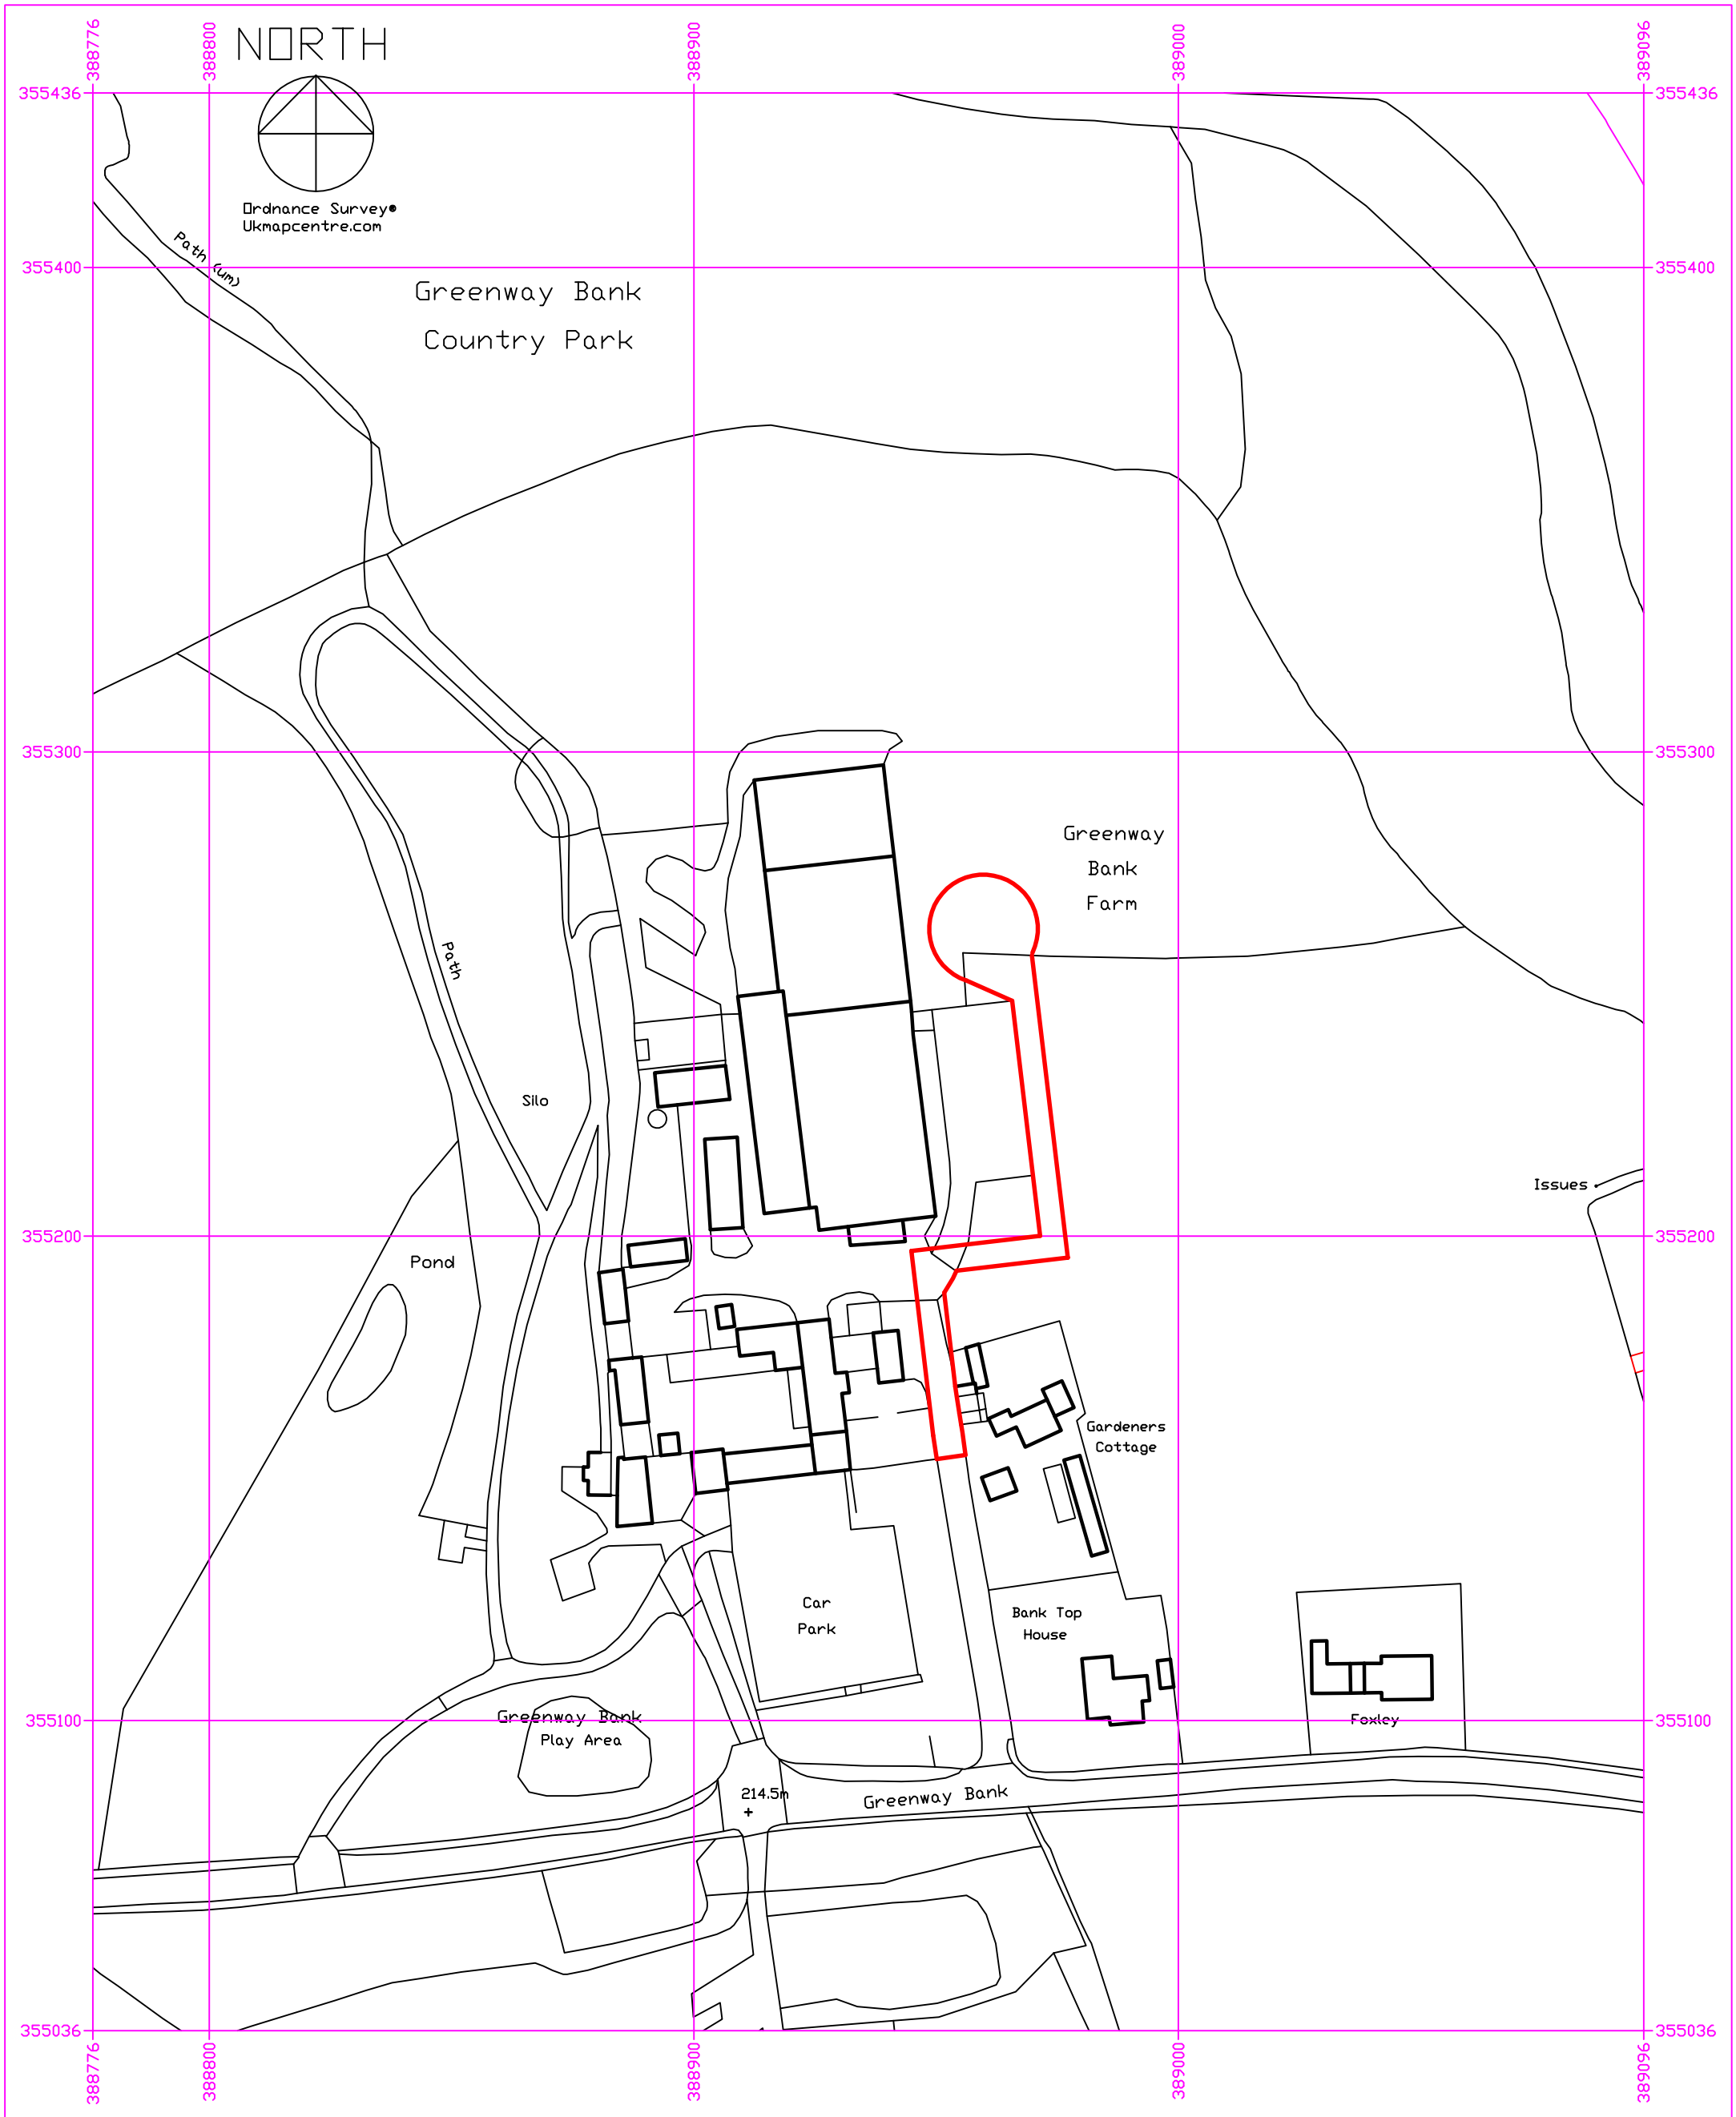

Serial number: 295372
© Crown copyright and database right 2024
Ordnance Survey licence AC0000848283
Reproduction in whole or in part is prohibited
without the prior permission of Ordnance Survey.

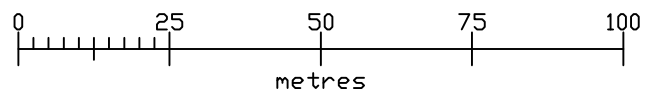

go2plan

Design & Planning

Tel: 07957 634478 email: jon@go2plan.co.uk

SITE LOCATION PLAN
PROPOSED SLURRY TANK
GREENWAY BANK FARM, GREENWAY BANK
BRINDLEY FORD, STOKE-ON-TRENT
STAFFORDSHIRE, ST8 7QX

Dwg No. GBF 001
Scale: 1: 1250 @ A3
date: 25.10.24
drawn: jon evans