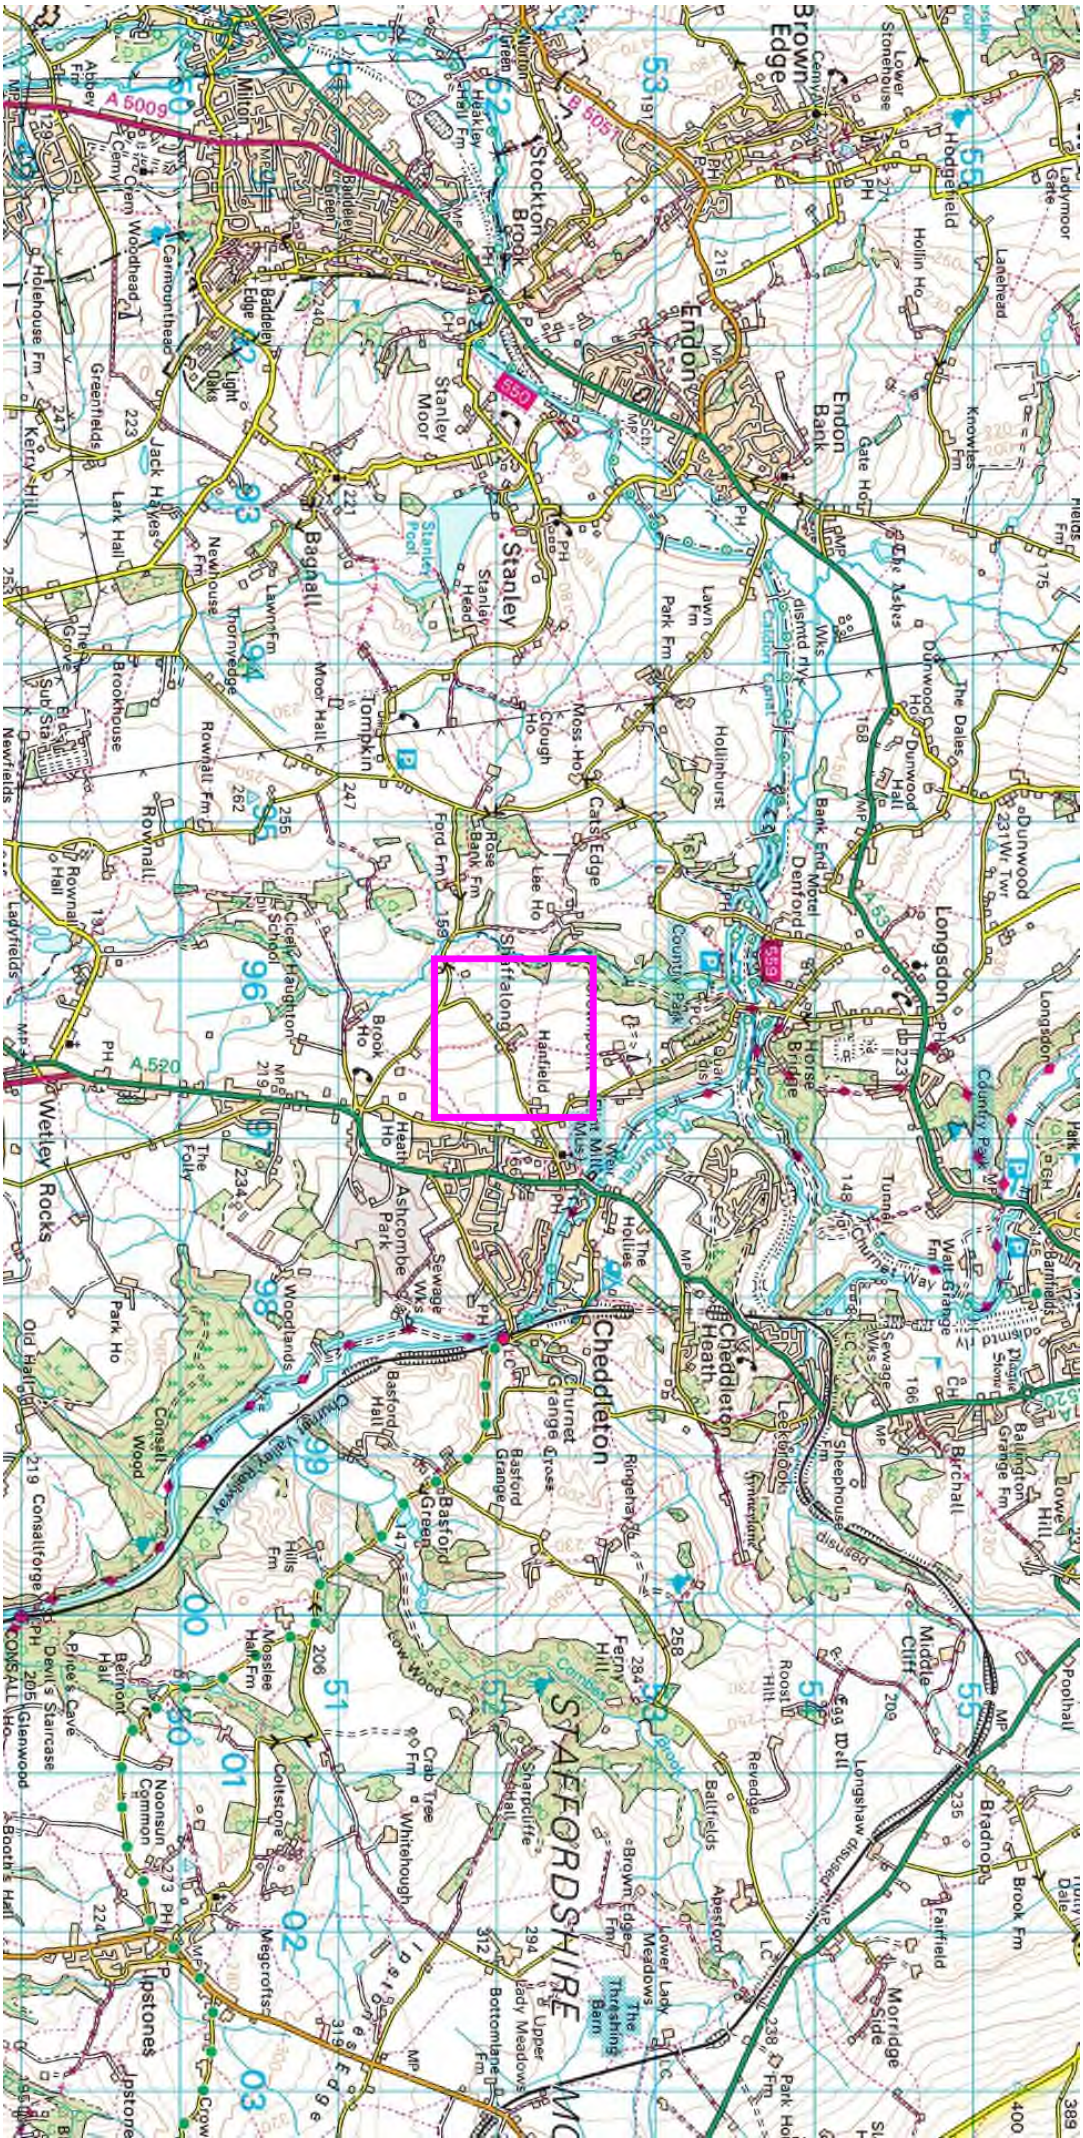


Client:
John Pointon & Sons Ltd

Application:
**Big Shalfaloug Farm
Building 1 Class Q
Resubmission**

Drawing title:
Location Plan

Scale:
1:1250 @ A2

Drawing number:
1302/J230088/001.1

Date:
11 July 2024

Drawn by:
SK