



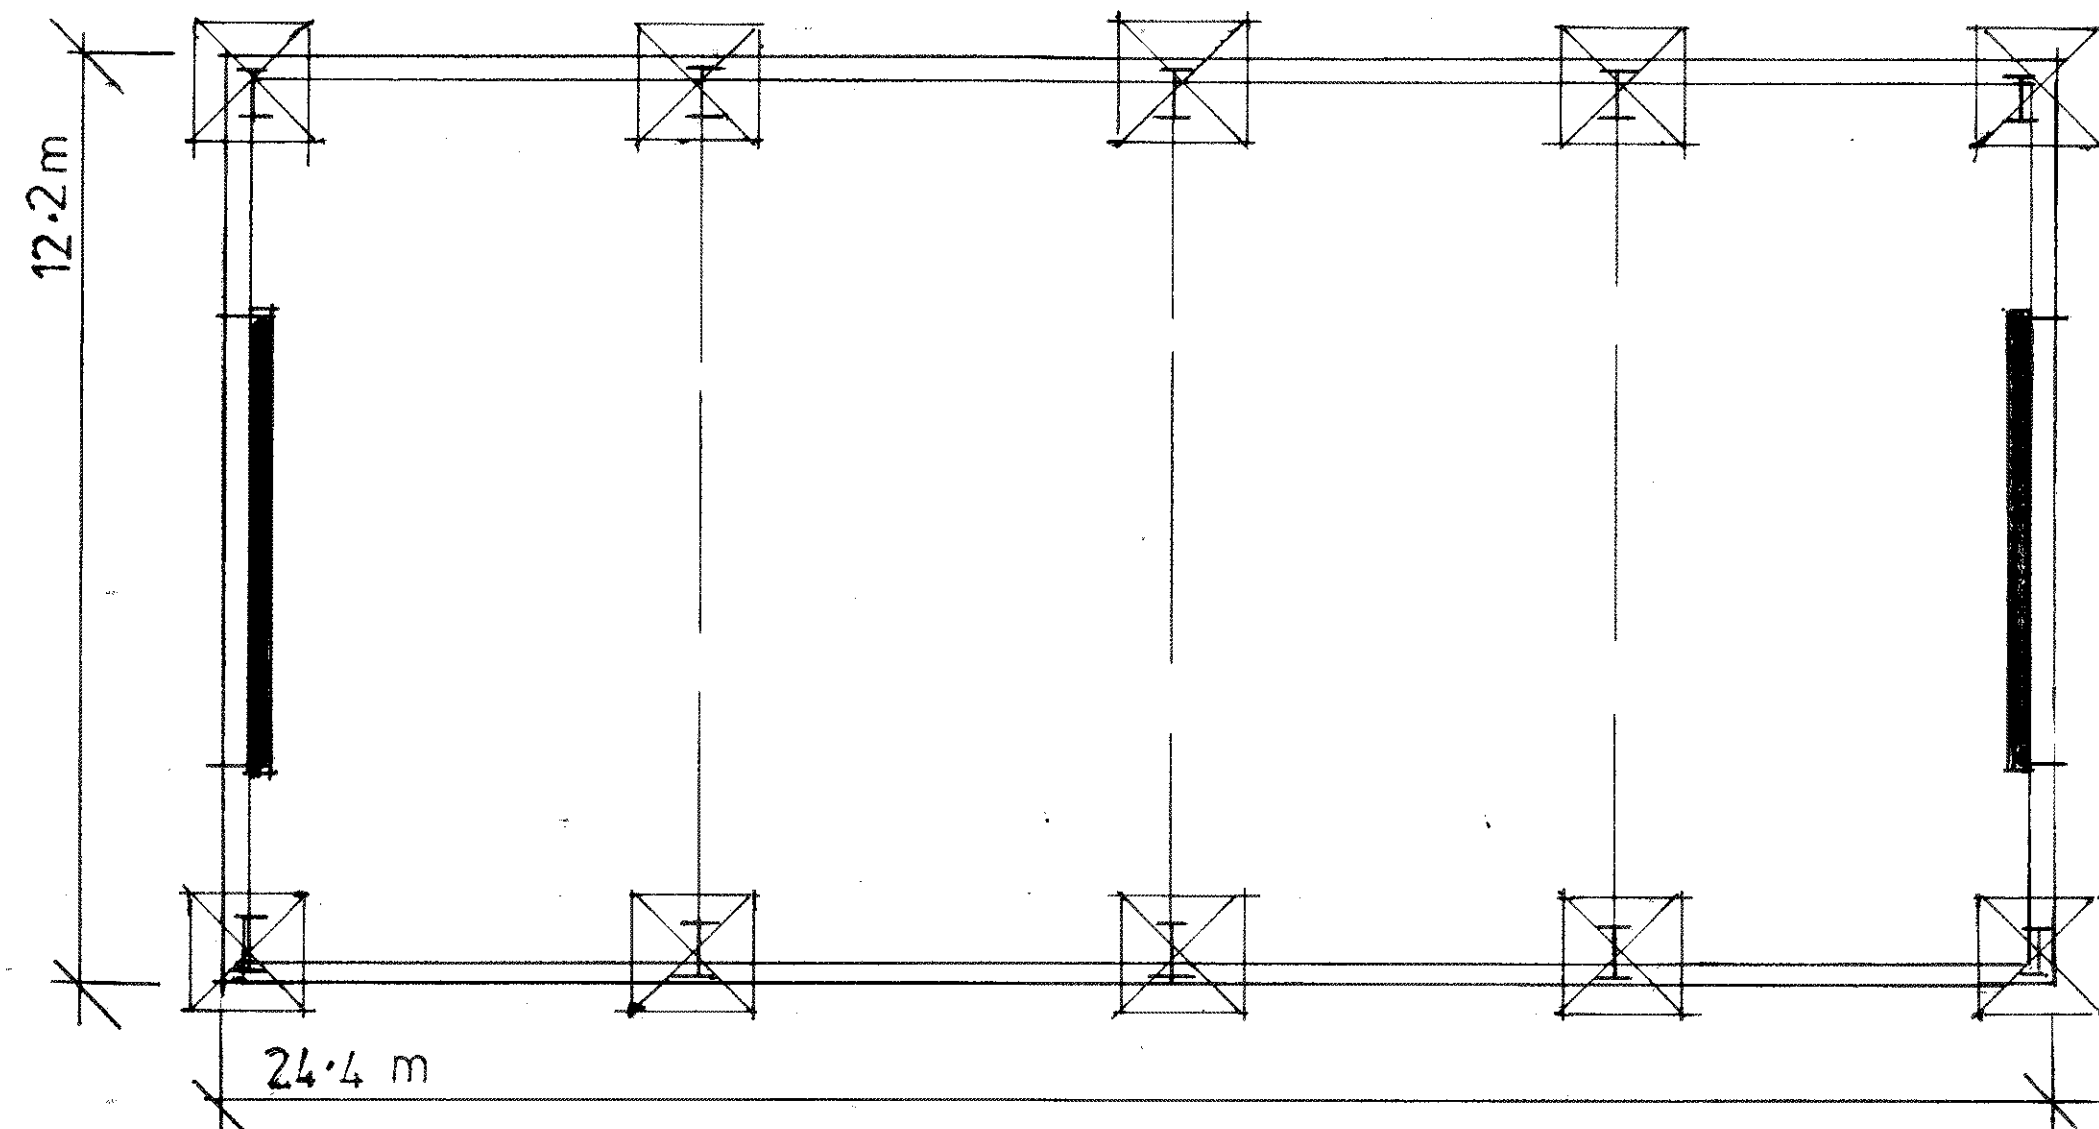


PROPOSED PLAN SCALE 1:100

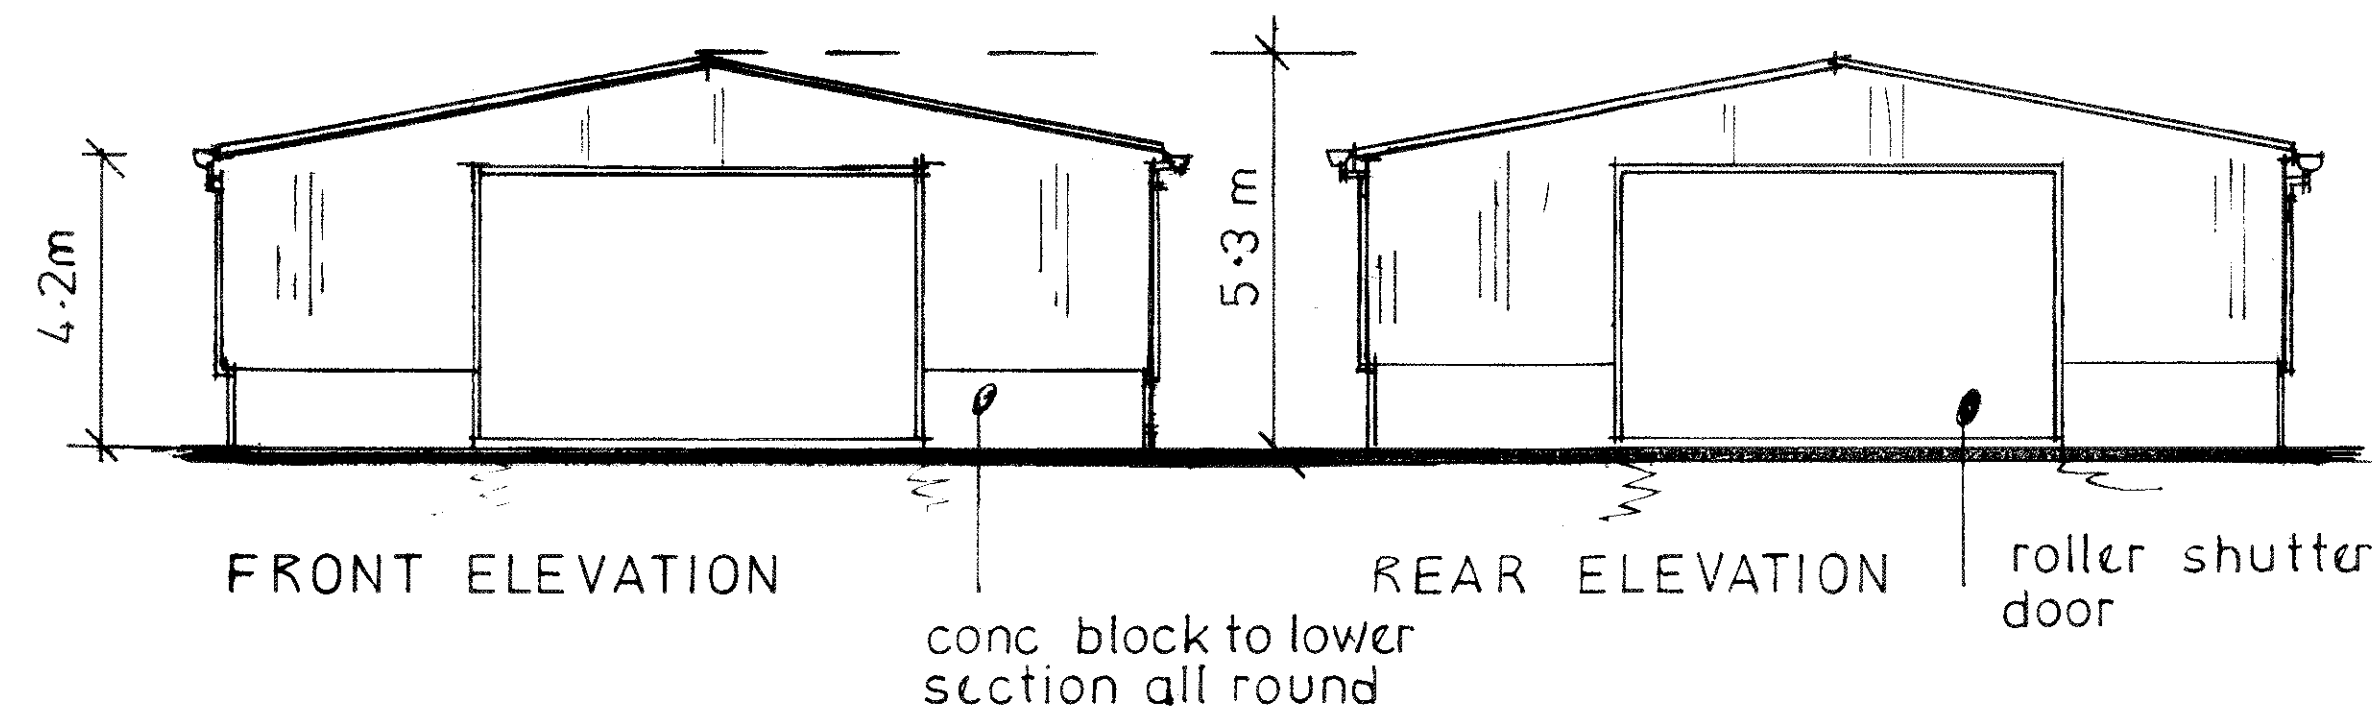


PROPOSED AGRICULTURAL BUILDING /  
IMPLEMENT STORE


SCALE 1:100

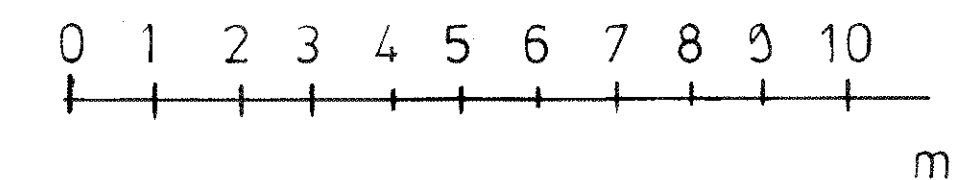

'HEATHER VIEW'  
MOORSIDE  
WERRINGTON  
ST9 0LY

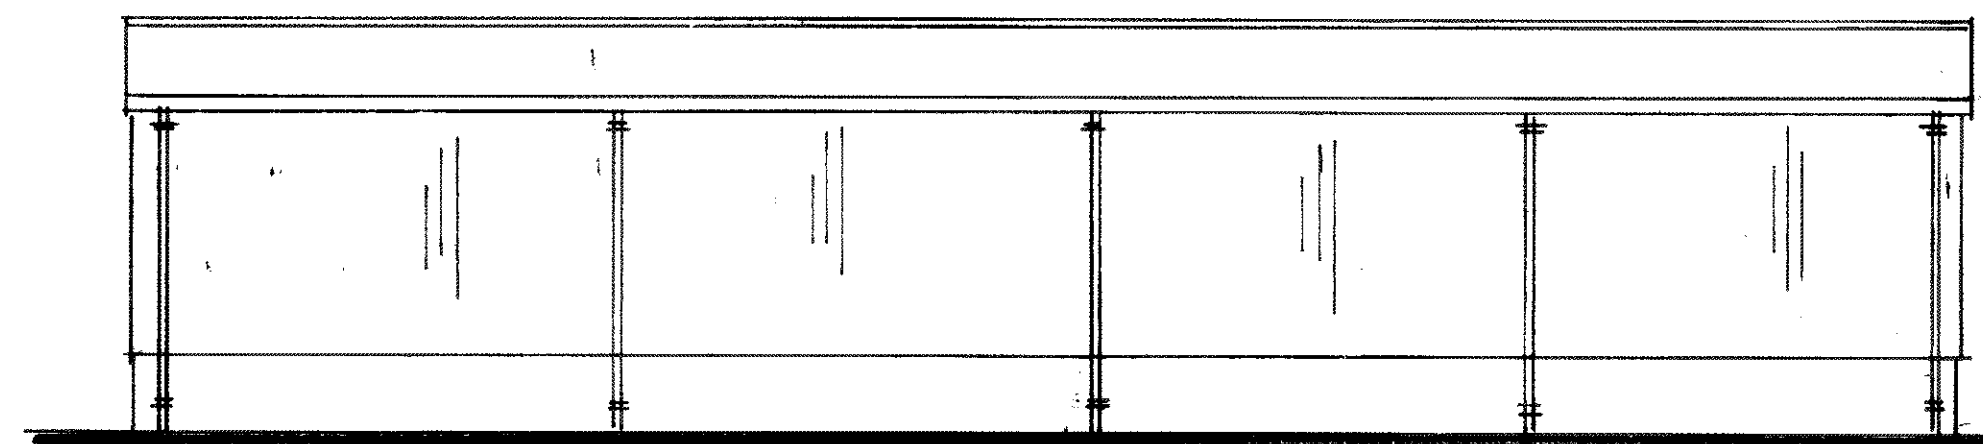

SIDE ELEVATION

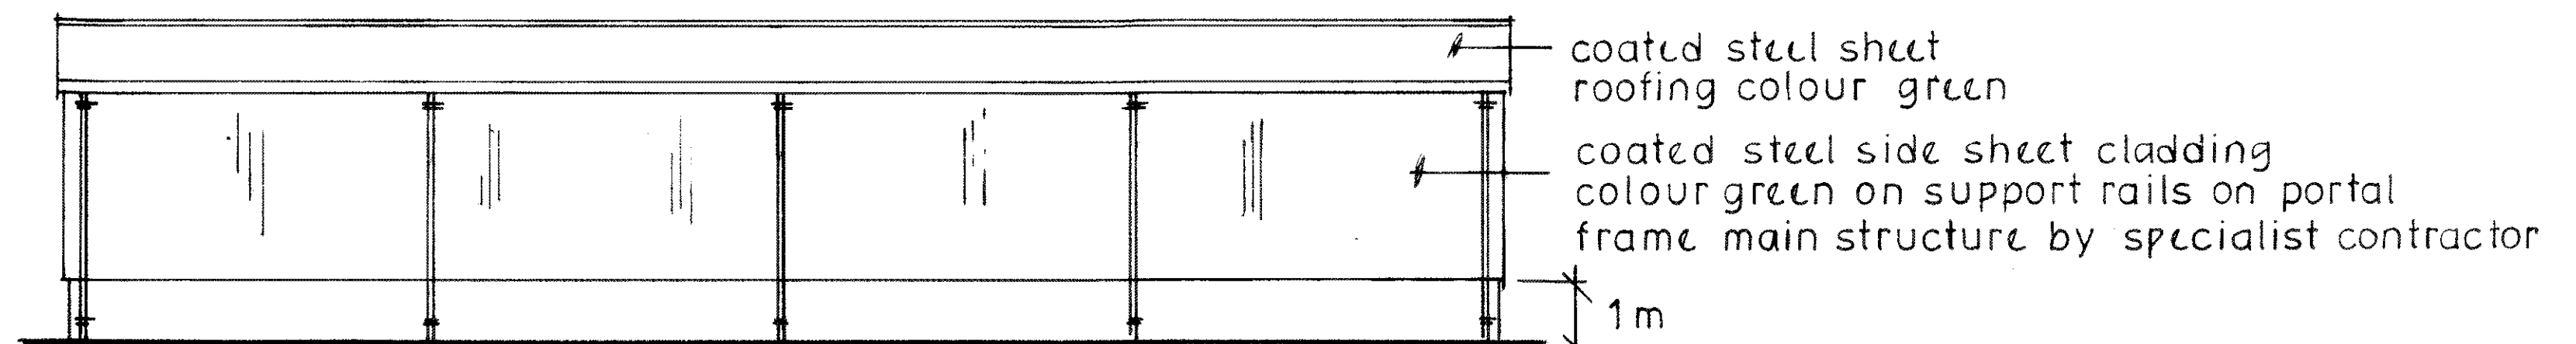

SIDE ELEVATION