




0 1 2 3 4 5metres  
scale bar @ 1:50 on A1 Sheet

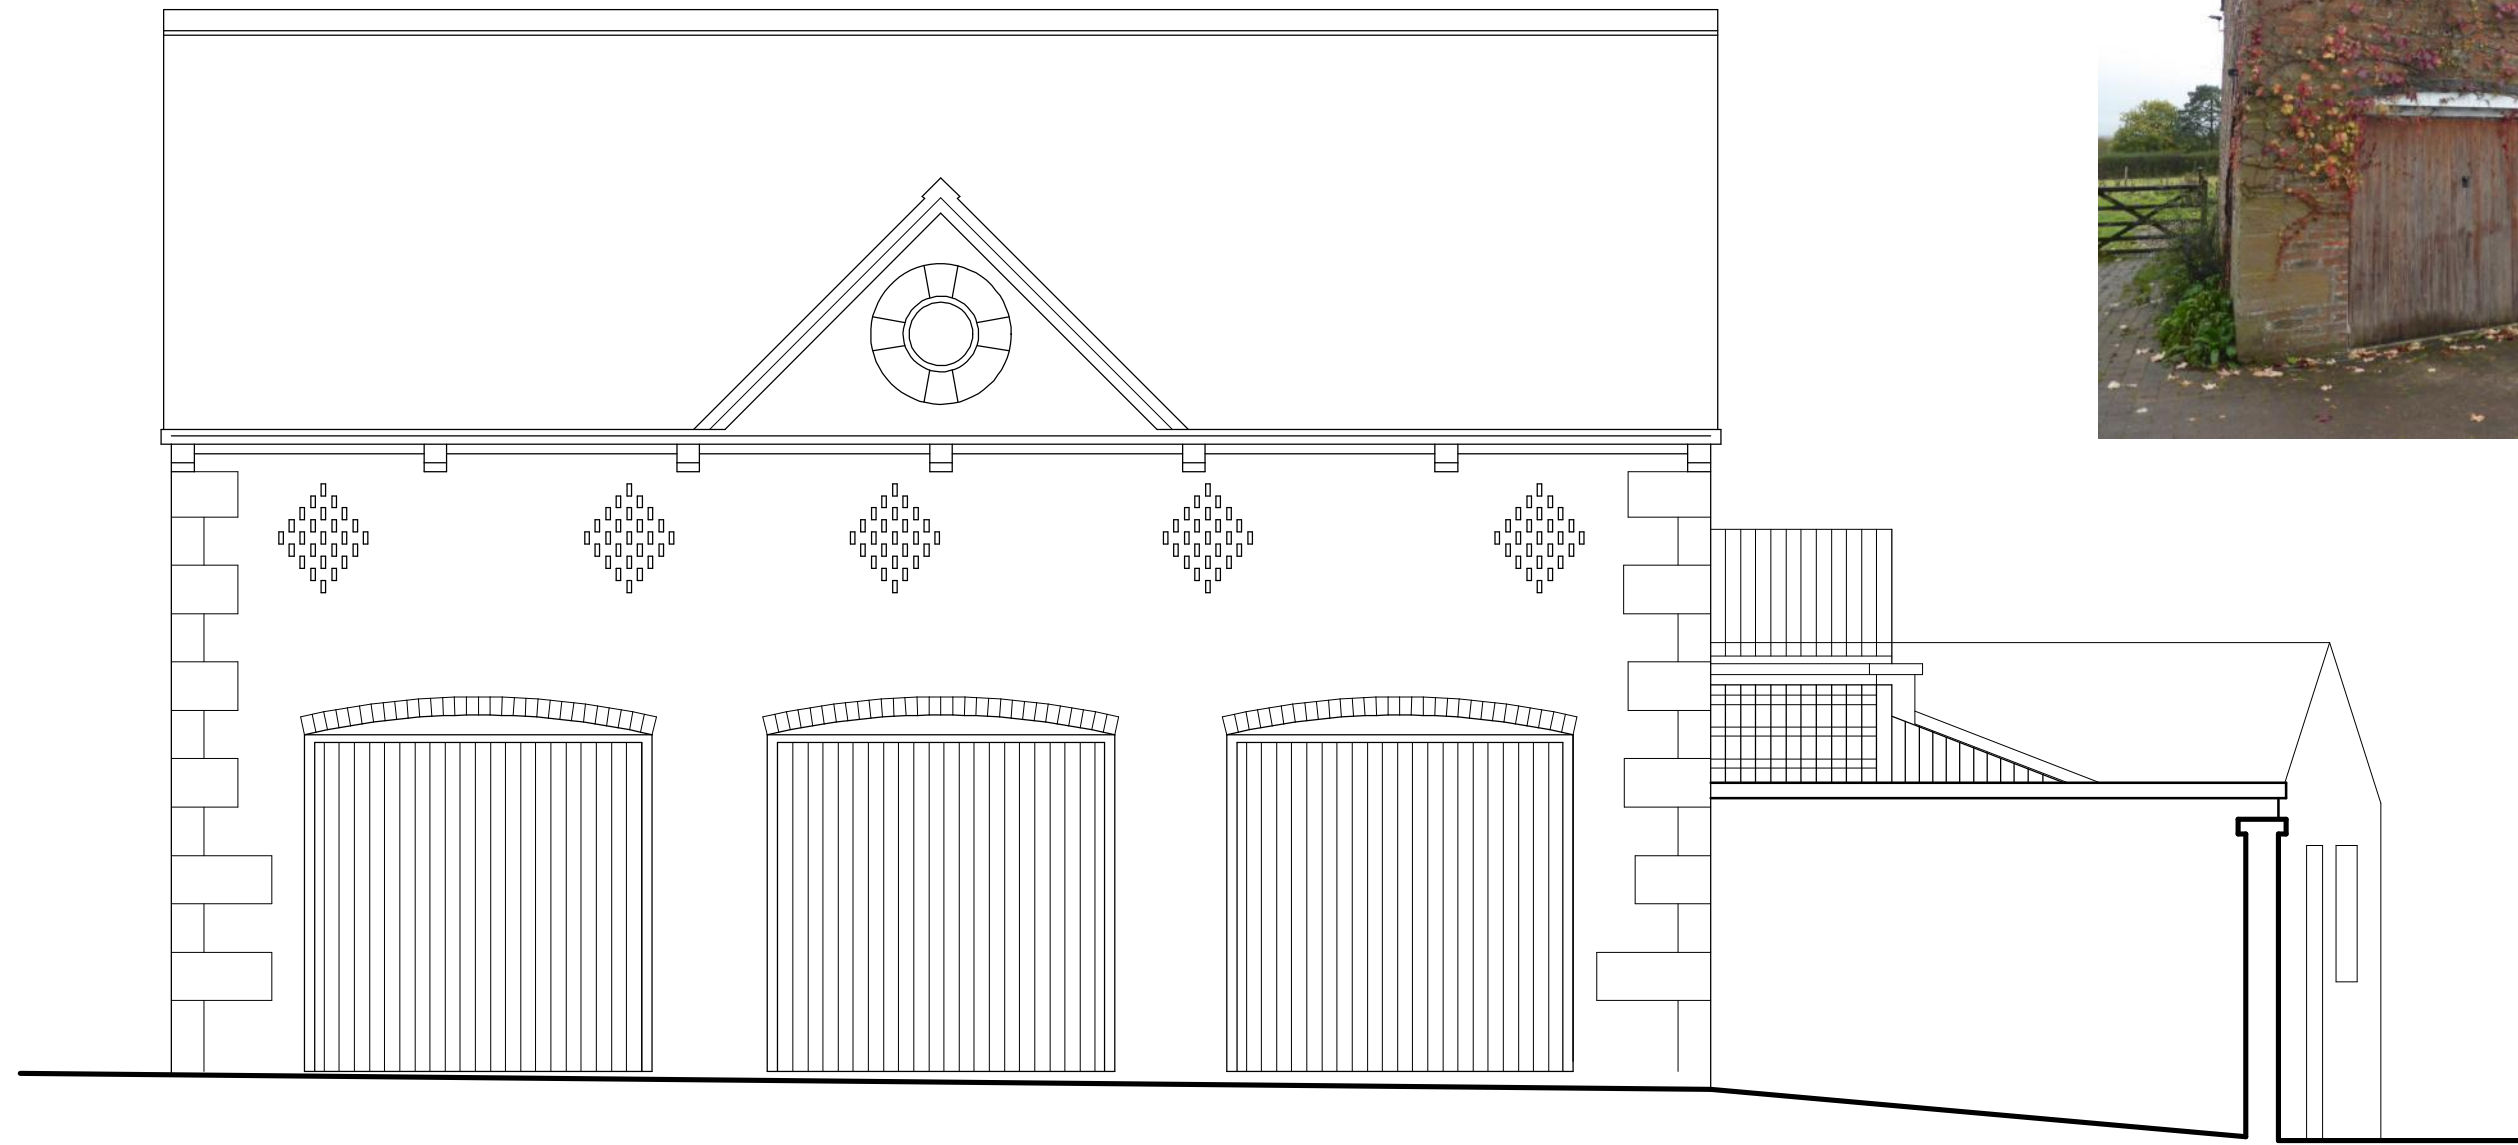


SOUTH EAST ELEVATION

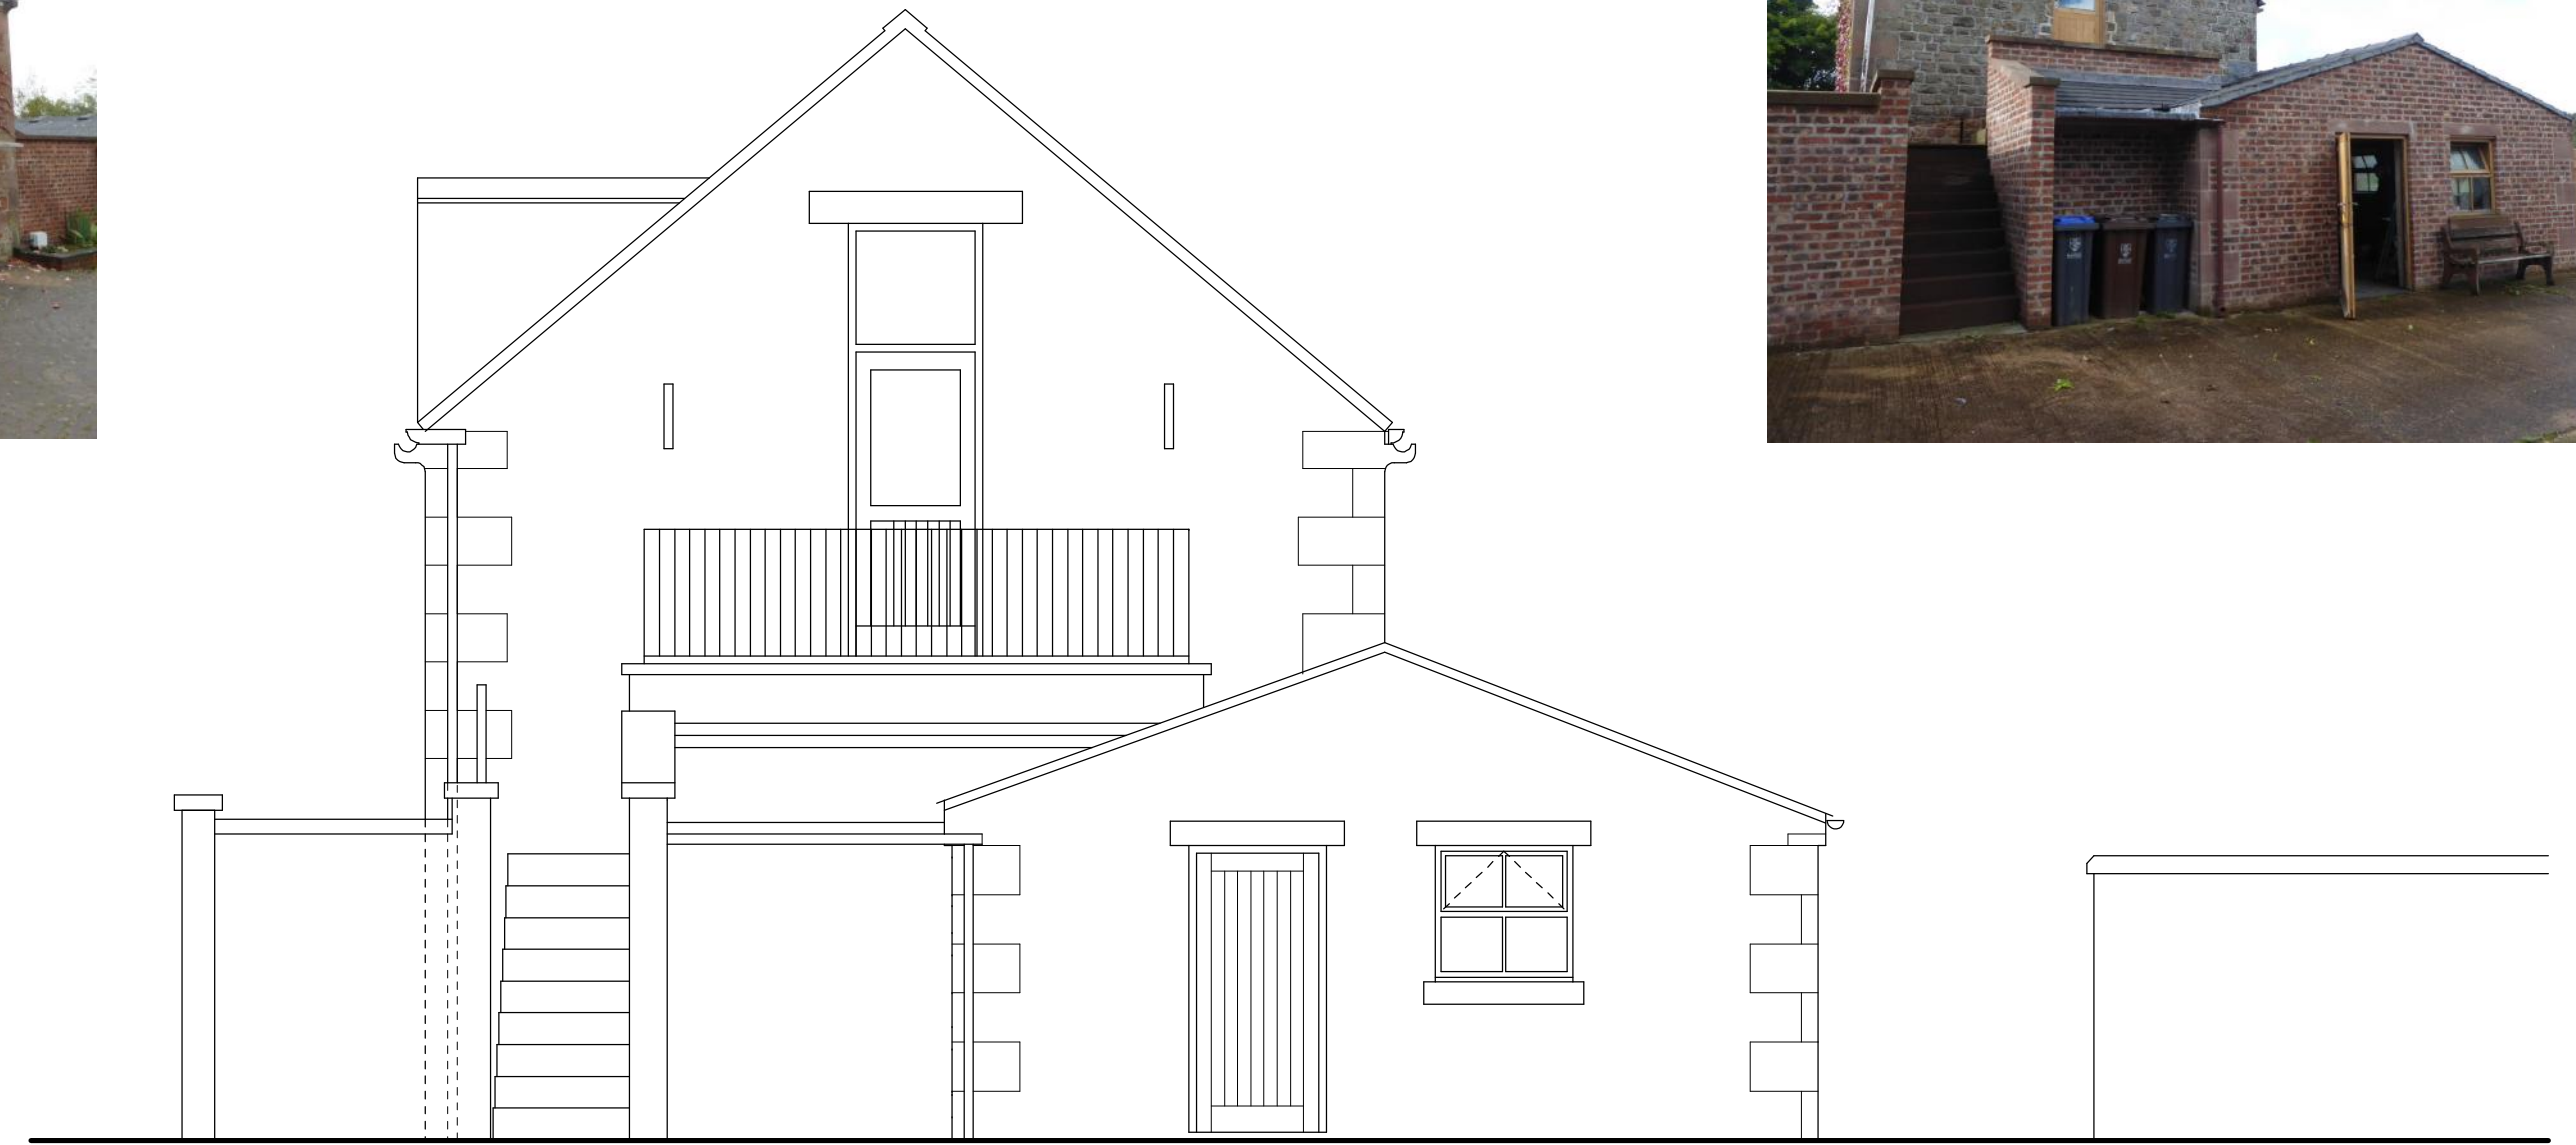

NORTH EAST ELEVATION

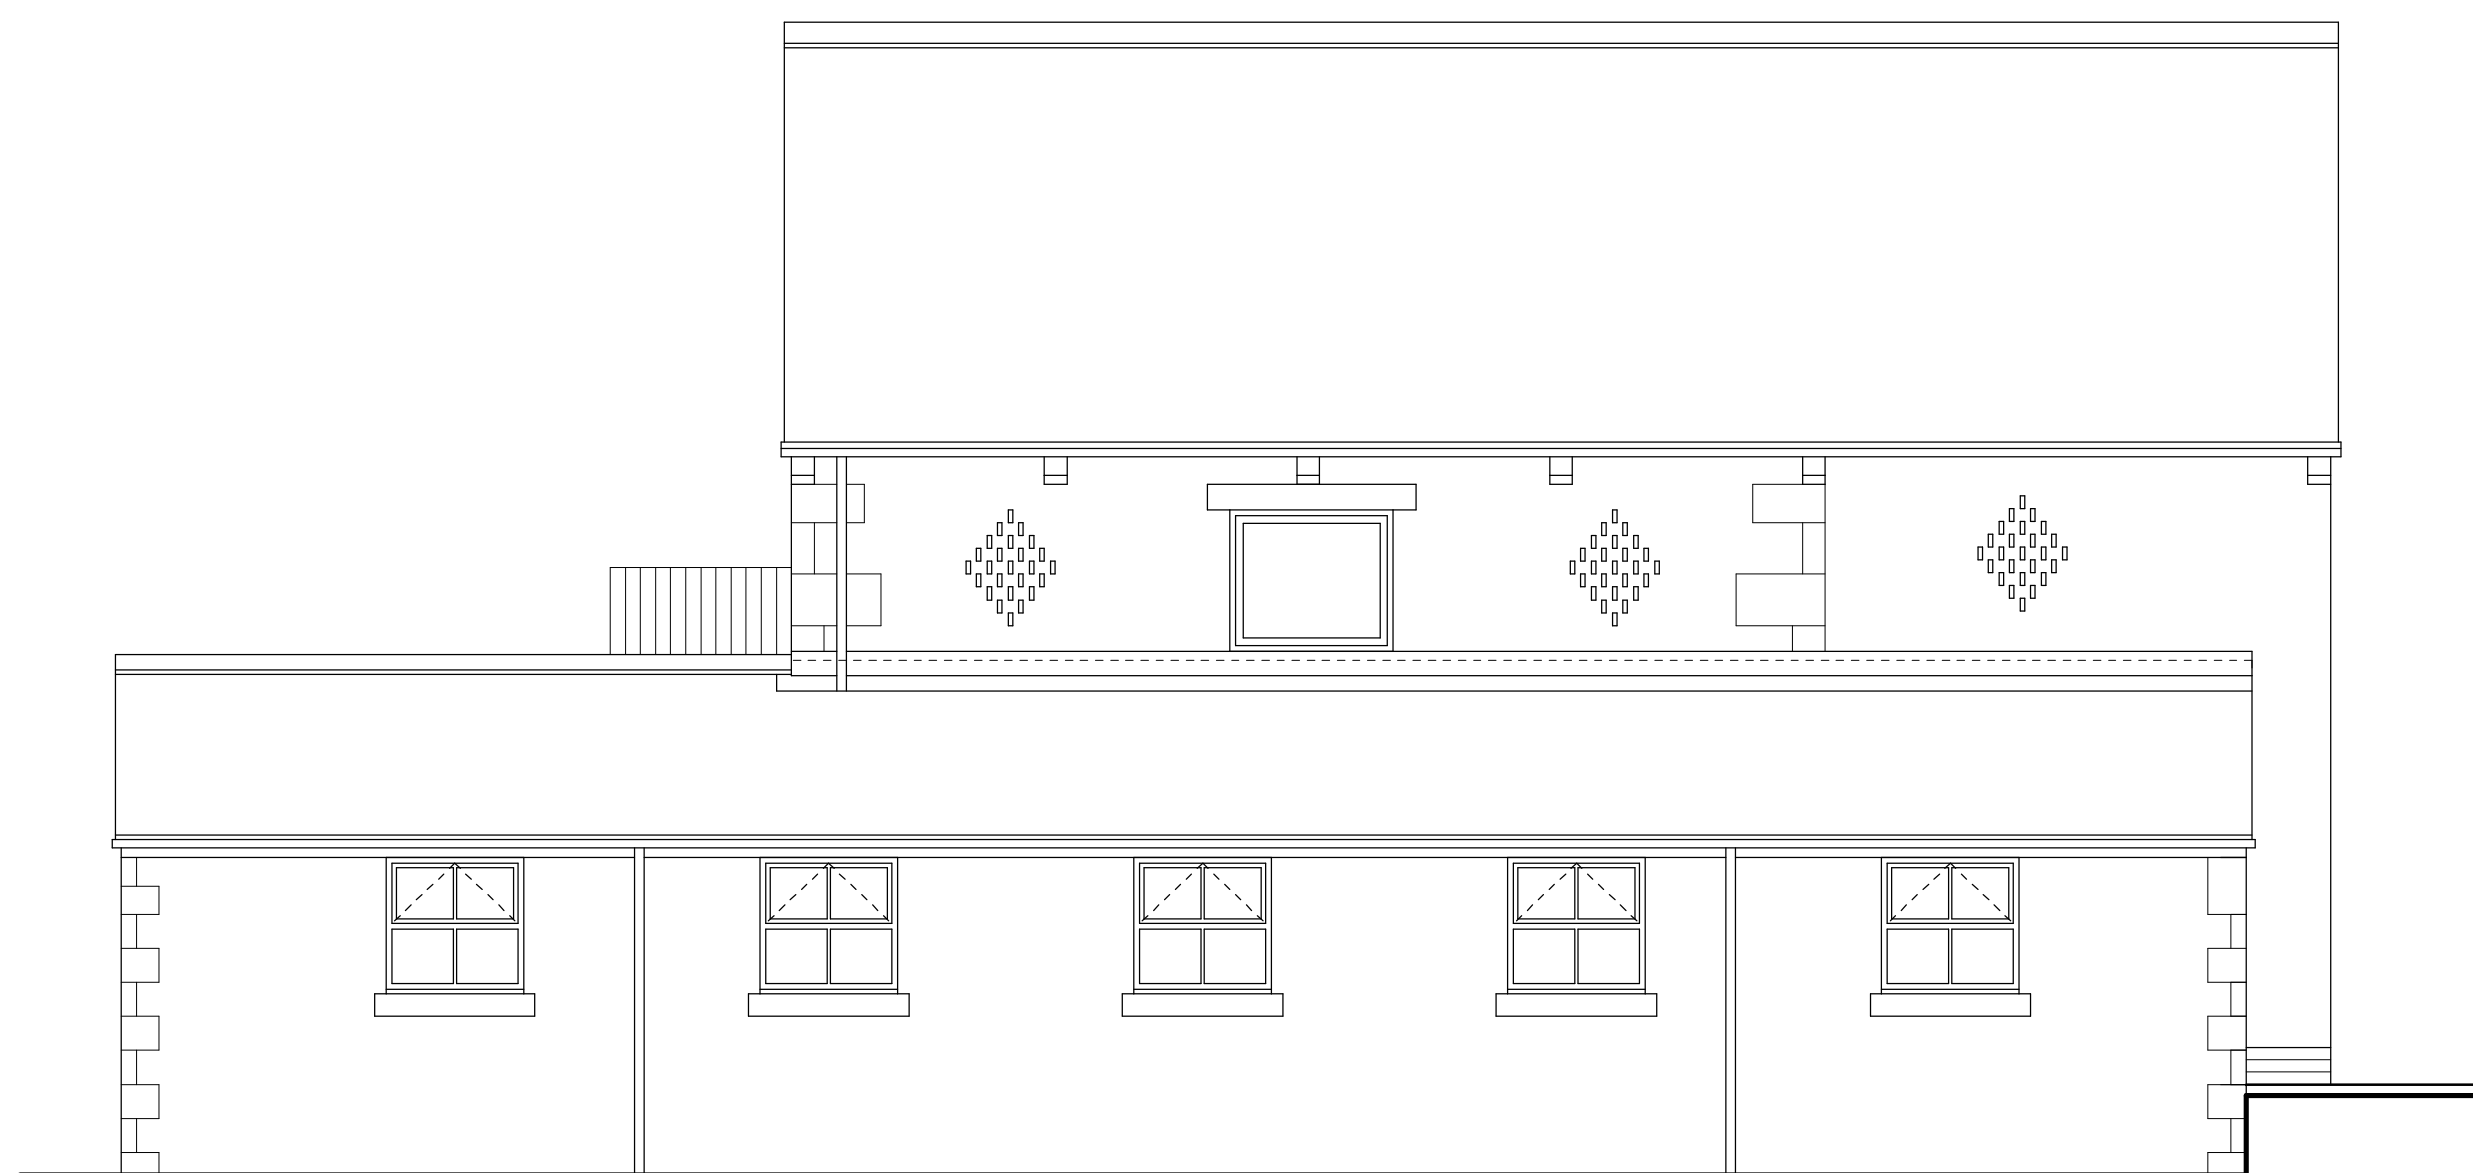

NORTH WEST ELEVATION

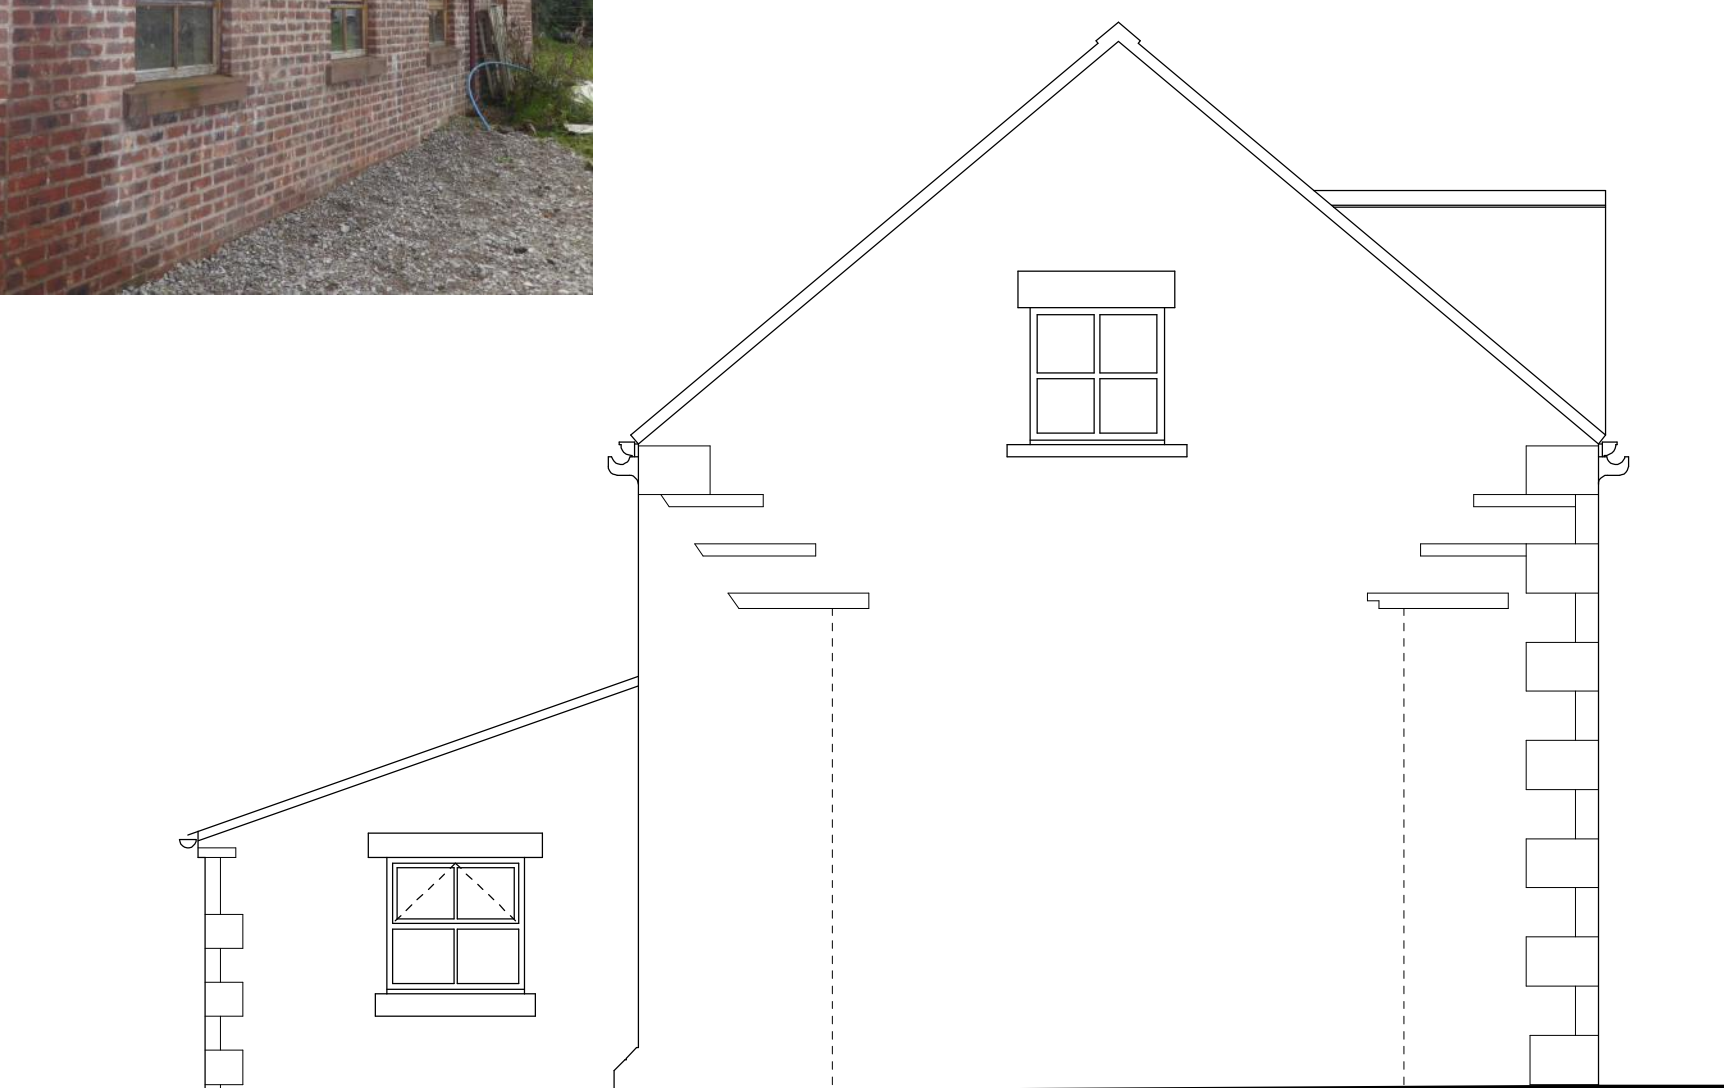

SOUTH WEST ELEVATION



Clients are advised to clarify dimensions with the author prior to setting out and not to scale from the drawing. This drawing is copyright and should not be reproduced without the written consent of RLM ASSOCIATES.

**RLM ASSOCIATES**

|           |                                 |
|-----------|---------------------------------|
| JOB       | EASING VILLA, STILE HOUSE LANE. |
| CLIENT    | Mrs. A. MORRIS.                 |
| DRAWING   | EXISTING ELEVATIONS.            |
| DATE      | November 2023.                  |
| DRWG. No. | RLM117/9.                       |
| SCALE     | 1:50.                           |
| REVISION  |                                 |

