


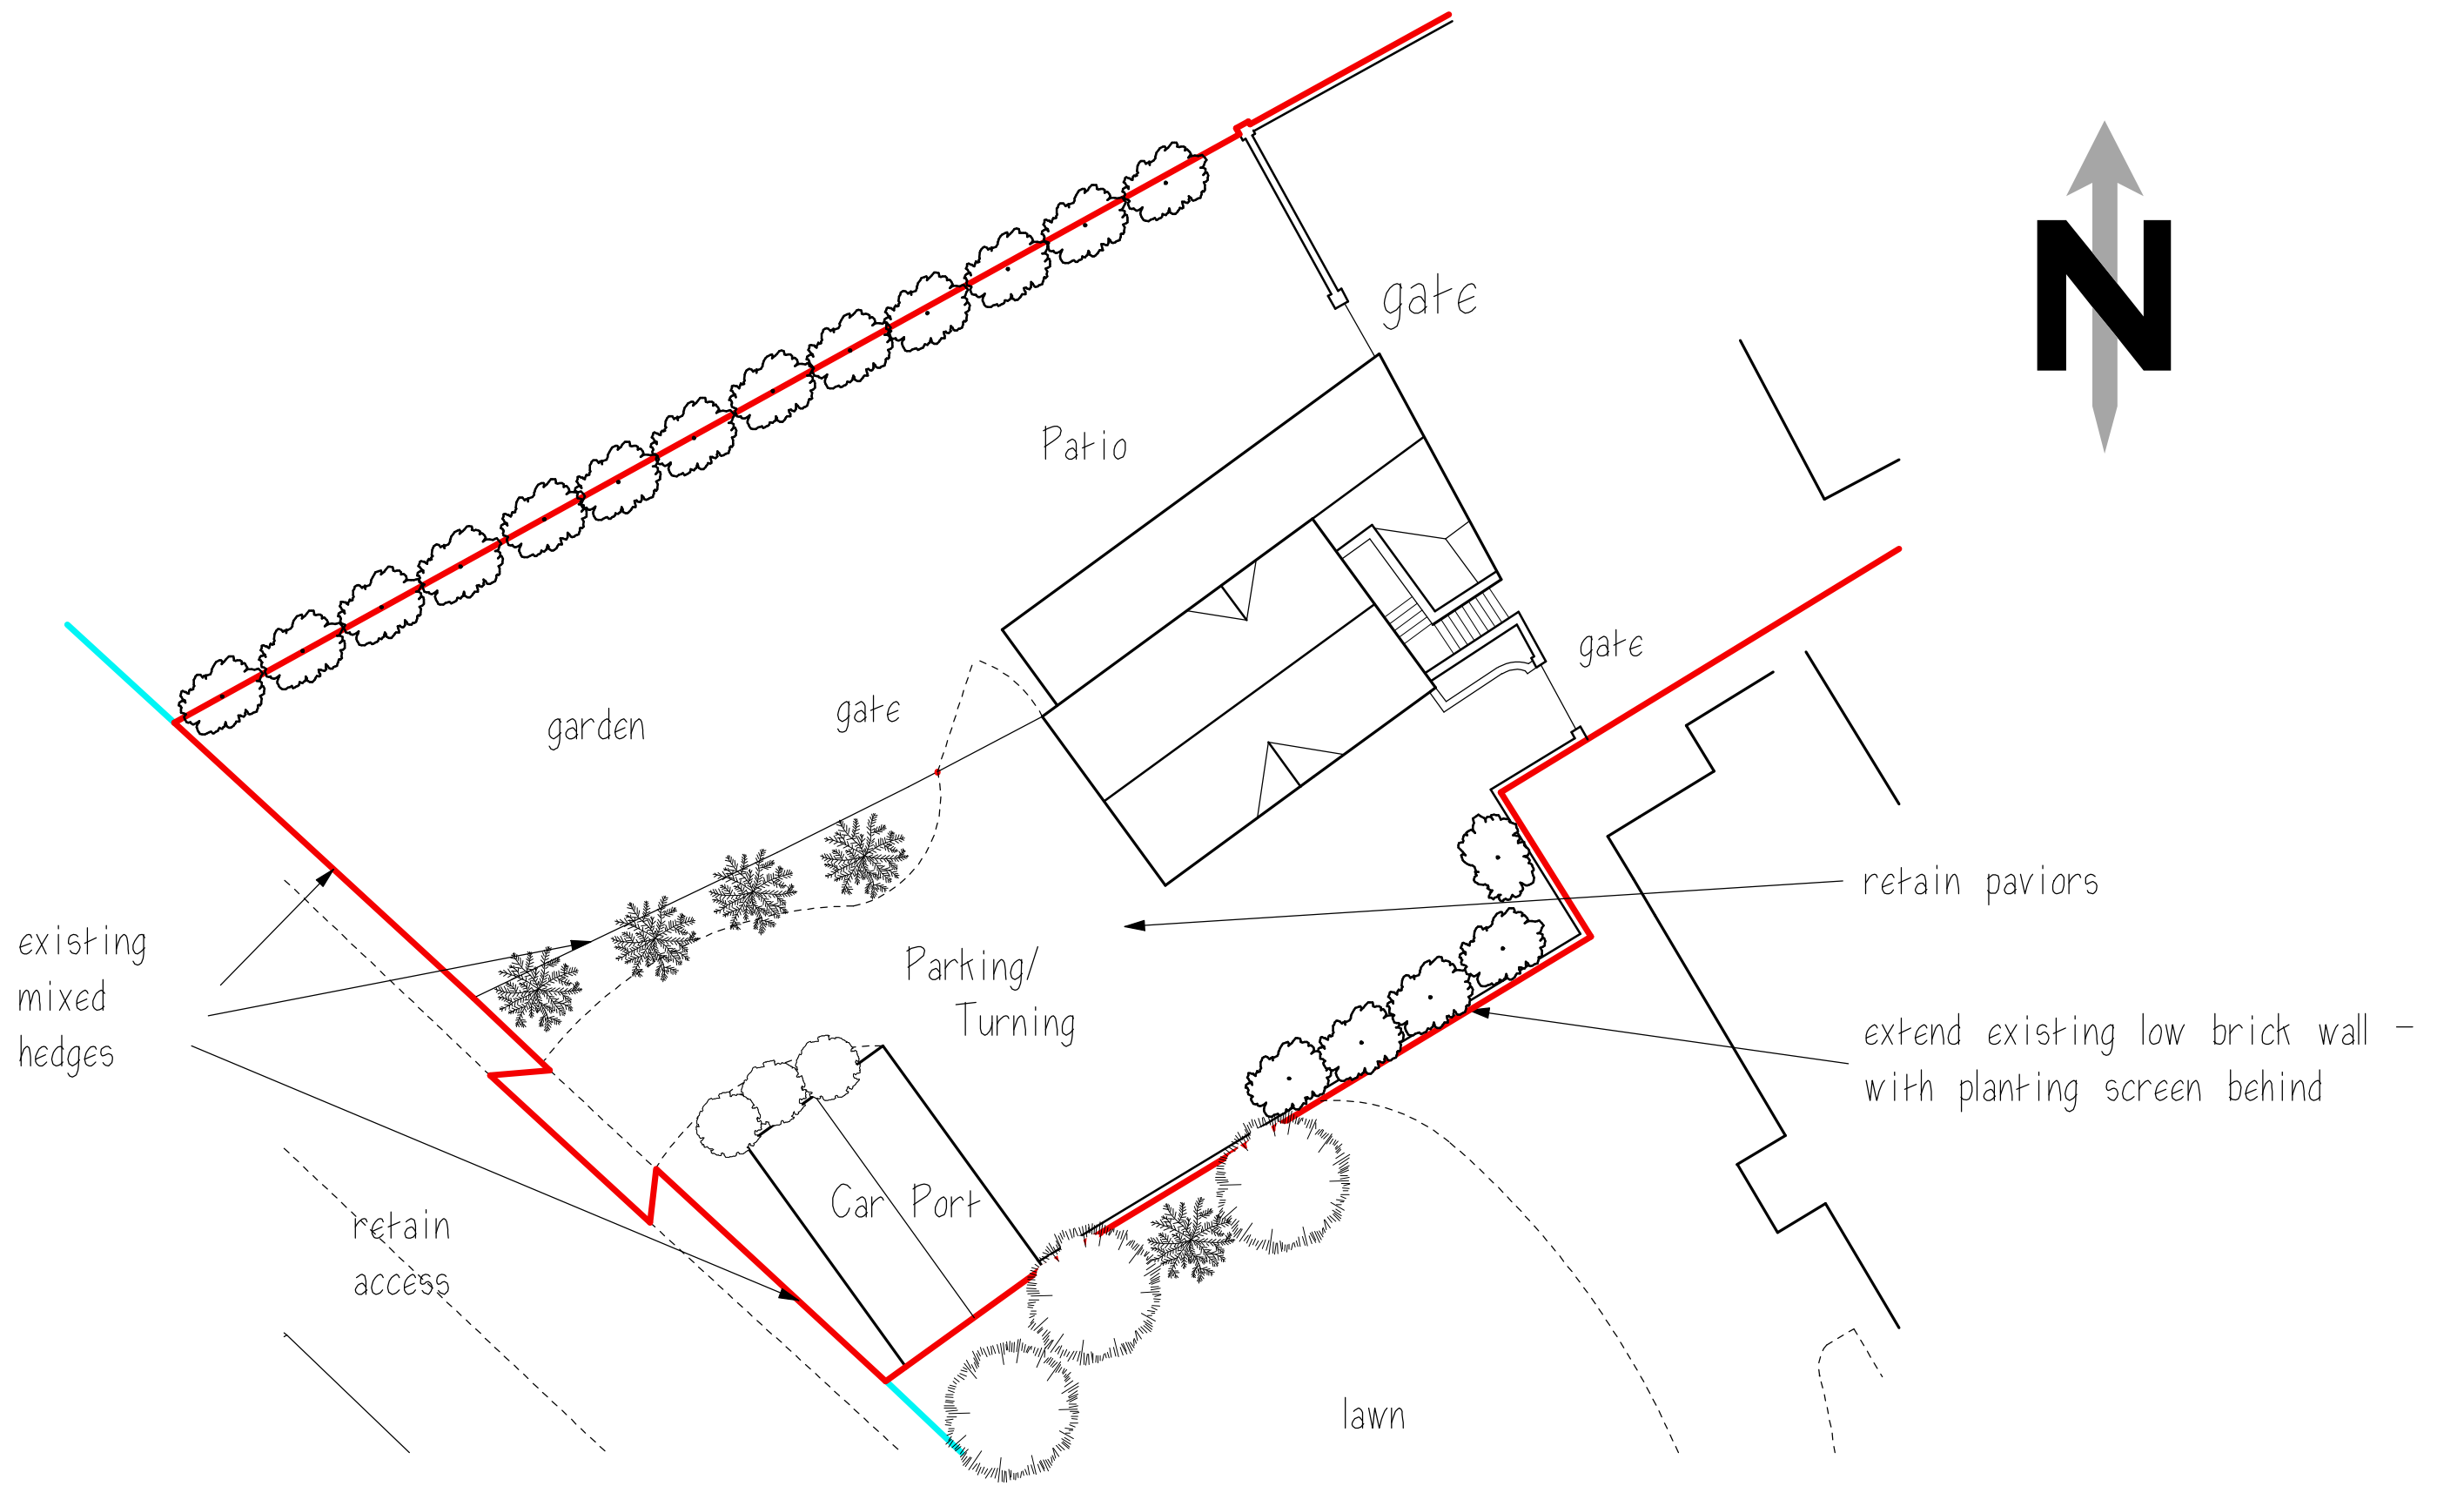

SITE PLAN 1:200

0 1 2 3 4 Meters
Scale Bar 1:1000 in A1 Sheet



Clients are advised to clarify dimensions with the author prior to setting out and not to scale from the drawing. This drawing is copyright and should not be reproduced without the written consent of RLM ASSOCIATES.

RLM ASSOCIATES

JOB	EASING VILLA, STILE HOUSE LANE.
CLIENT	Mrs. A. MORRIS.
DRAWING	SITE PLAN AND PHOTOGRAPHS.
DATE	November 2023.
DRWG. No.	RLM1113/8.
SCALE	As Stated.
REVISION	

