Revision	Date
REV -	-

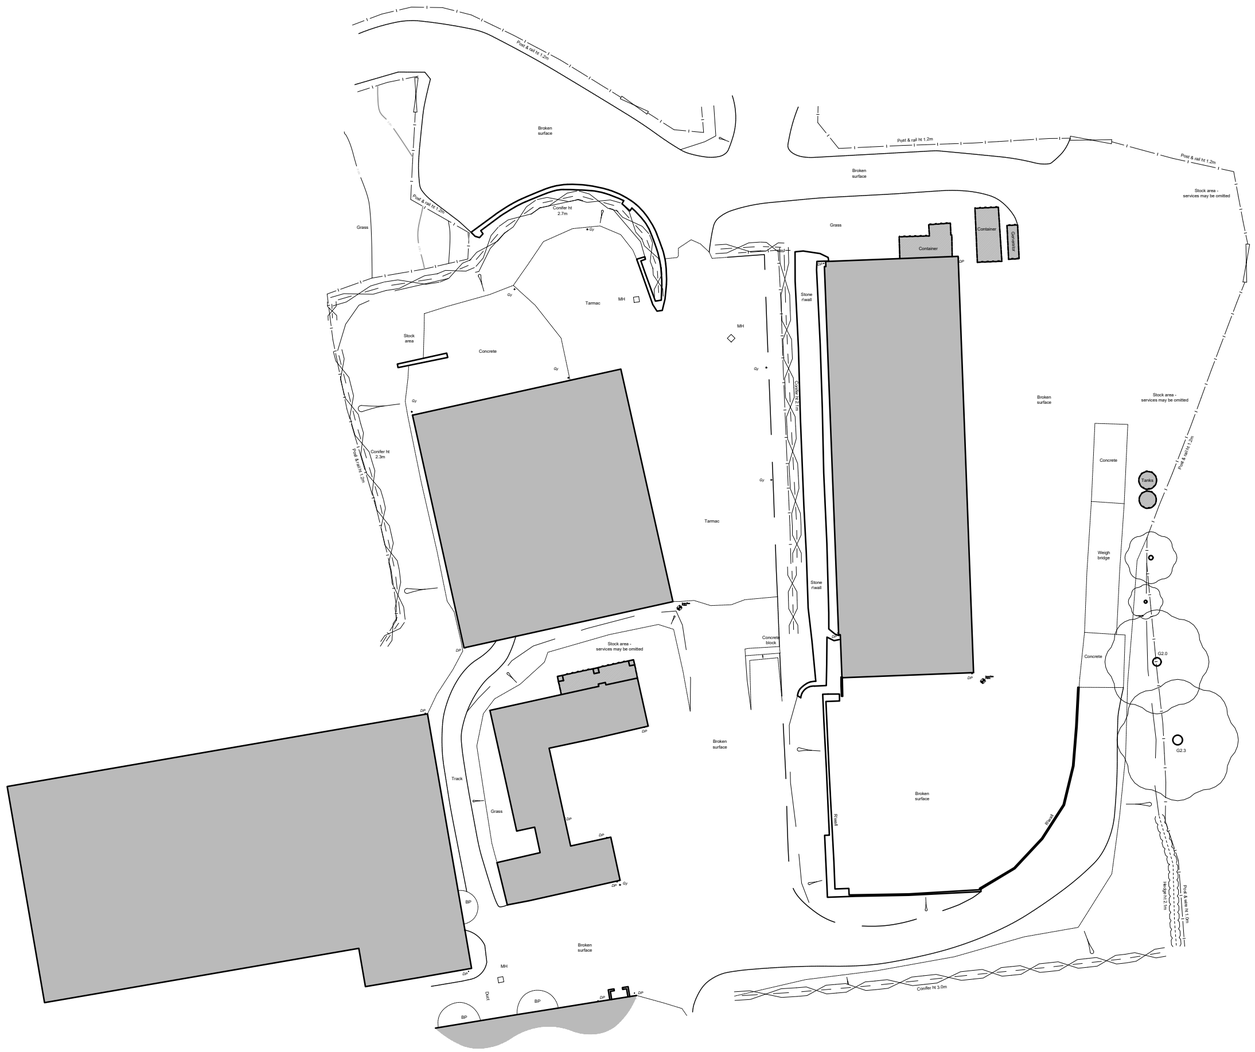

1. Site Block Plan as existing

10m SCALE 1:500

PlanningDesign

Second Floor, Suite 3
Woburn House
Vernon Gate
Derby DE1 1UL

Tel: 01332 347 371

E-mail: info@planningdesign.co.uk
www.planningdesign.co.uk

CLIENT:
Rob and Kate Dale

STATUS:
PLANNING

PROJECT DESCRIPTION:
DEVELOPMENT OF UP TO 5 NO. NEW CLASS Q BARN DWELLINGS, LODGEDALE FARM, HOLLINGTON

DRAWING TITLE:
Site Block Plan as existing

DRAWN BY:	CHECKED BY:
JB (Mapmatic)	-
DRAWING NUMBER: 002	REVISION: -
SCALE: 1:100 @ A2	DATE: April 2023

DRAWING REF:
4628 - 002

© *all information copyright planning design practice ltd. all rights reserved*
DRAWING FOR ILLUSTRATION PURPOSE ONLY ***NOT INTENDED FOR CONSTRUCTION***
No dimensions to be scaled from this drawing. All dimensions to be checked and confirmed on site