





Haywood Street Elevation




Alleyway Elevation
(North West)

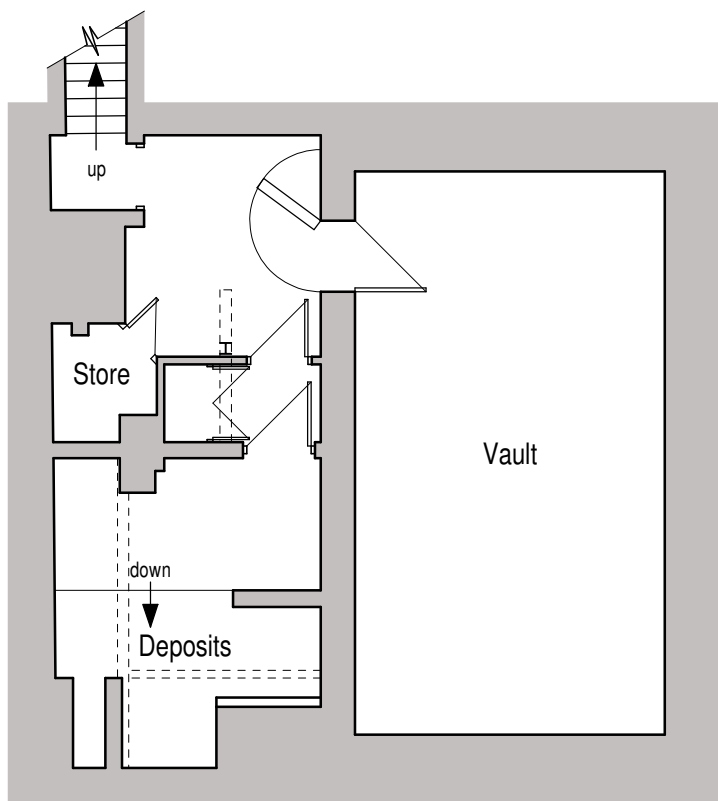


Basement Plan

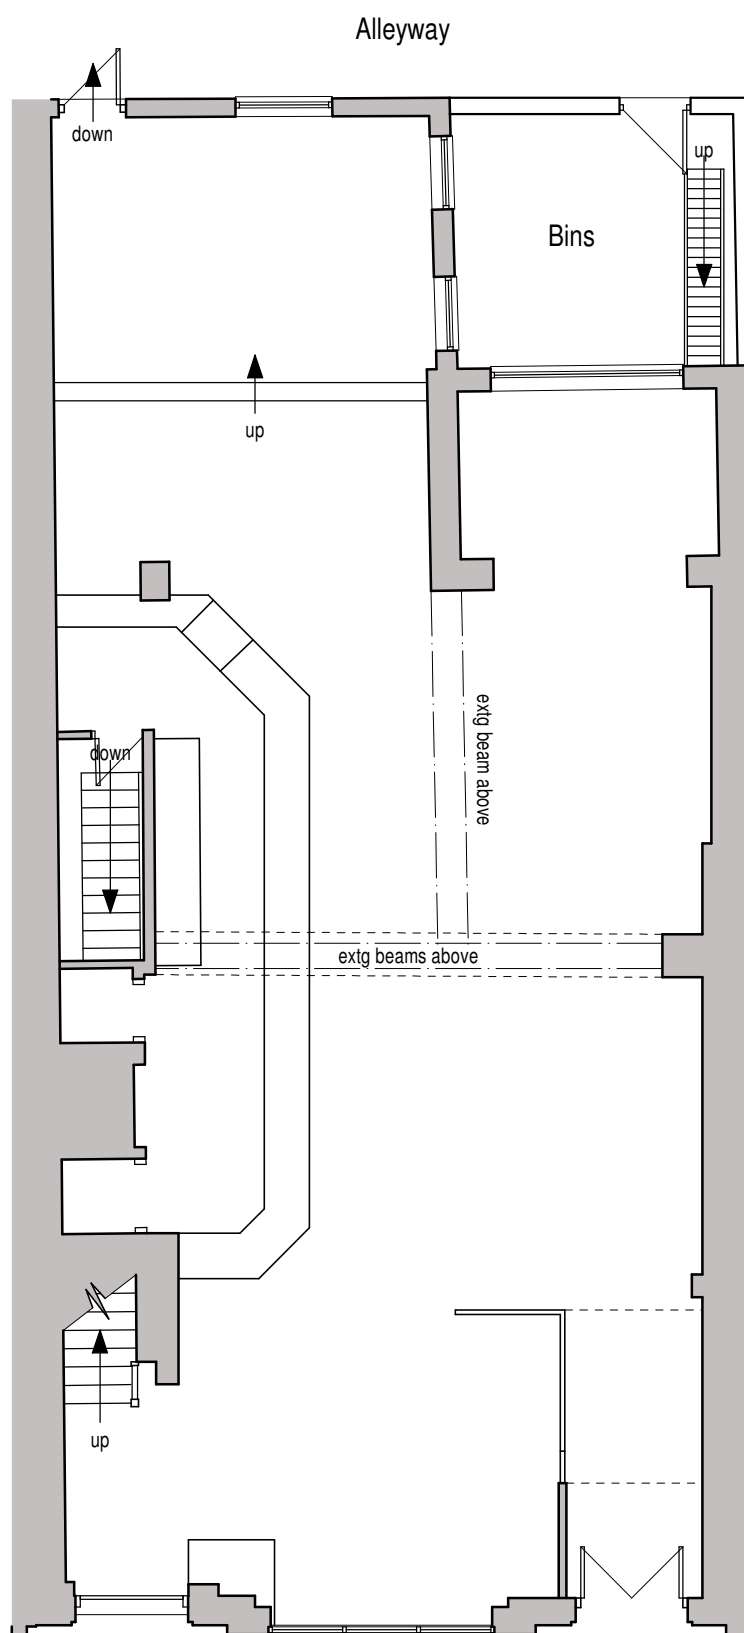

Ground Floor Plan

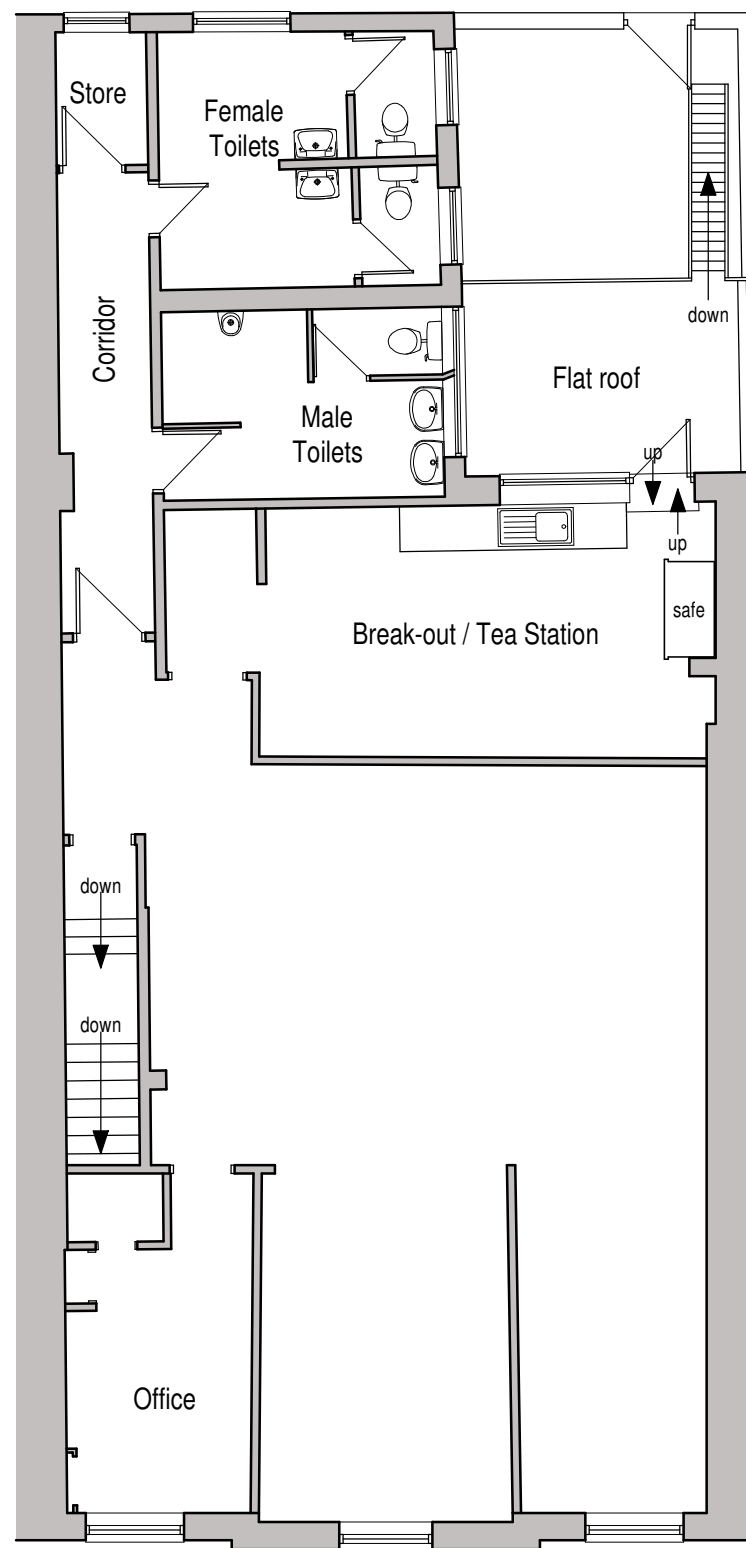

First Floor Plan

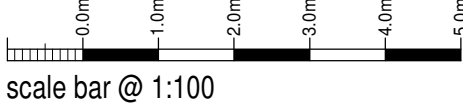

Mrs Hope
Proposed Change of Use of
former Barclays Bank to Public House
83 Haywood Street,
Leek, Staffordshire,
ST13 5JN

Existing Conditions			
Floor Plans and Elevation			
Date	September 2024	Sheet	A1
Scale	1:100	Rev.	A
Drawn	NAW	Drawn	NAW
A - 17/10/2024 - ALLEYWAY ELEVATION ADDED - FEMALE WC WINDOW ADDED TO PLAN			



10 Cawdry Buildings, Fountain Street, Leek, ST13 6JP
Telephone: 01538 386002
E-mail: info@sammonsltd.co.uk
Web: www.sammonsltd.co.uk

This drawing is copyright.
All dimensions must be checked prior to commencement.