


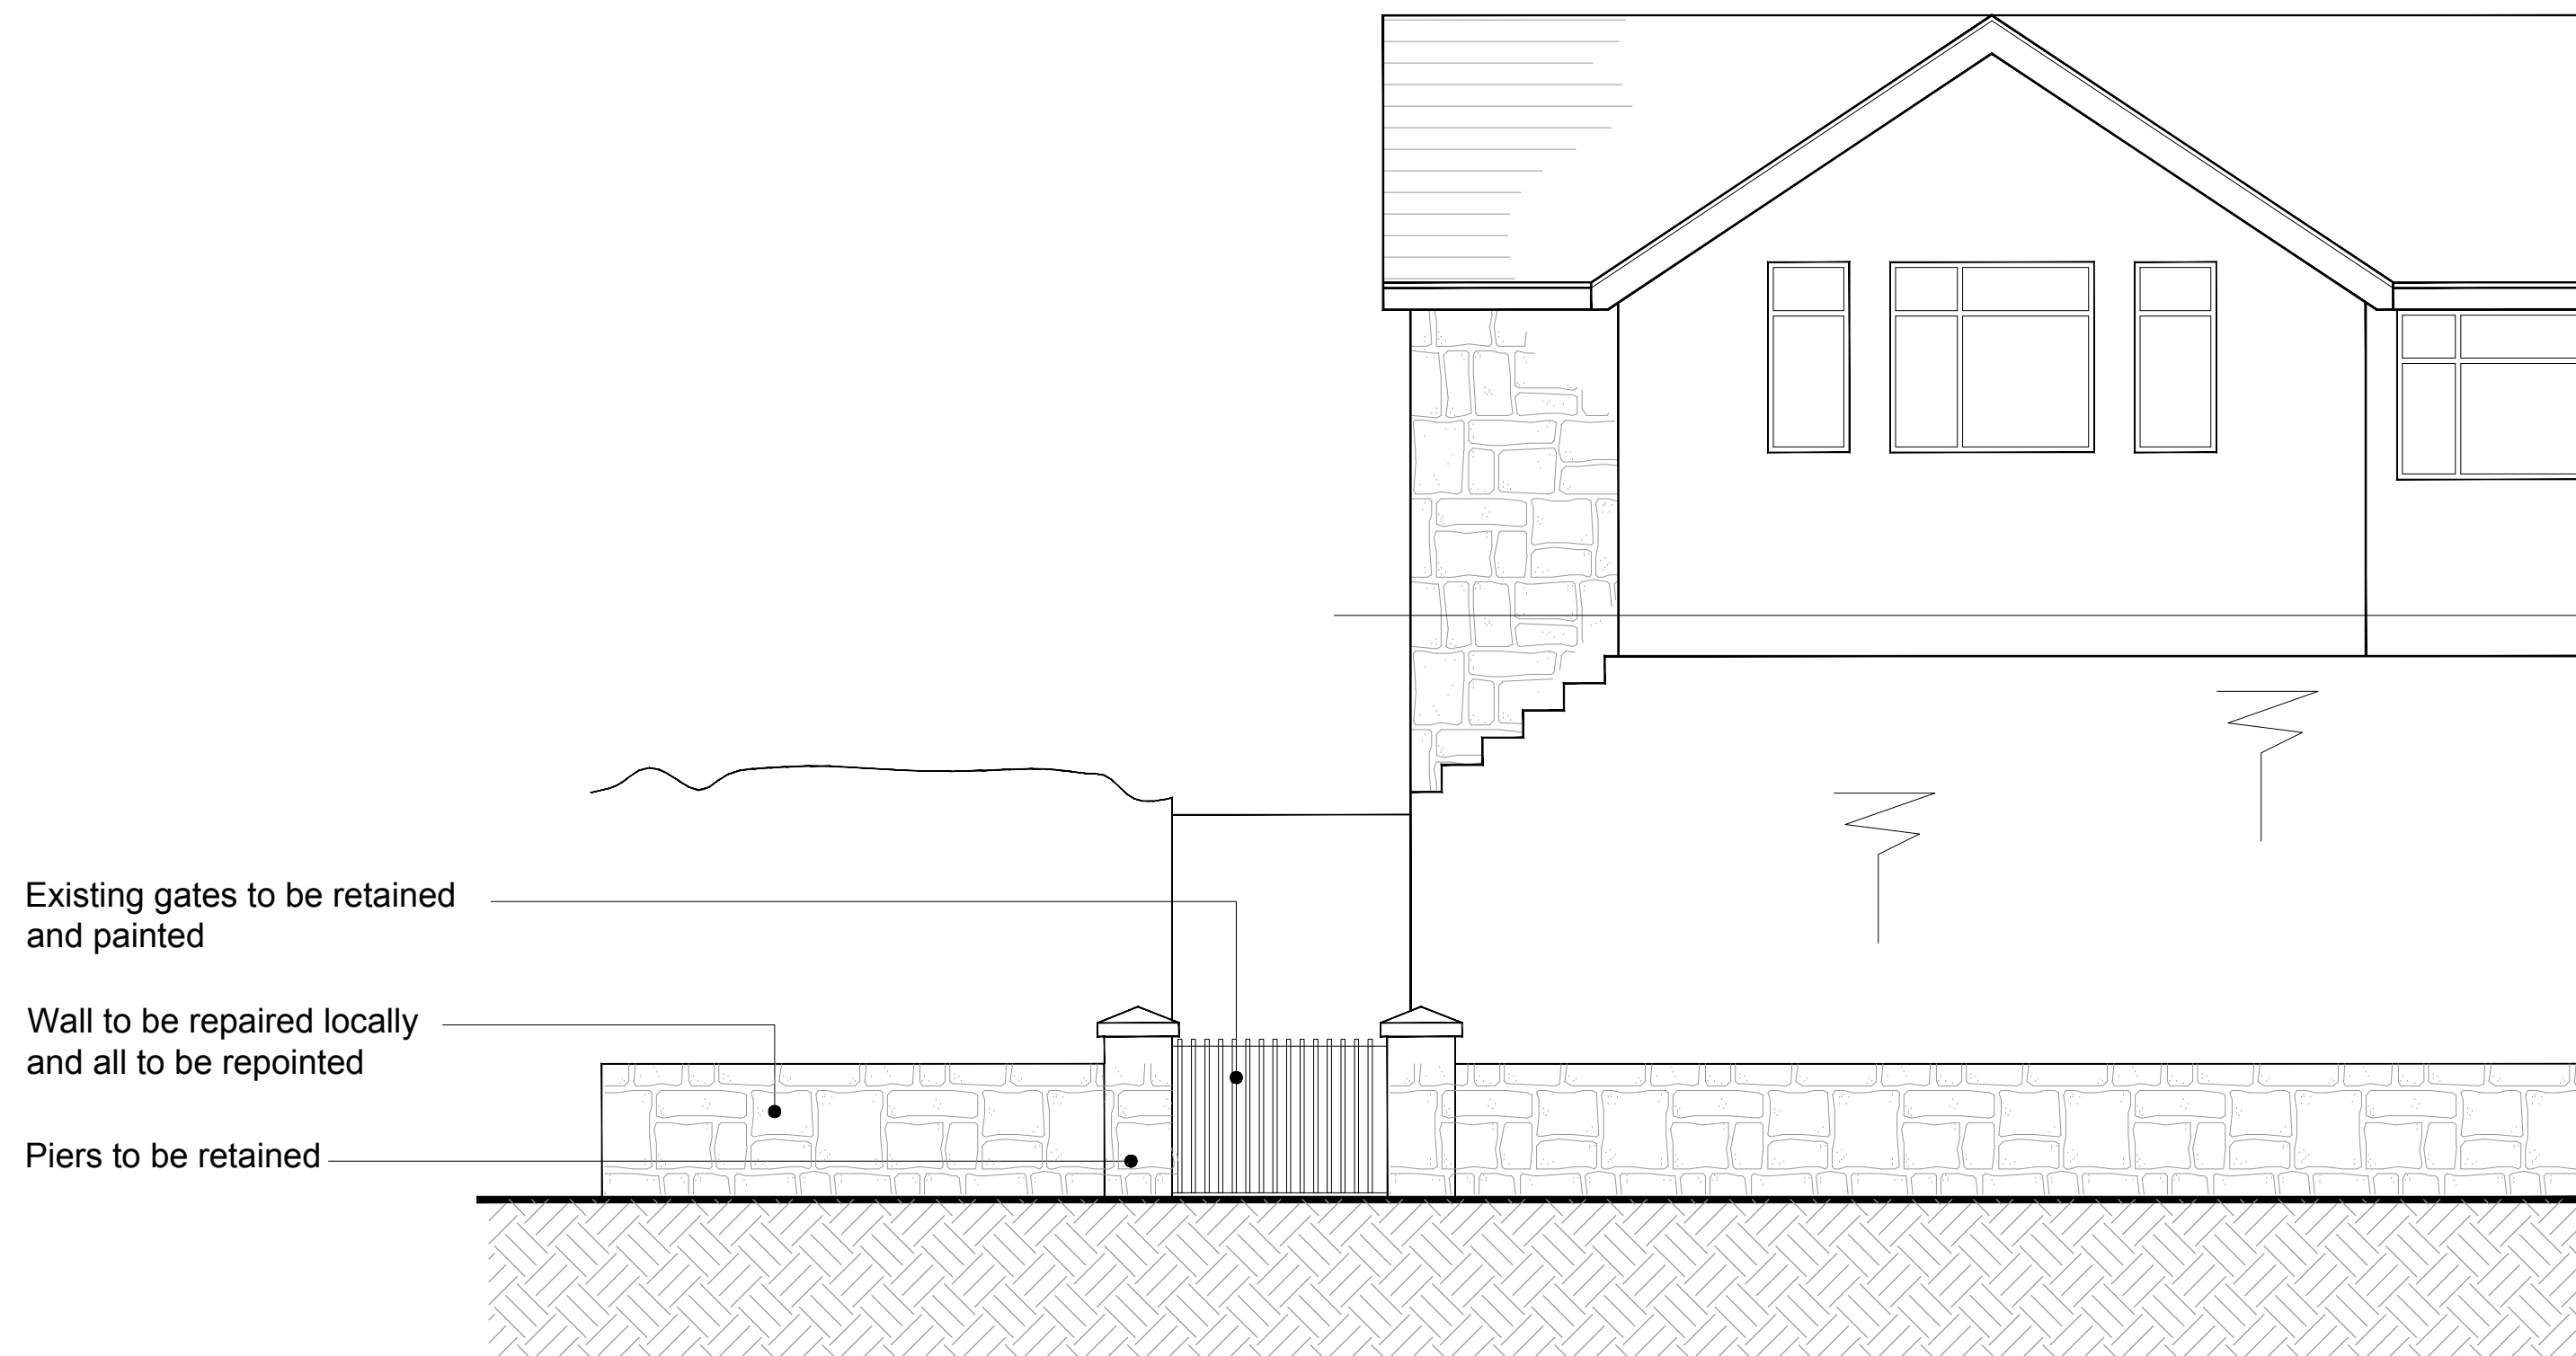

PROPOSED REPAIRS TO GATE AND WALL



FOREFRONT
DEVELOPMENT CONSULTING

4 Ridge House, Ridge House Drive, Festival Park, S-O-T. ST1 5SJ
Office 01782 216912 WWW.FOREFRONTDC.COM

CLIENT

MR P HORWELL

PROJECT

Proposed change of use from Sui-Generis to 2 no residential dwellings with single storey rear extensions and internal alterations at Rudyard Memorial Institute, Lake Road, Rudyard, Staffordshire. ST13 8RN

TITLE

Proposed Repairs to Gate and Wall

SCALE

1:50 @ A2

DRG NO.

23-137-07

DRAWN

ATG

DATE

25 / 10 / 24

REV.	DESCRIPTION	DATE
------	-------------	------