


This drawing is the copyright of Forefront Development Consulting Ltd and should not be reproduced without our written consent.

The contractor is to check dimensions and levels on site prior to the commencement of works. Any discrepancies are to be reported immediately.

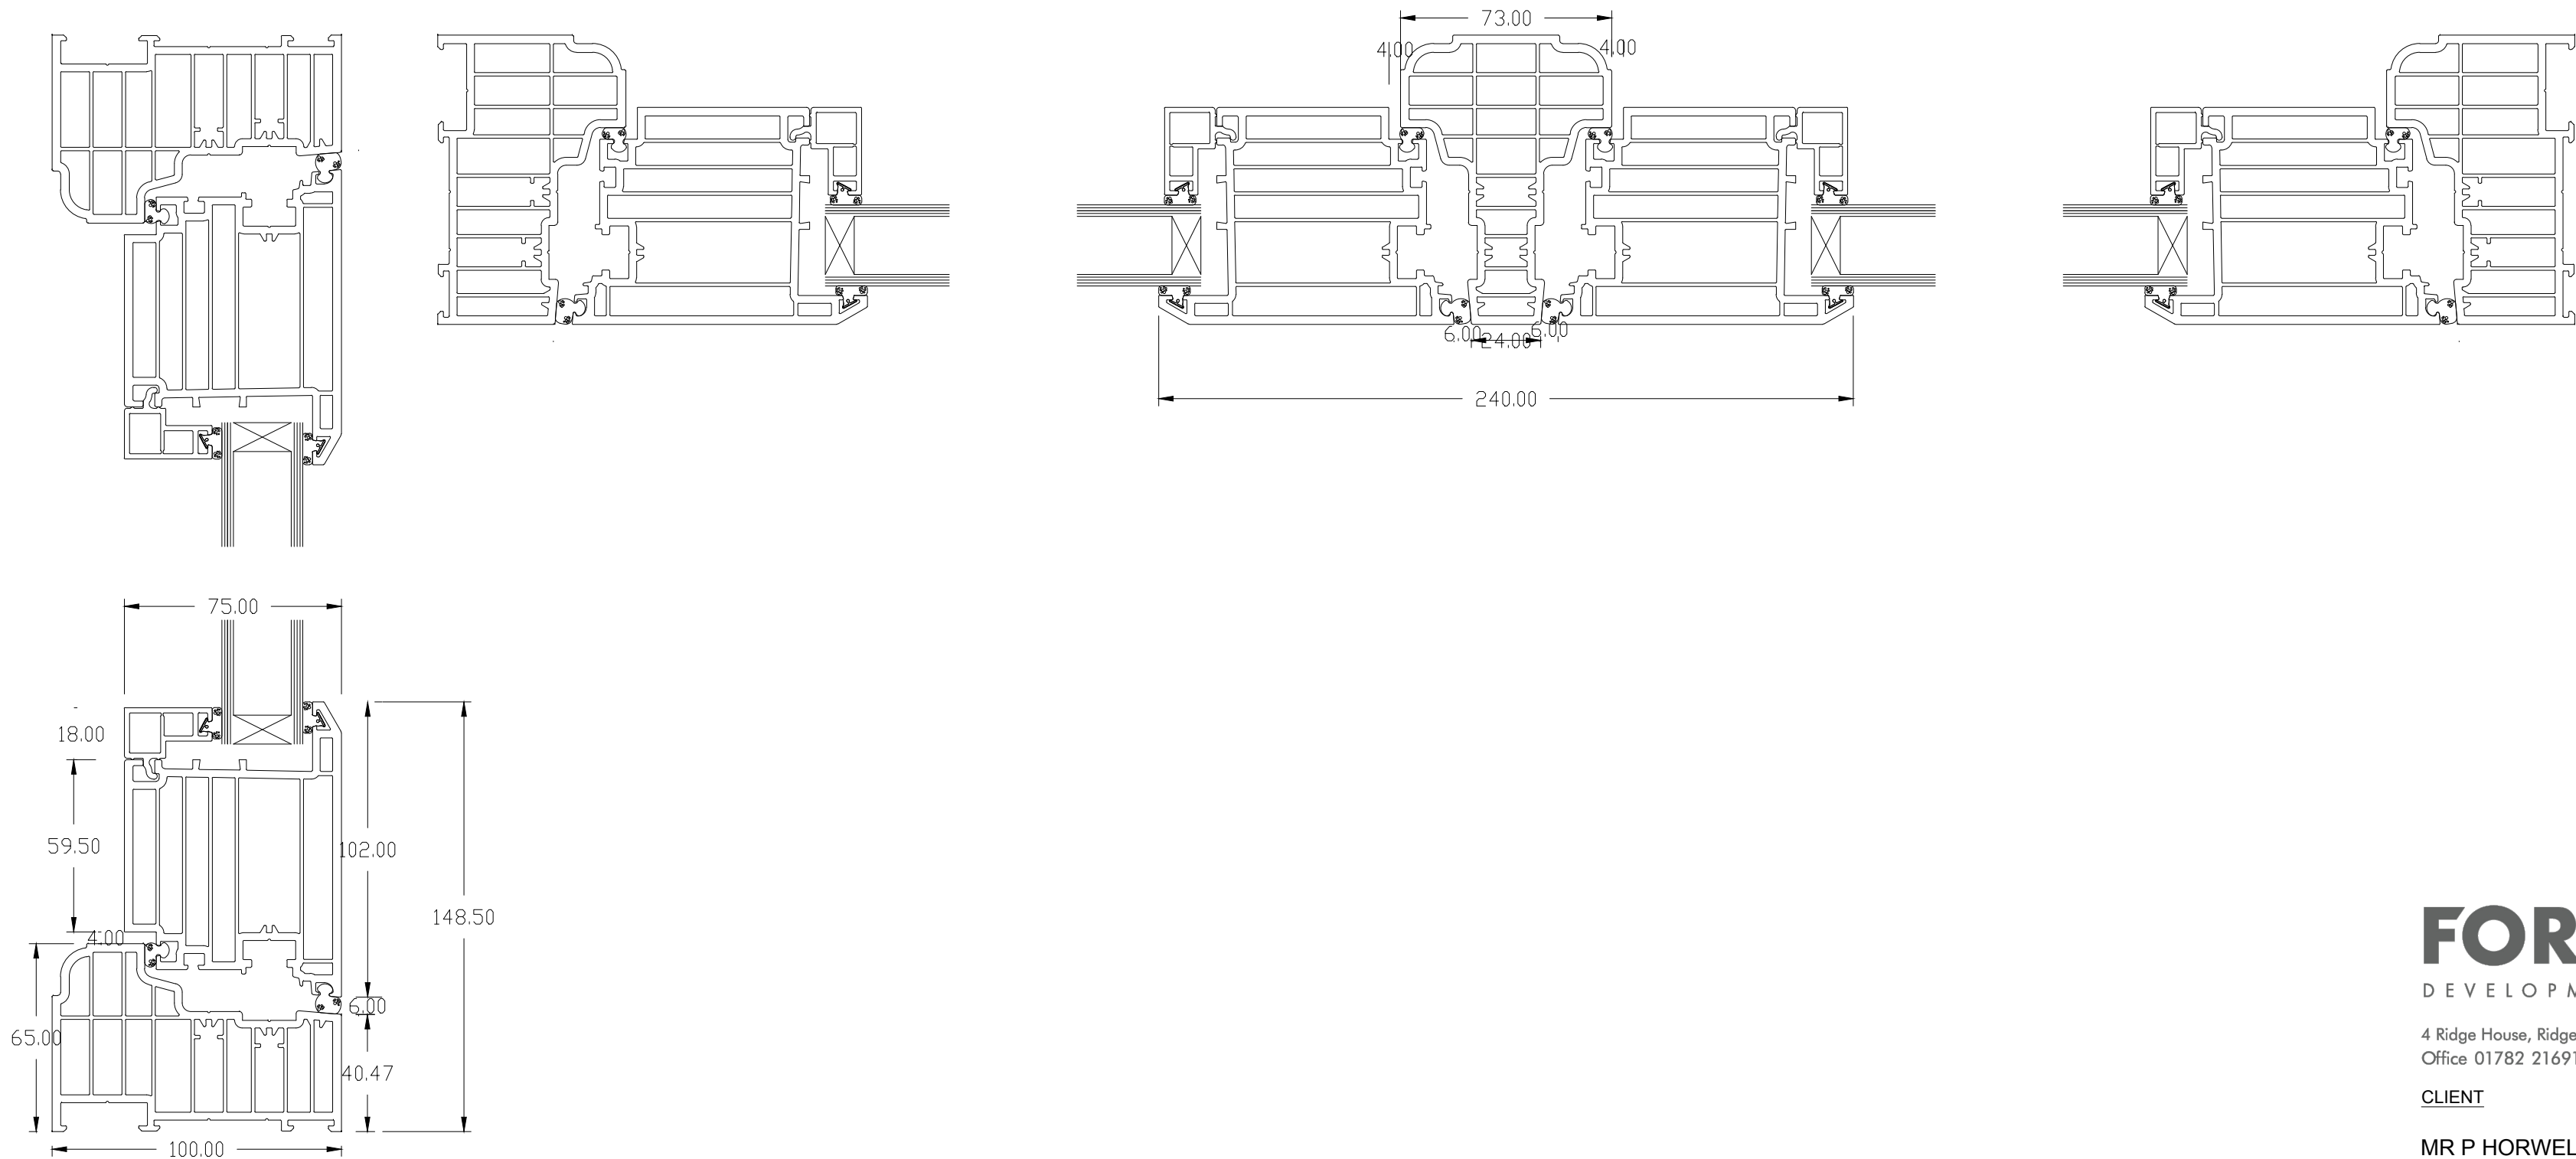

FOREFRONT
DEVELOPMENT CONSULTING

4 Ridge House, Ridge House Drive, Festival Park, S-O-T. ST1 5SJ
Office 01782 216912 WWW.FOREFRONTDC.COM

CLIENT

MR P HORWELL

PROJECT

Proposed change of use from Sui-Generis to 2 no residential dwellings with single storey rear extensions and internal alterations at Rudyard Memorial Institute, Lake Road, Rudyard, Staffordshire. ST13 8RN

TITLE

Proposed door details

SCALE

1:2 @ A2

DRG NO.

23-137-09

DRAWN

ATG

DATE

31 / 10 / 24

REV.	DESCRIPTION	DATE
------	-------------	------