
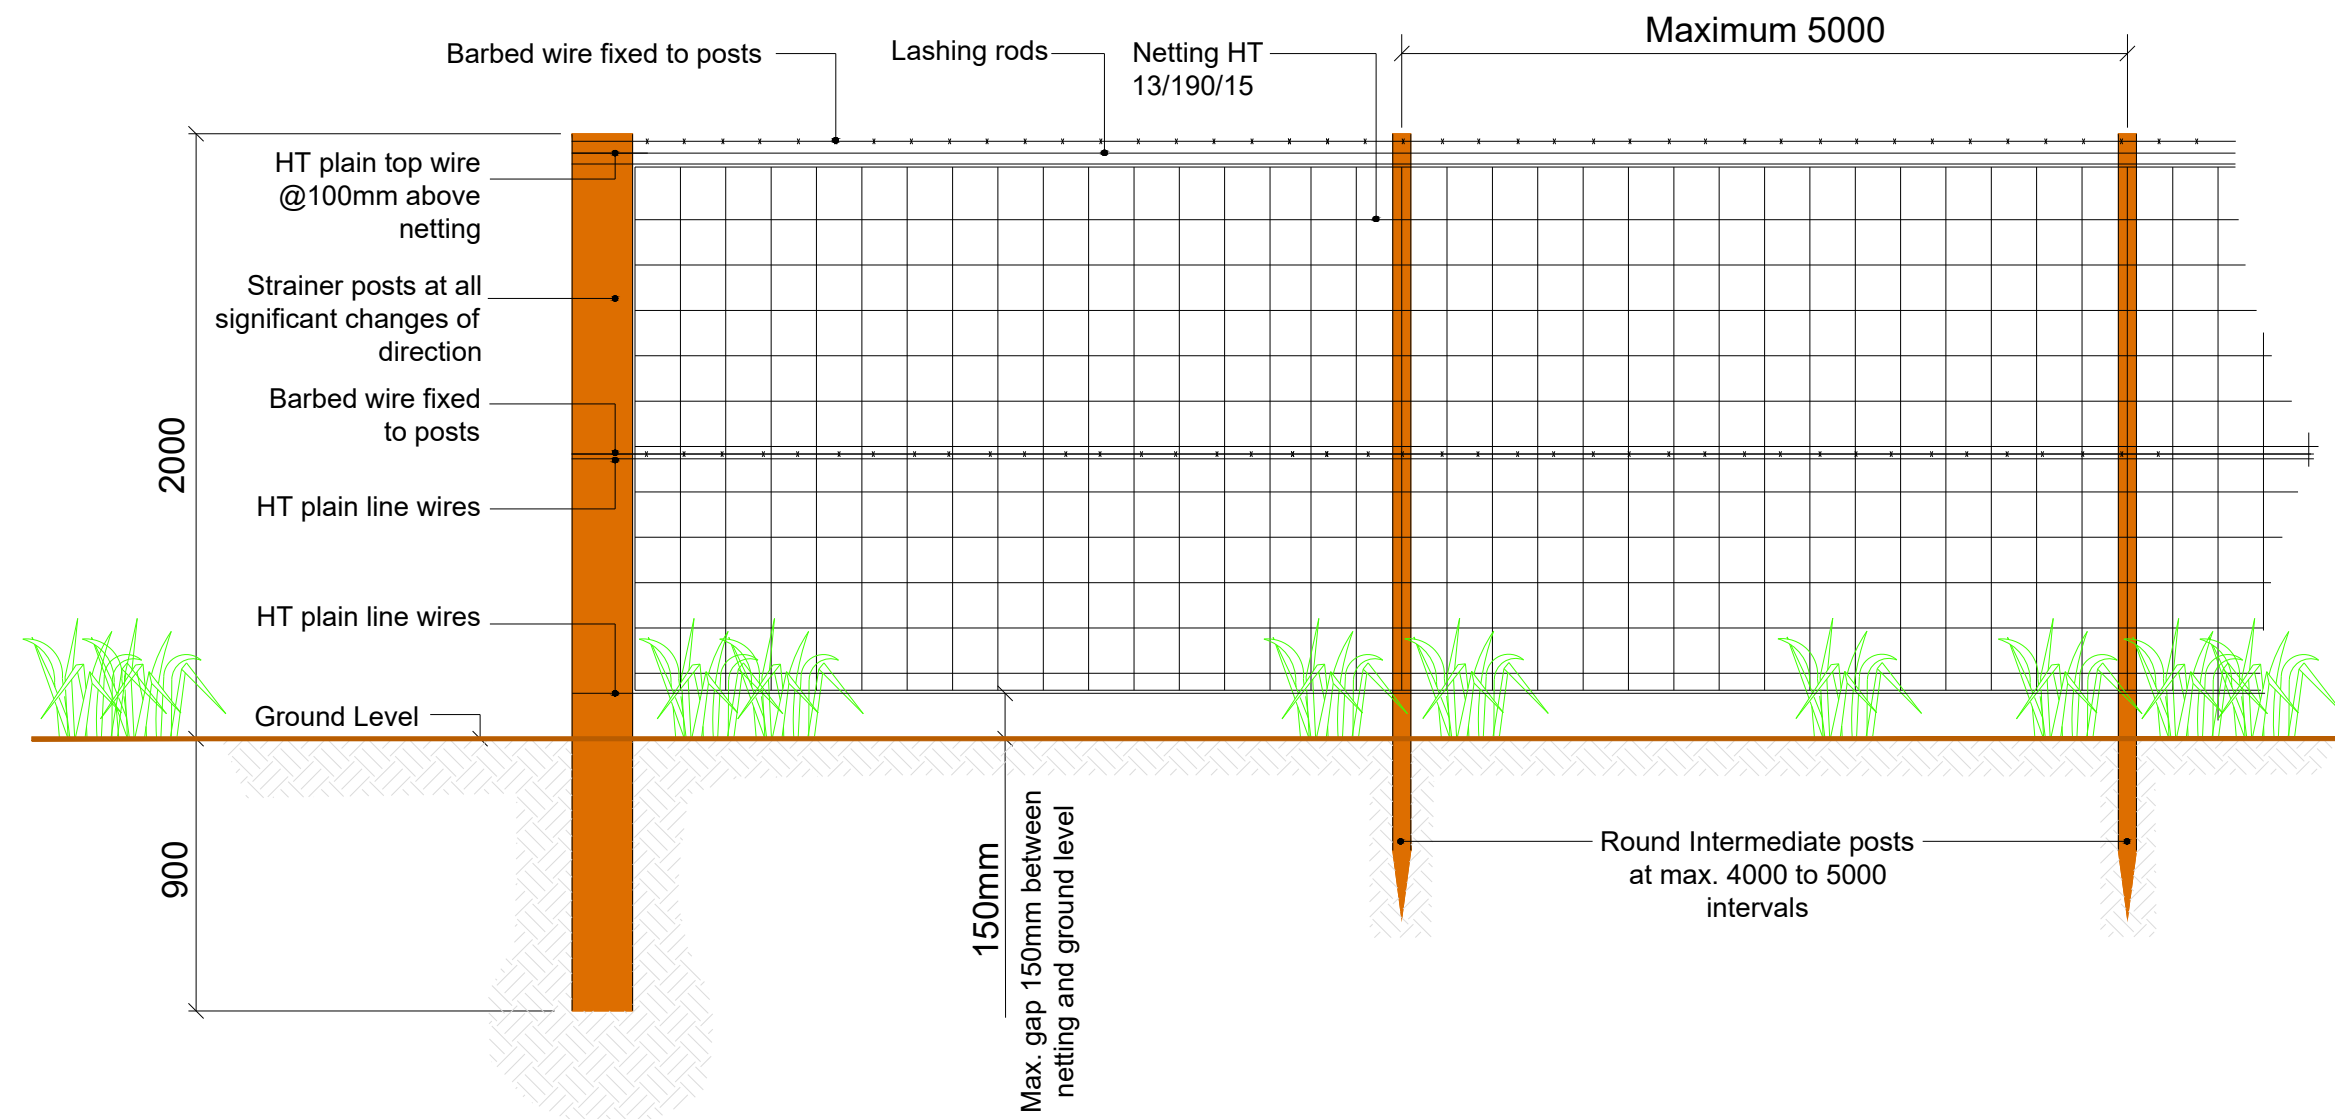


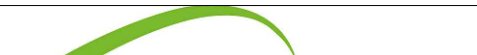

DEER FENCING
Scale 1:25

Installer Details Anesco Ltd. The Green, Easter Park, Benyon Road, Reading, RG7 2PQ Tel: 0845 894 4444	Comments Not for Construction	Revision	Description	Revised By	Date	Drawn By	Installation Address Bemersley Road, Brown Edge, Staffordshire, Moorlands, ST6 8UL	Project BALL GREEN FARM		
		A	Issued for comment	JH	05/07/2024	JH				
								Scale		
								1:100 @A3		
								Sheet Size A3		
								Title TYPICAL FENCE DETAILS		
								Drawing No. C0002462_05	Rev. A	