


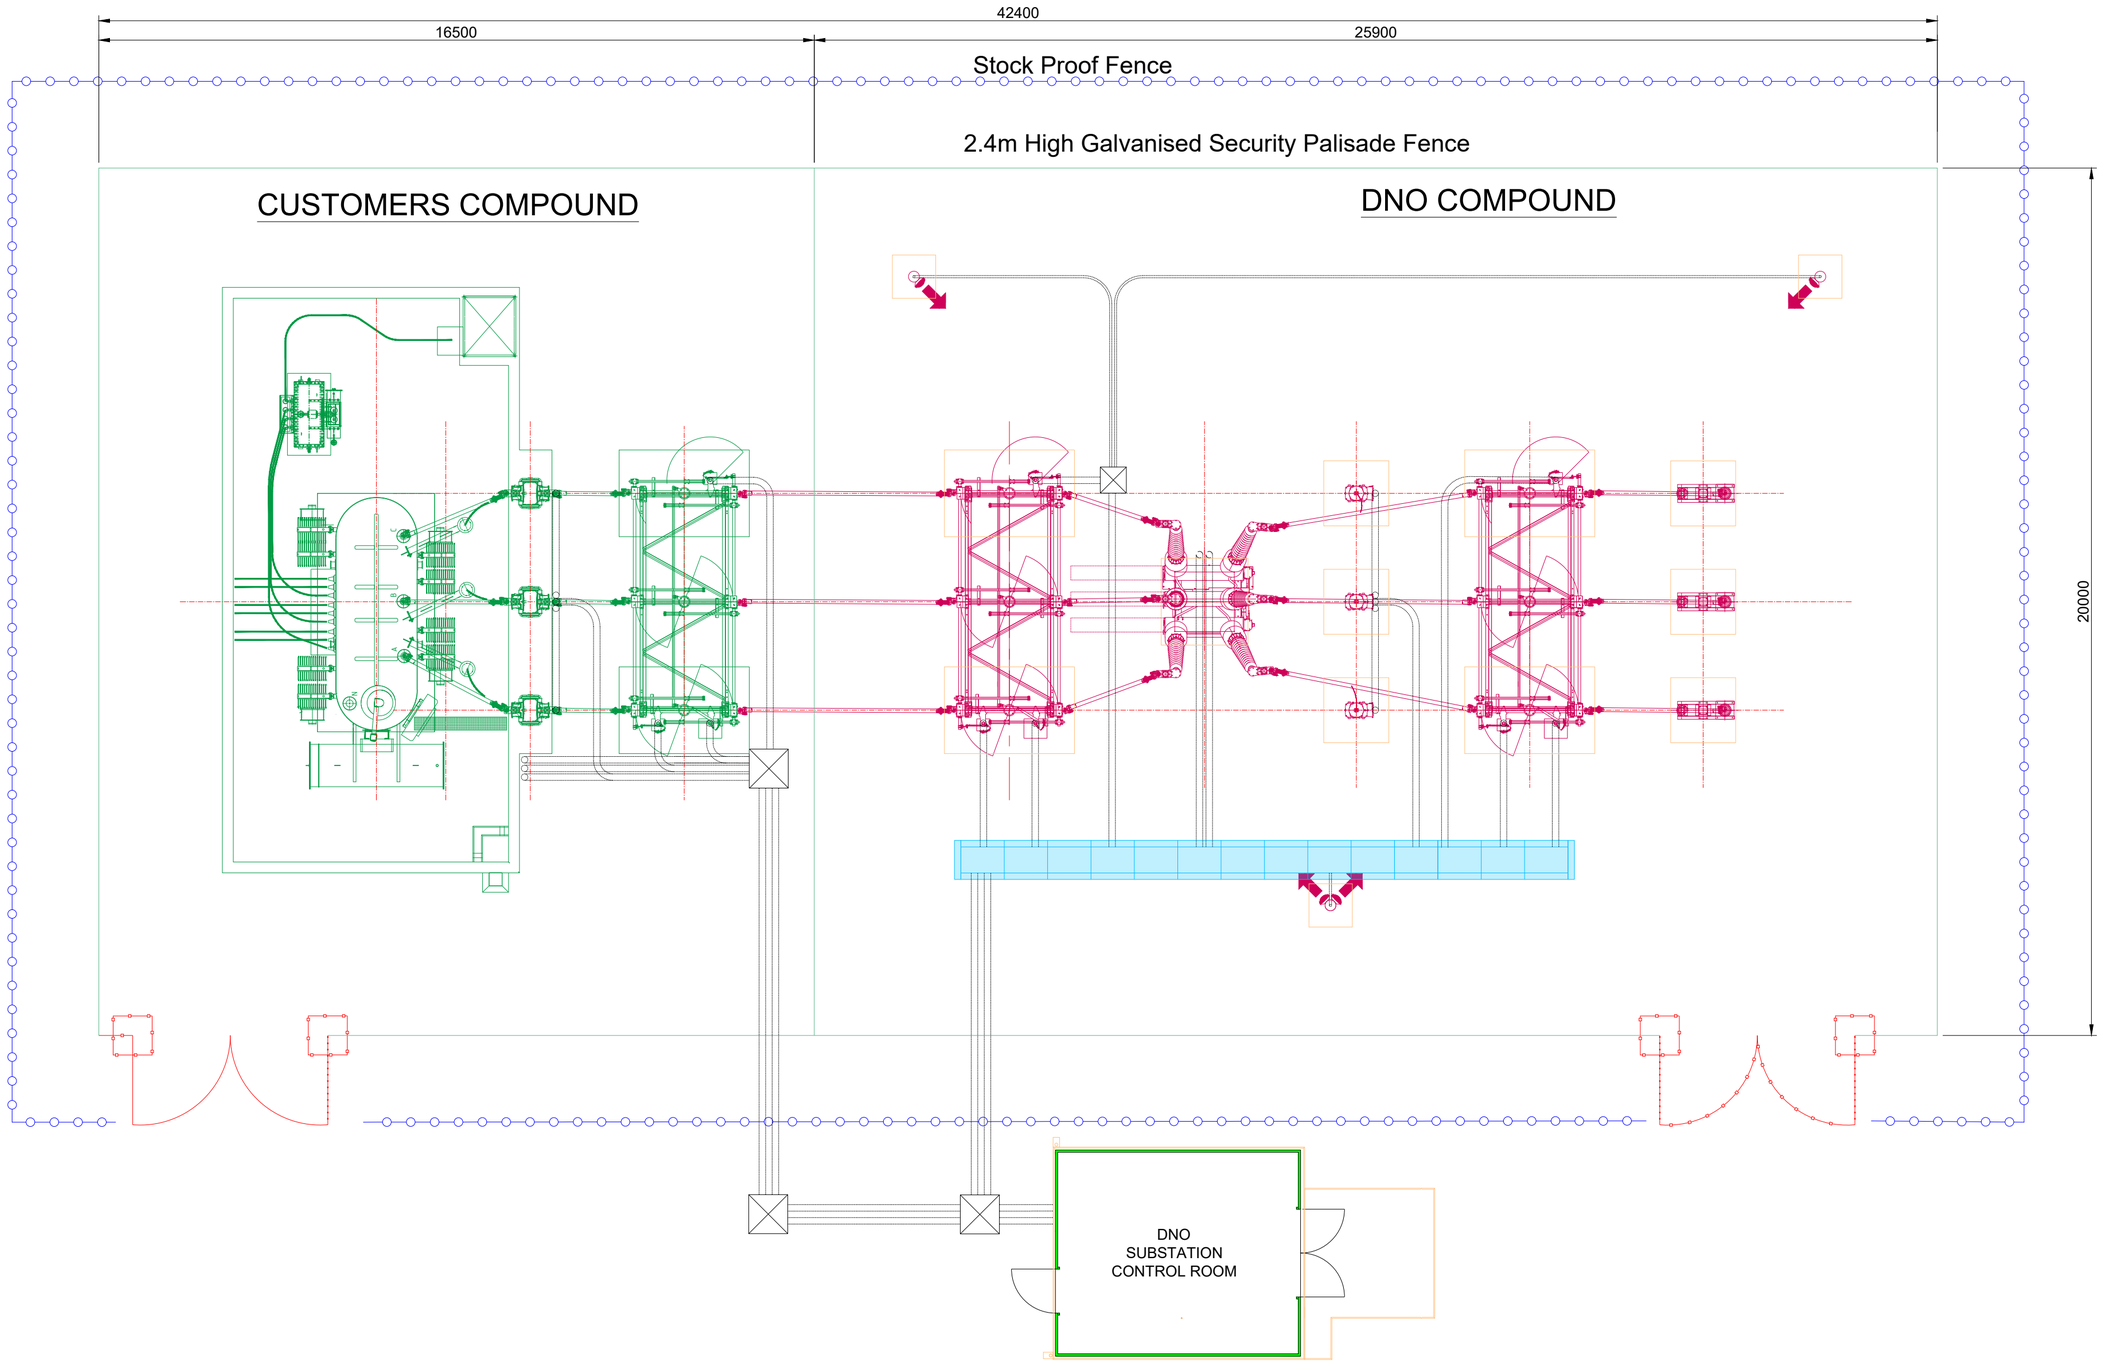


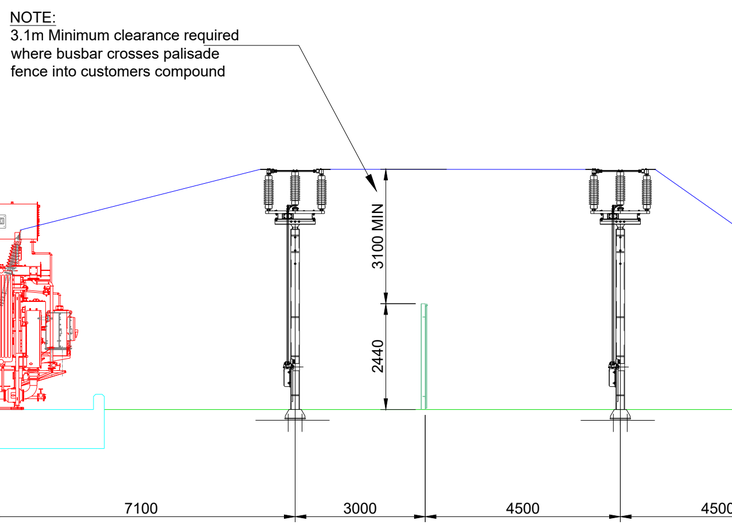

132kV COMPOUND
SCALE 1:100

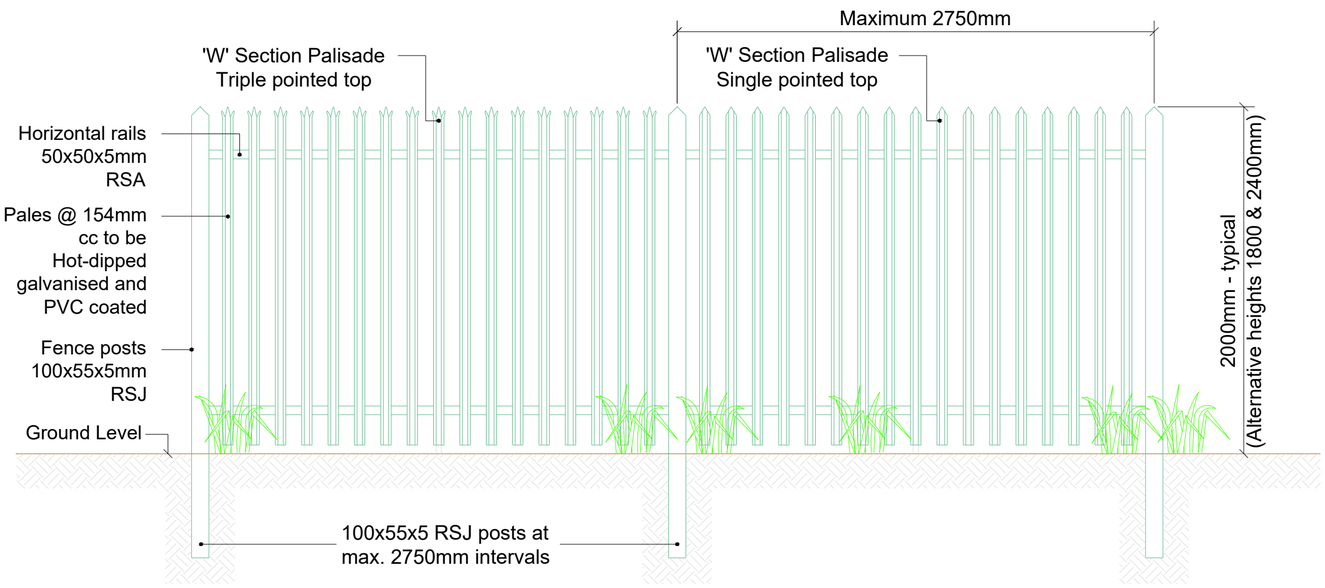

PALISADE FENCING DETAIL
SCALE 1:25

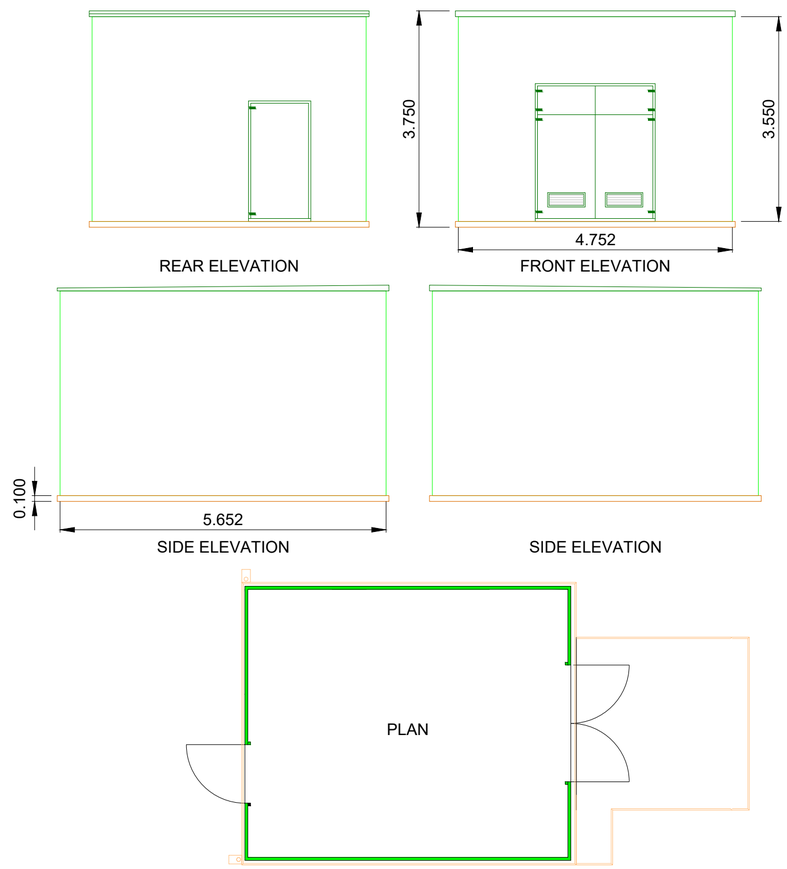

DNO SUBSTATION CONTROL ROOM - SCALE 1:75

Installer Details

Anesco Ltd.
The Green,
Easter Park,
Benyon Road,
Reading,
RG7 2PQ
Tel: 0845 894 4444

Comments

Not for Construction

Revision	Description	Revised By	Date	Drawn By
A	Issued for comment	JH	05/02/2022	JH
B	Scale Changed	JS	16/02/2022	
C	Measurements changed	MS	04/03/2022	
D	Title block amended	JH	05/07/2024	

Scale: SEE DWG

Sheet Size: A1

Installation Address

Bemersley Road,
Brown Edge,
Staffordshire,
Moorlands,
ST6 8UL

Project: BALL GREEN FARM

Title: 132kV SUBSTATION PLAN & SECTIONS AND FENCE DETAIL

Drawing No.: C0002462_06

Rev.: D

Anesco™ AMAZING ENERGY