
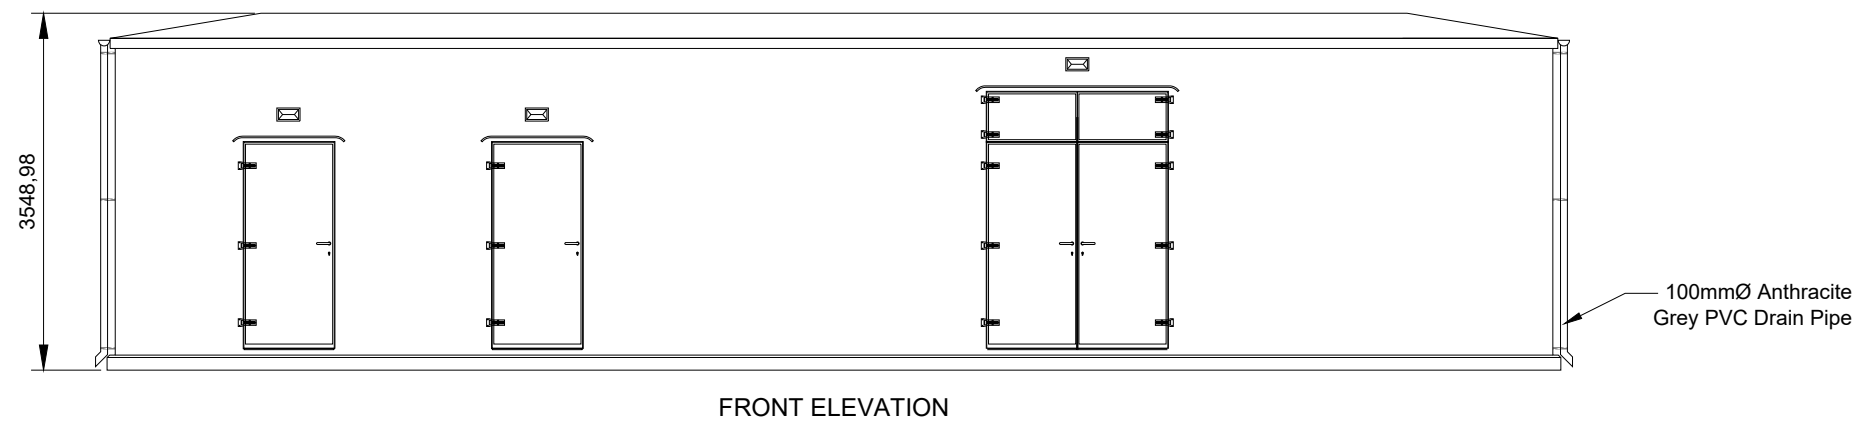
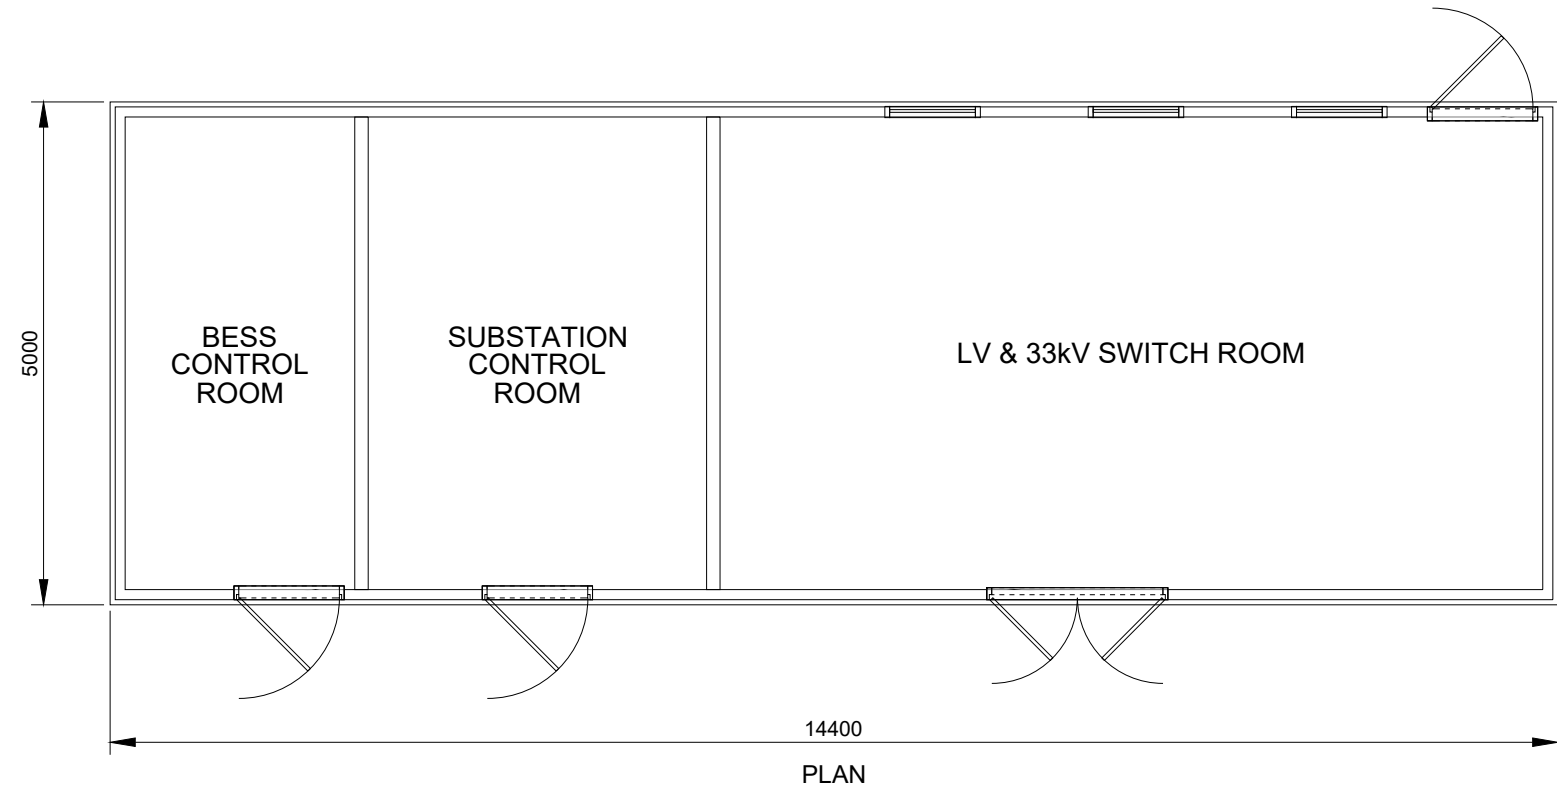
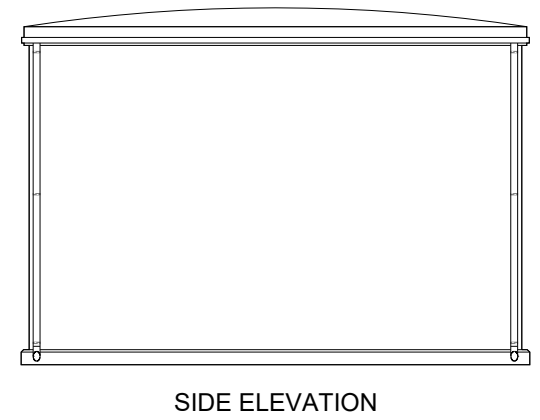


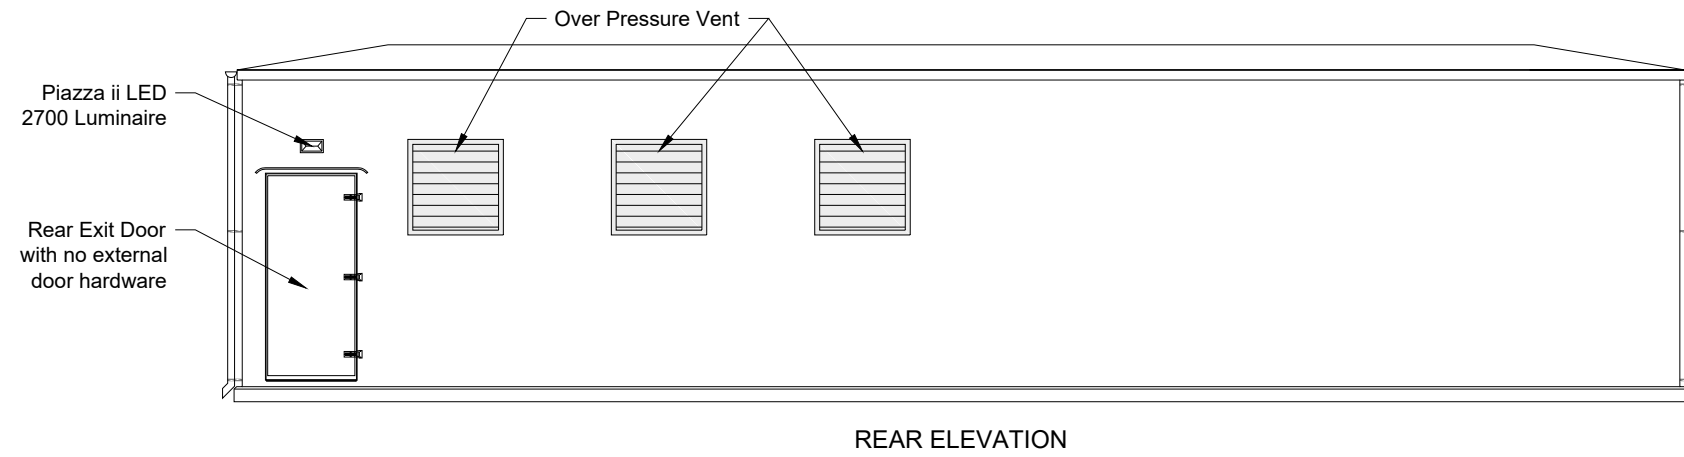

Installer Details Anesco Ltd. The Green, Easter Park, Benyon Road, Reading, RG7 2PQ Tel: 0845 894 4444	Comments Not for Construction	Revision	Description	Revised By	Date	Drawn By	Installation Address Bemersley Road, Brown Edge, Staffordshire, Moorlands, ST6 8UL	Project BALL GREEN FARM		
		A	Issued for comment	JH	25/11/2021	JS		Scale 1:75 @A3		
		B	Customer sub station change	JS	22/06/2023					
		C	Customer sub update	JH	05/07/2024					
									Sheet Size A3	