




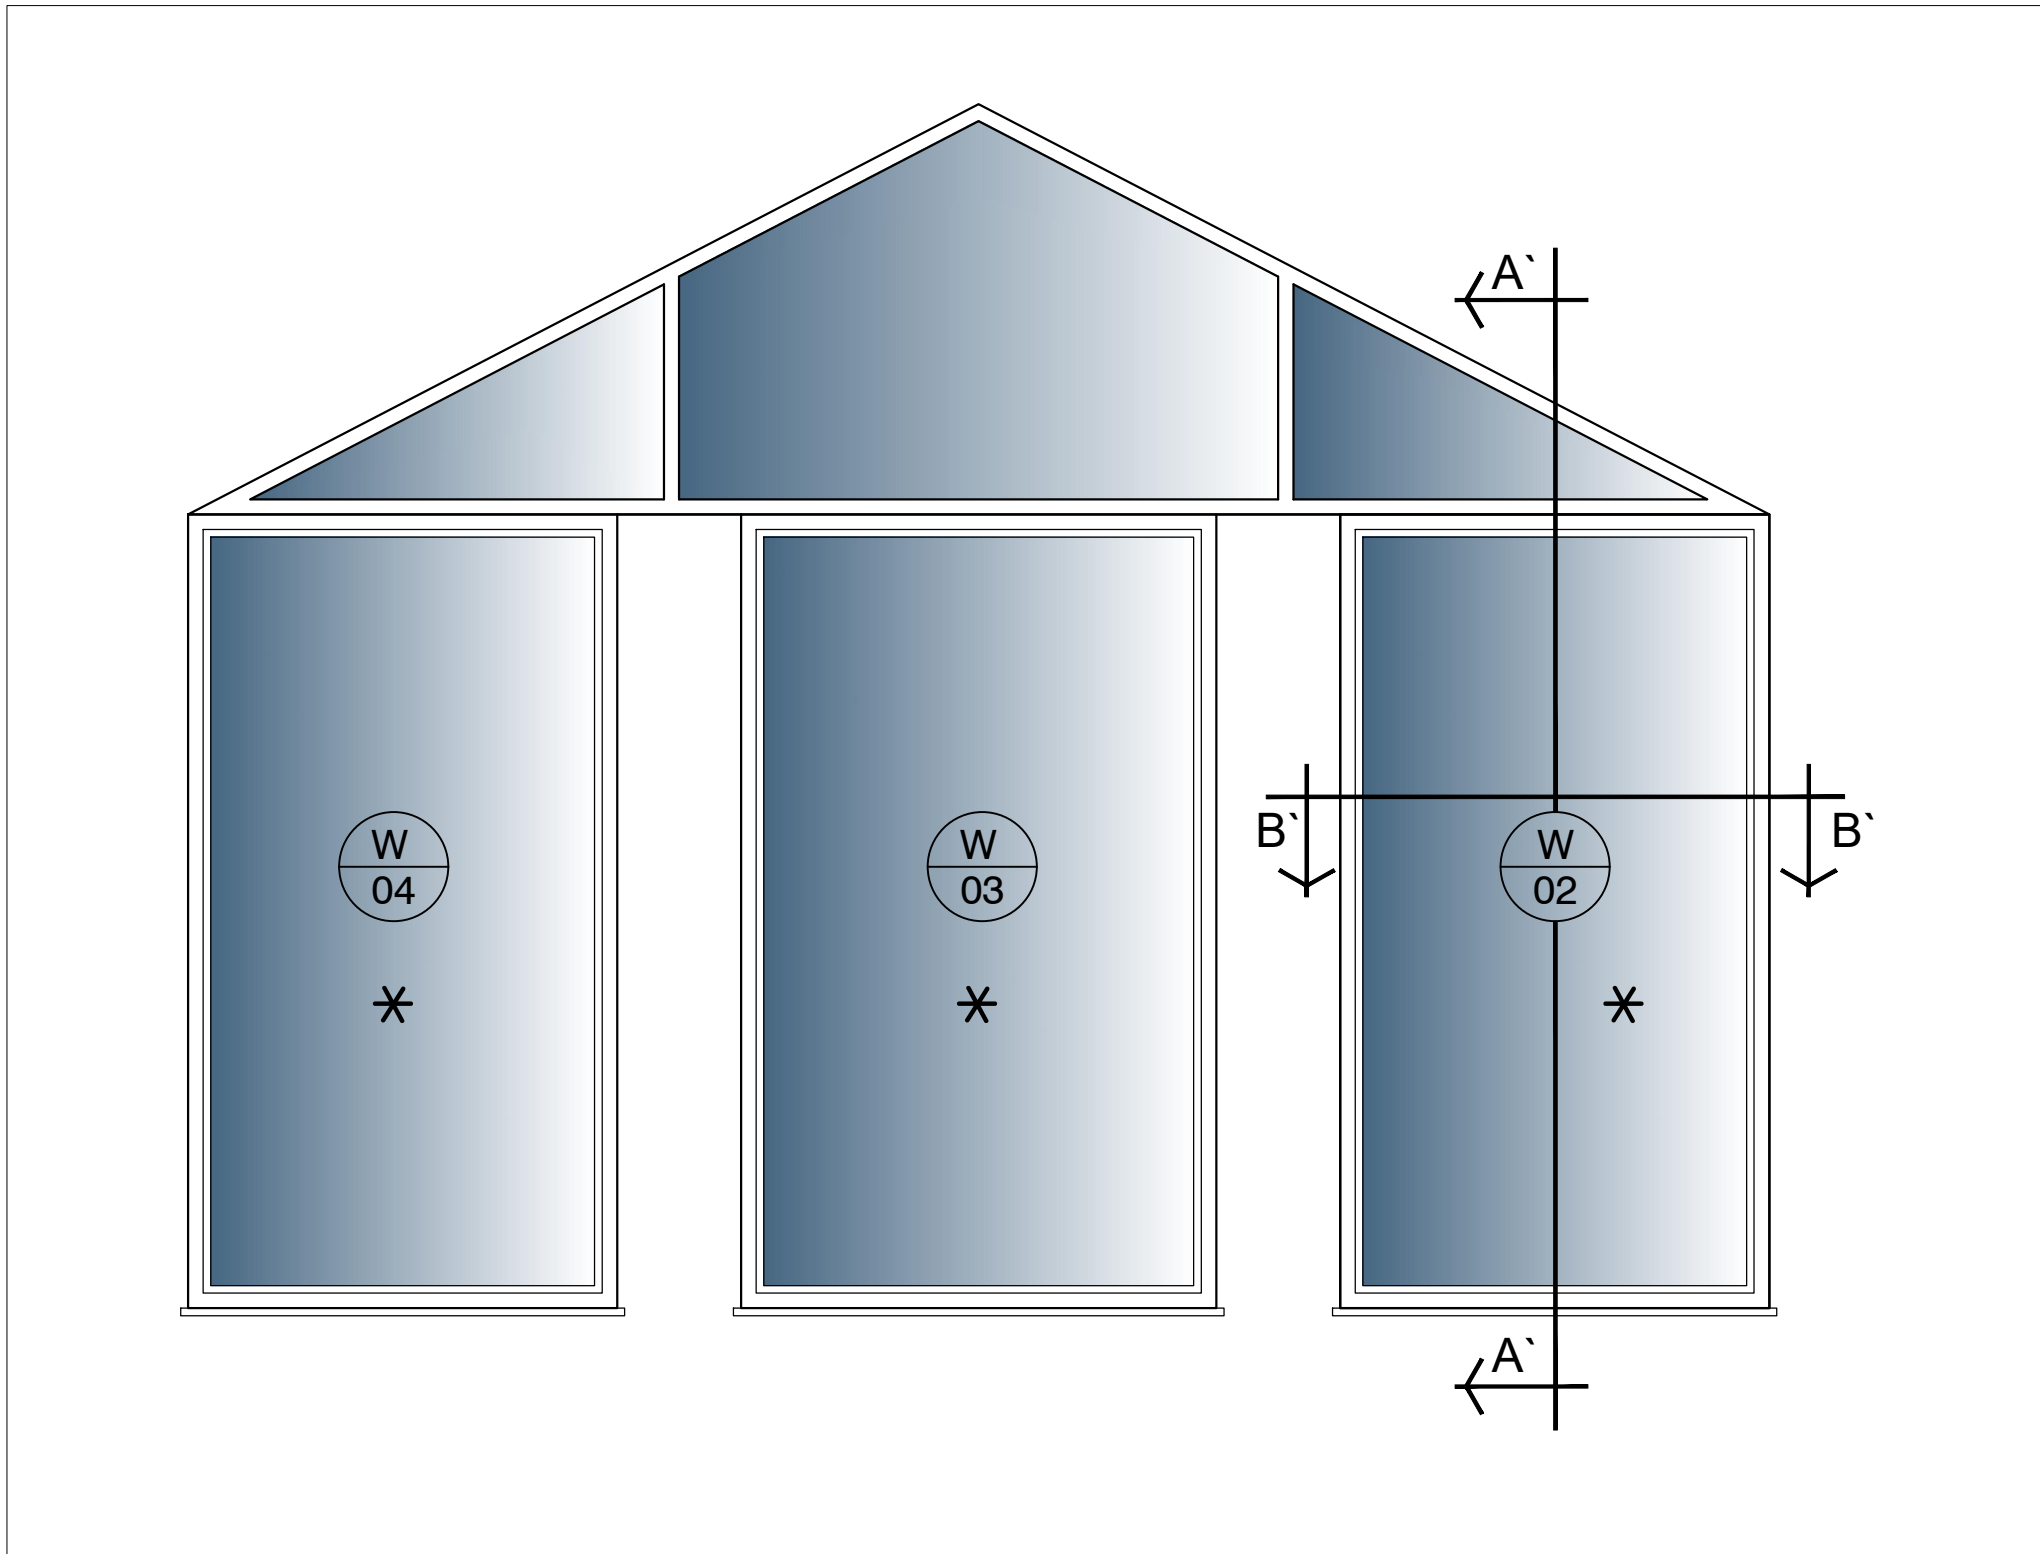


WINDOW W02 ELEVATION KEY @ 1:20

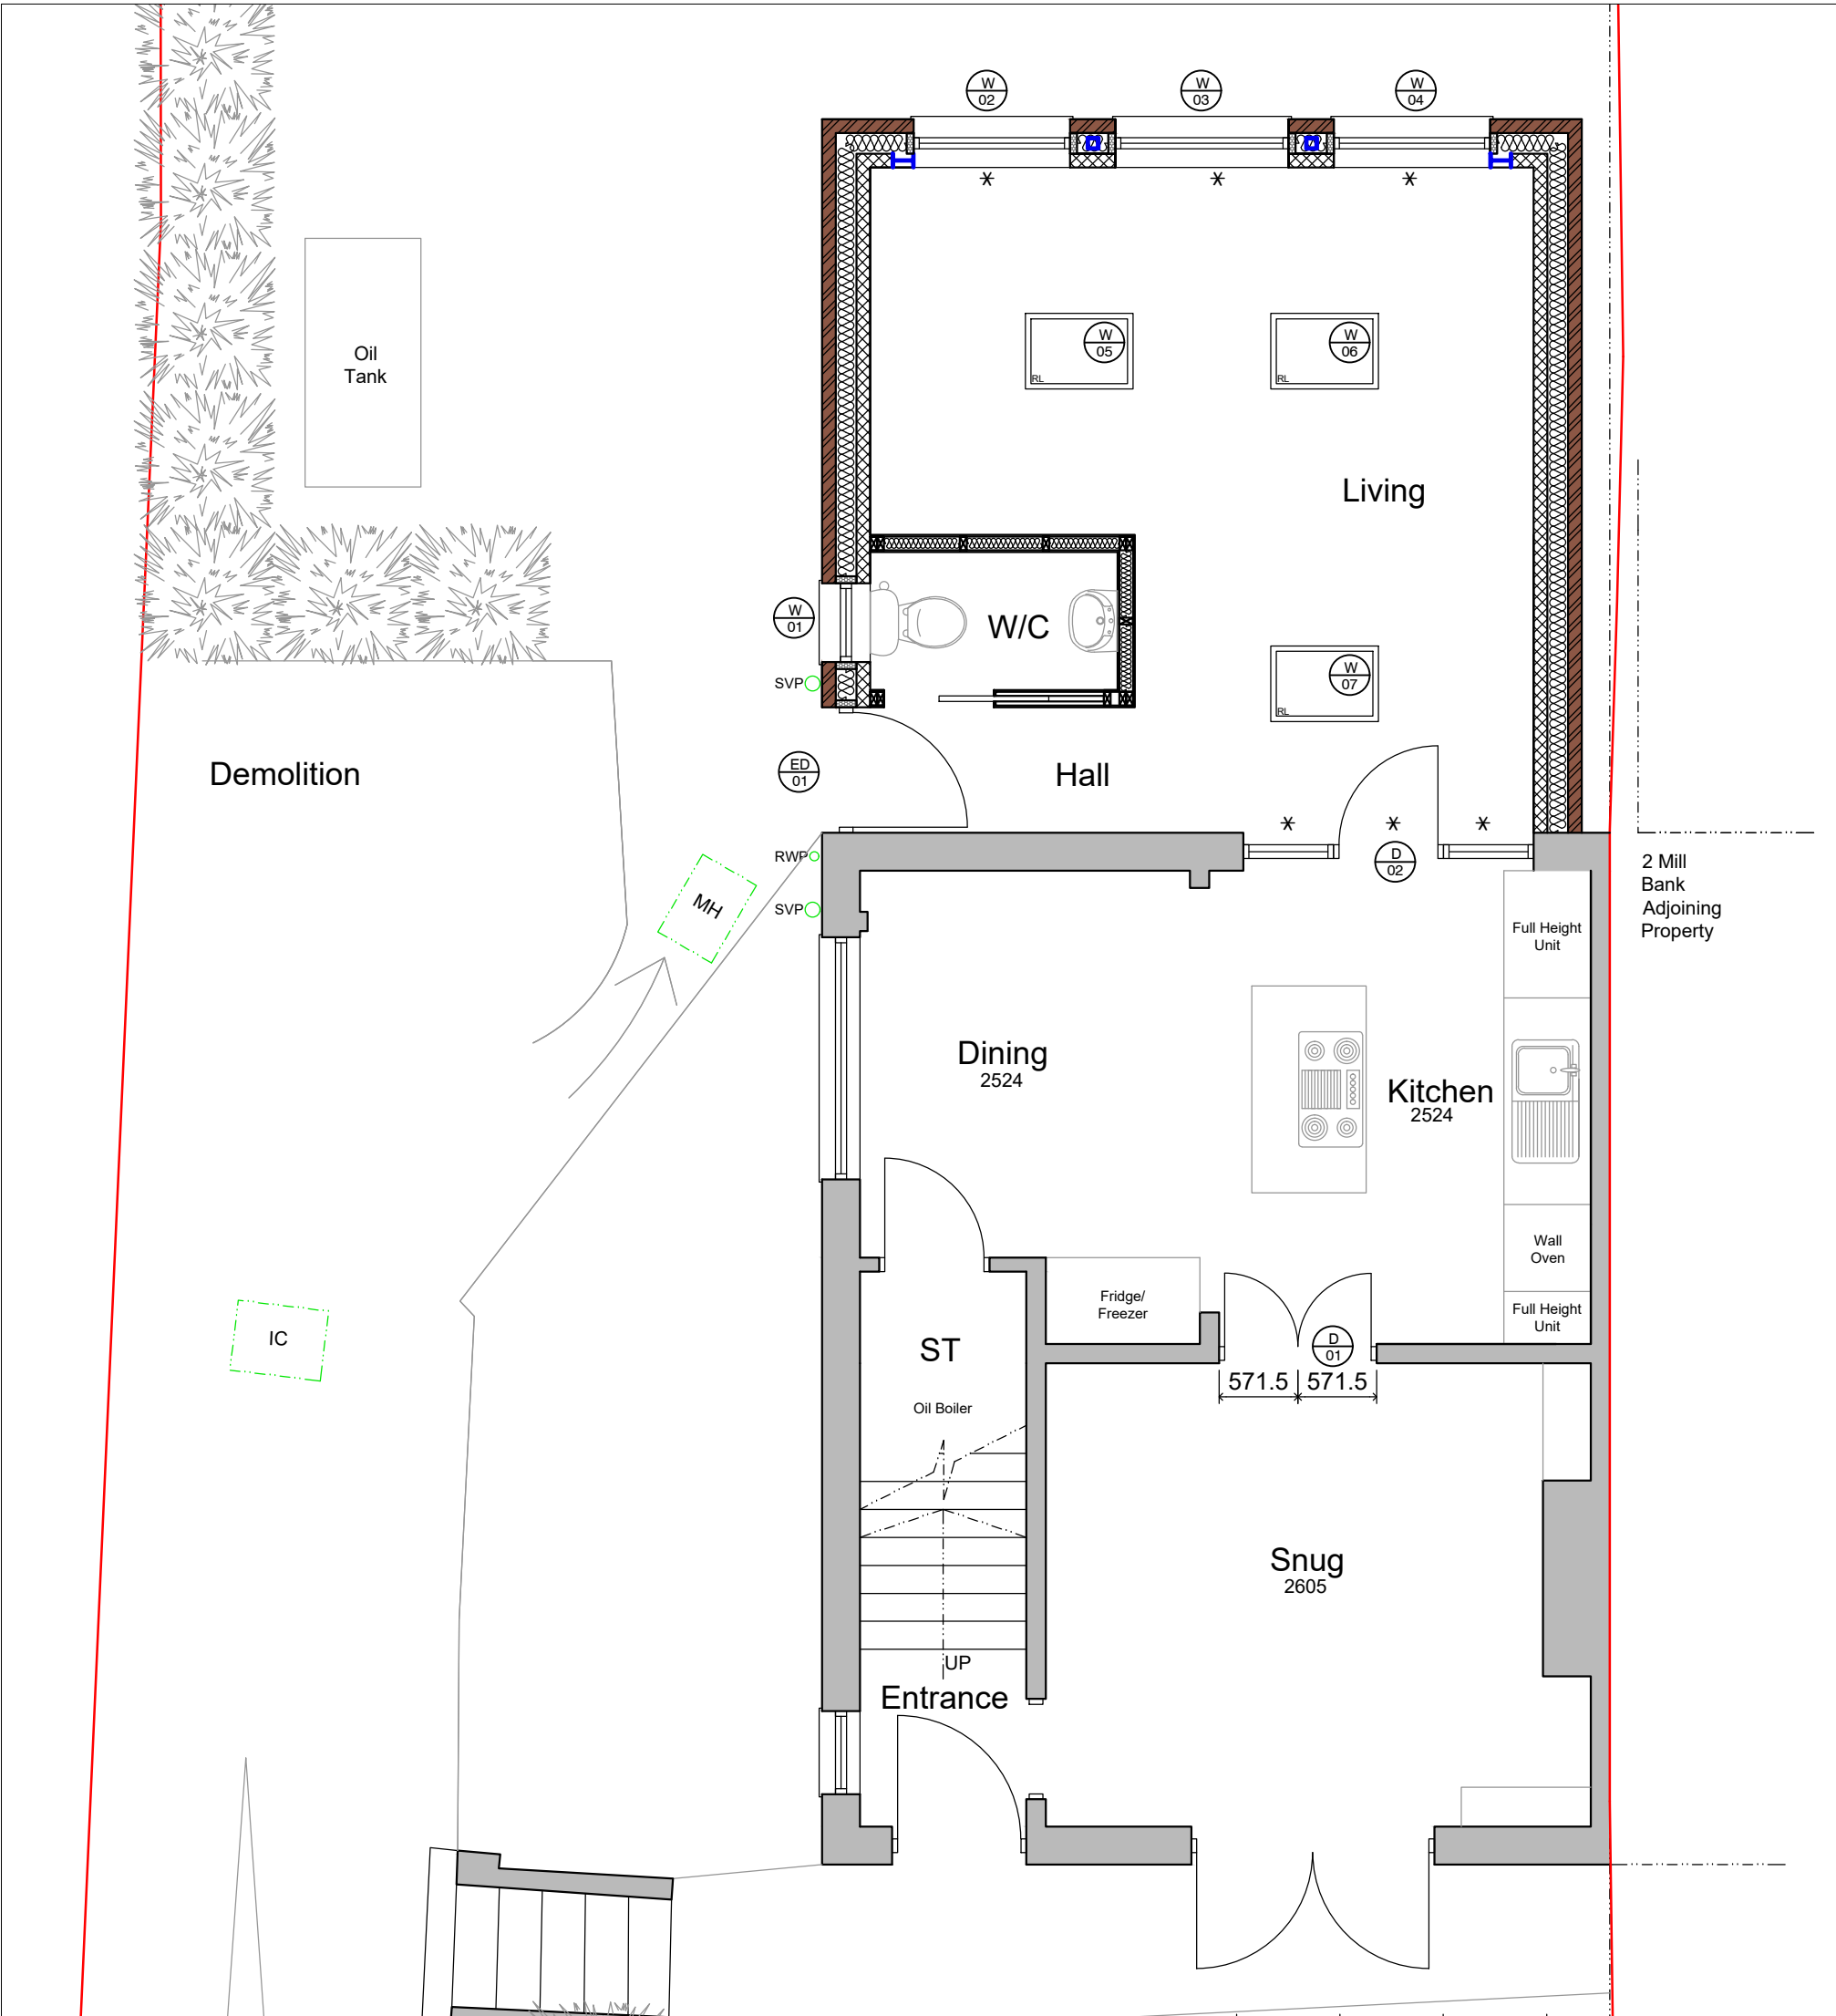


KEY PLAN @ 1:50

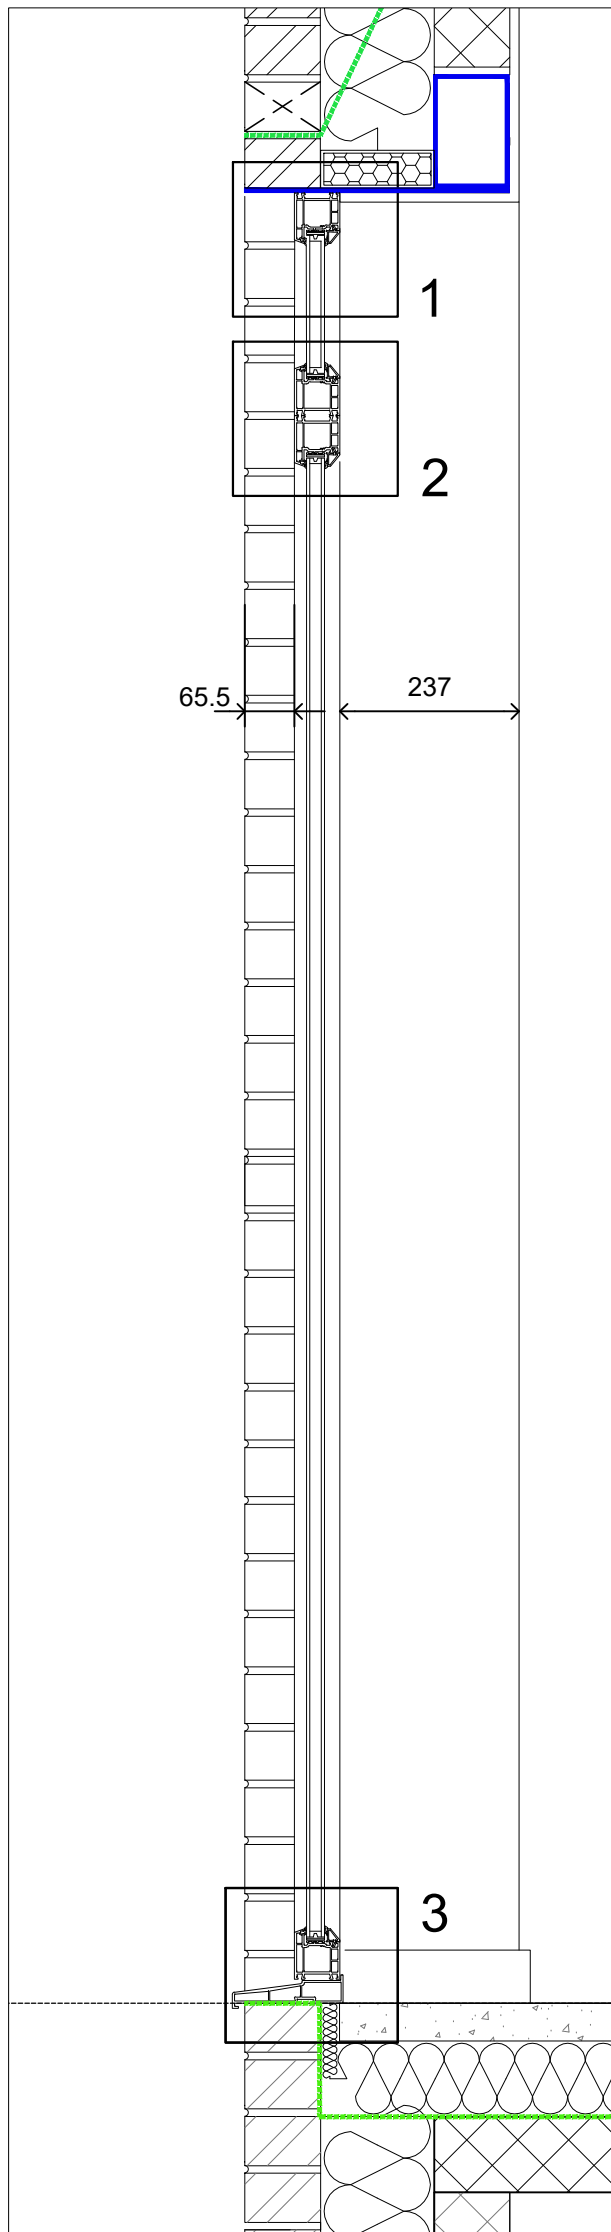


WINDOW W02 (FIXED)
VERTICAL SECTION (A-A) @
1:10

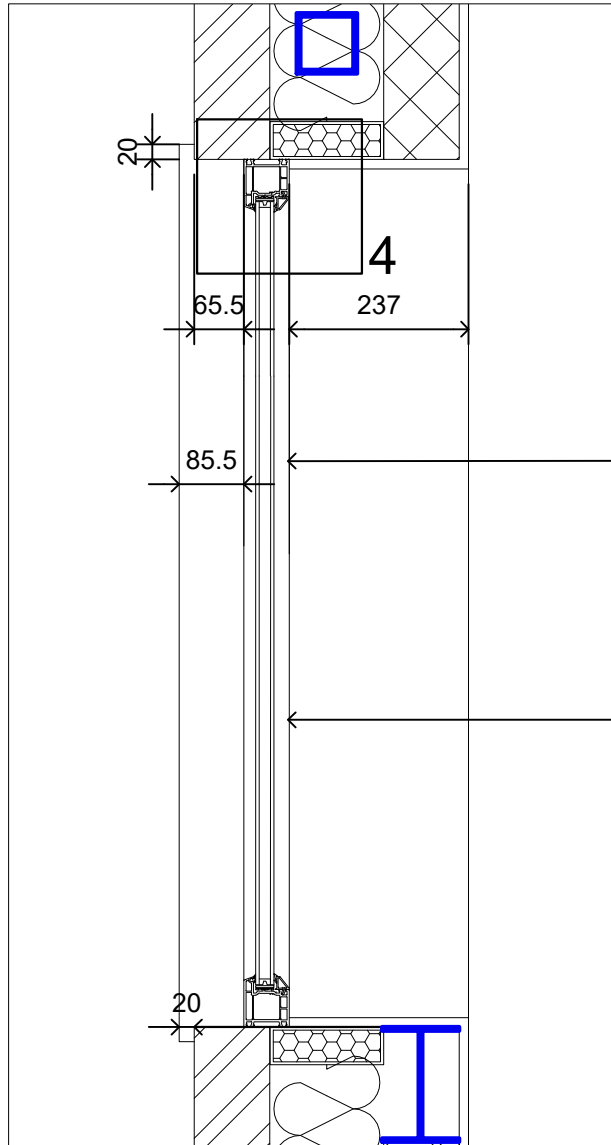


WINDOW W02 (FIXED)
SECTION (B-B) @ 1:10

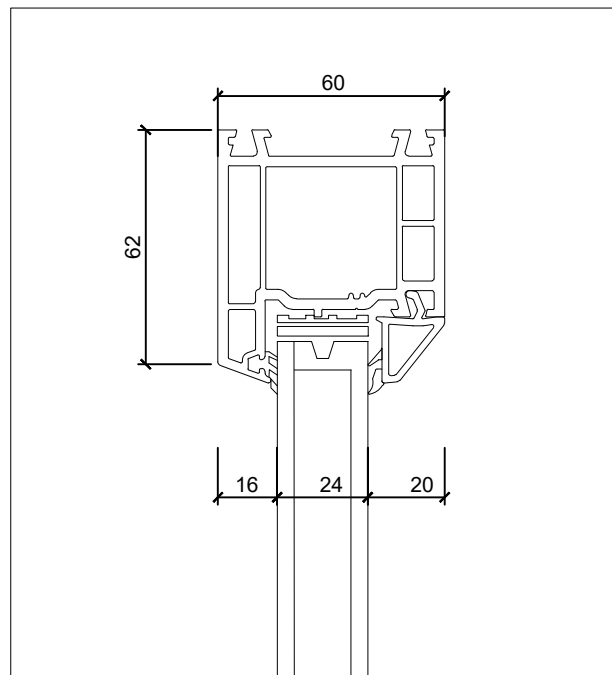


FIXED WINDOW HEAD DETAIL (1) @ 1:2 AS
PROPOSED

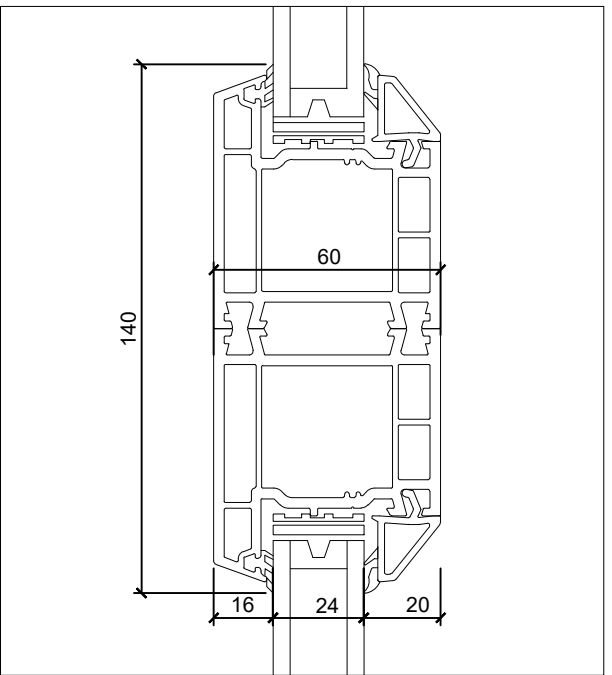

FIXED WINDOW SASH DETAIL (2) @
1:2 AS PROPOSED

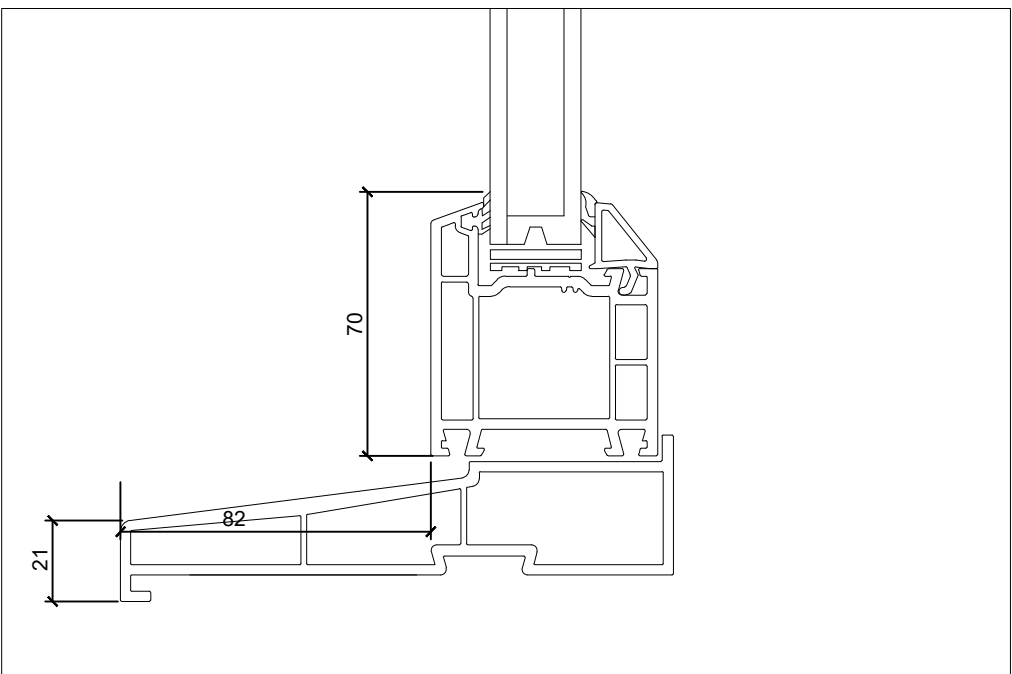

FIXED WINDOW CILL DETAIL (3) @ 1:2
AS PROPOSED

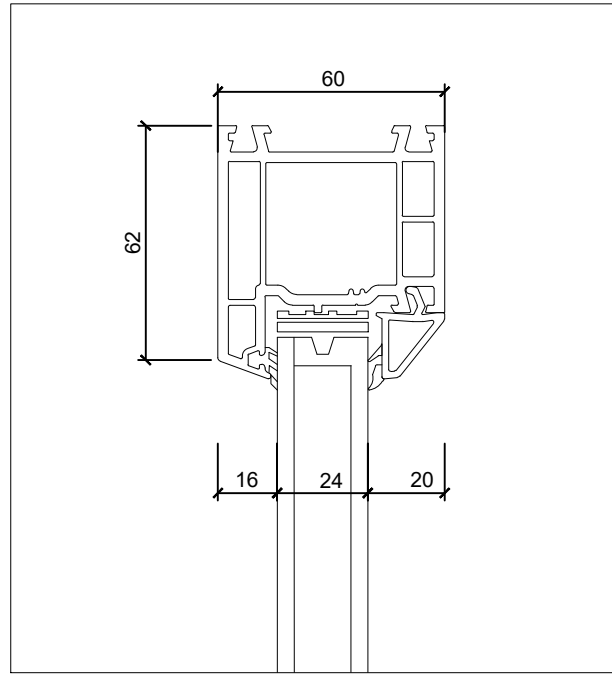

FIXED WINDOW JAMB DETAIL (4) @ 1:2 AS
PROPOSED

CDM Regulations 2015

- Denotes a significant hazard or difficult
management procedure. Please refer to
drawing notes for potential hazards. Main
contractor to plan for mitigation measures
in response to hazards.
- CDM Regulations require that all projects are to:
- Have workers to be competent and are
suitably skilled for the work they carry out;
 - Contractors to provide appropriate
supervision, instruction and information to all
on site workers to provide a safe working
environment;
 - Have a written construction phase plan.

Worcester Lloyd are appointed as 'Designer'
only, unless a written appointment has been
completed for the formal appointment as
'Principal Designer'

Planning Conditions

No 4. One month prior to the
commencement of construction works, a
camera trap shall be set up to monitor
badger activity. During construction works,
excavations shall be left closed overnight,
or a mammal ladder shall be installed. The
ladder shall be of a size suitable for badgers
and can be constructed out of a piece of
wood/timber.

No 5 (A). Prior to the commencement of
the development hereby permitted, a
written scheme of archaeological
investigation ('the Scheme') shall be
submitted to and approved in writing by
the Local Planning Authority. The Scheme
shall provide details of the programme of
archaeological works to be carried out
within the site, including post-excavation
reporting and appropriate publication.

No 5 (B). The archaeological site work shall
thereafter be implemented in full in
accordance with the written scheme of
archaeological investigation approved
under condition (A).

No 5 (C). The development shall not be
occupied until the site investigation and
post-fieldwork assessment has been
completed in accordance with the written
scheme of archaeological investigation
approved under condition (A) and the
provision made for analysis, publication
and dissemination of the results and
archive deposition has been secured."

No 6. The facing materials and roof tiles of
the extension hereby permitted shall match
as closely as possible in colour and texture
those used on the existing dwelling. Refer to
the decision letter from Staffordshire
Moorlands district council dates 7th of
February 2024 for more information.

Rev	Note	Date
A	Removed 'do not scale' note	13.11.24

WORCESTER LLOYD
ARCHITECTS & ENGINEERS

Studio 20, Sadler Bridge Studios, Bold Lane
Derby, DE1 3NT

Office: 01332 742 557
www.worcesterlloyd.co.uk

RIBA
Chartered Practice

Project 1 Mill Bank, Dilhorne

Drawing Title Window W02/W03/W04 section
details as proposed

Scale: as noted

Sheet A1 Drawn By PA Checked By MS

Date Job No. Drawing No. Revision

May 24 076 2022 015 A

Application to discharge planning conditions