



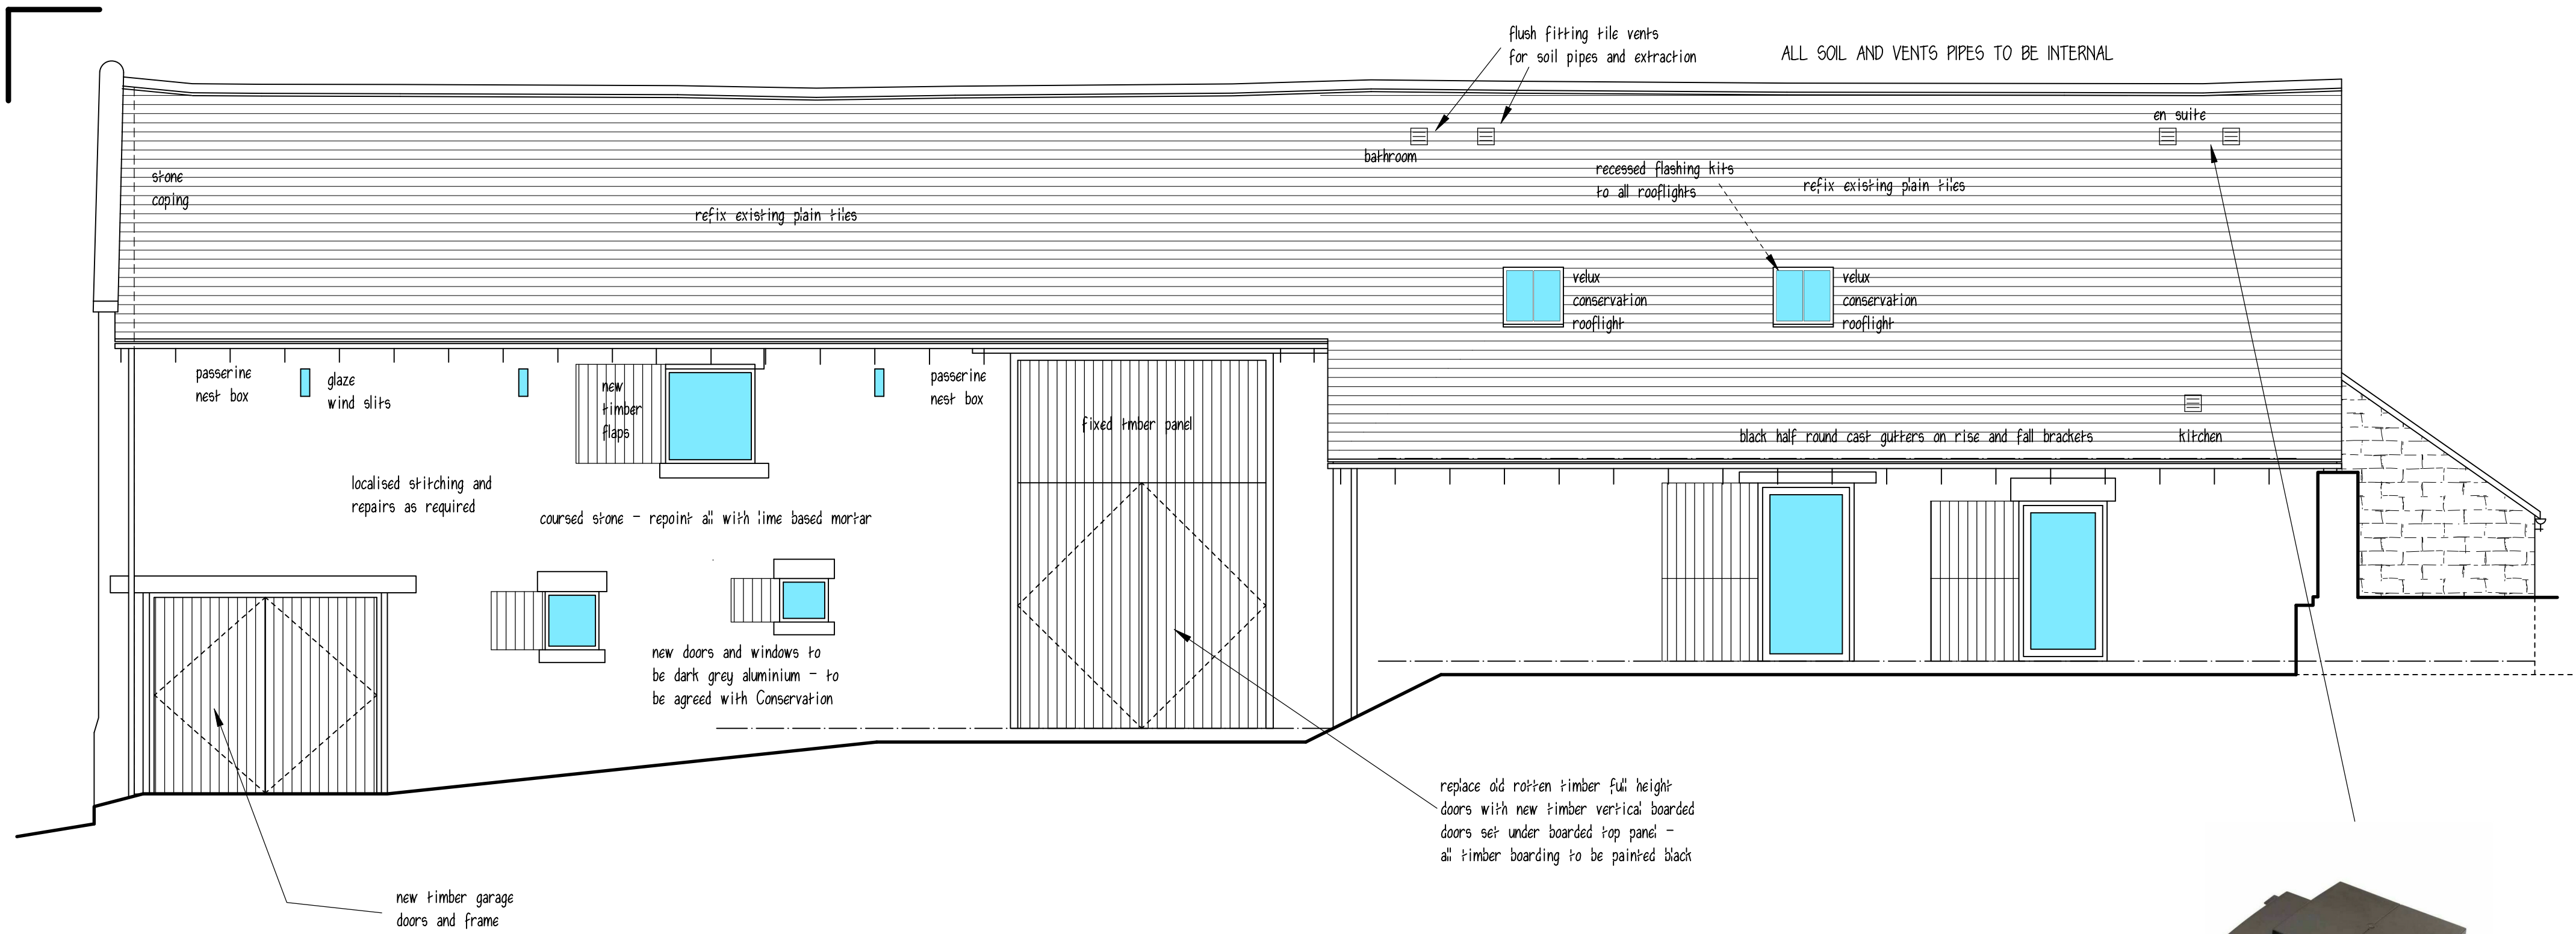


Elevation 1

Datum 255.00m

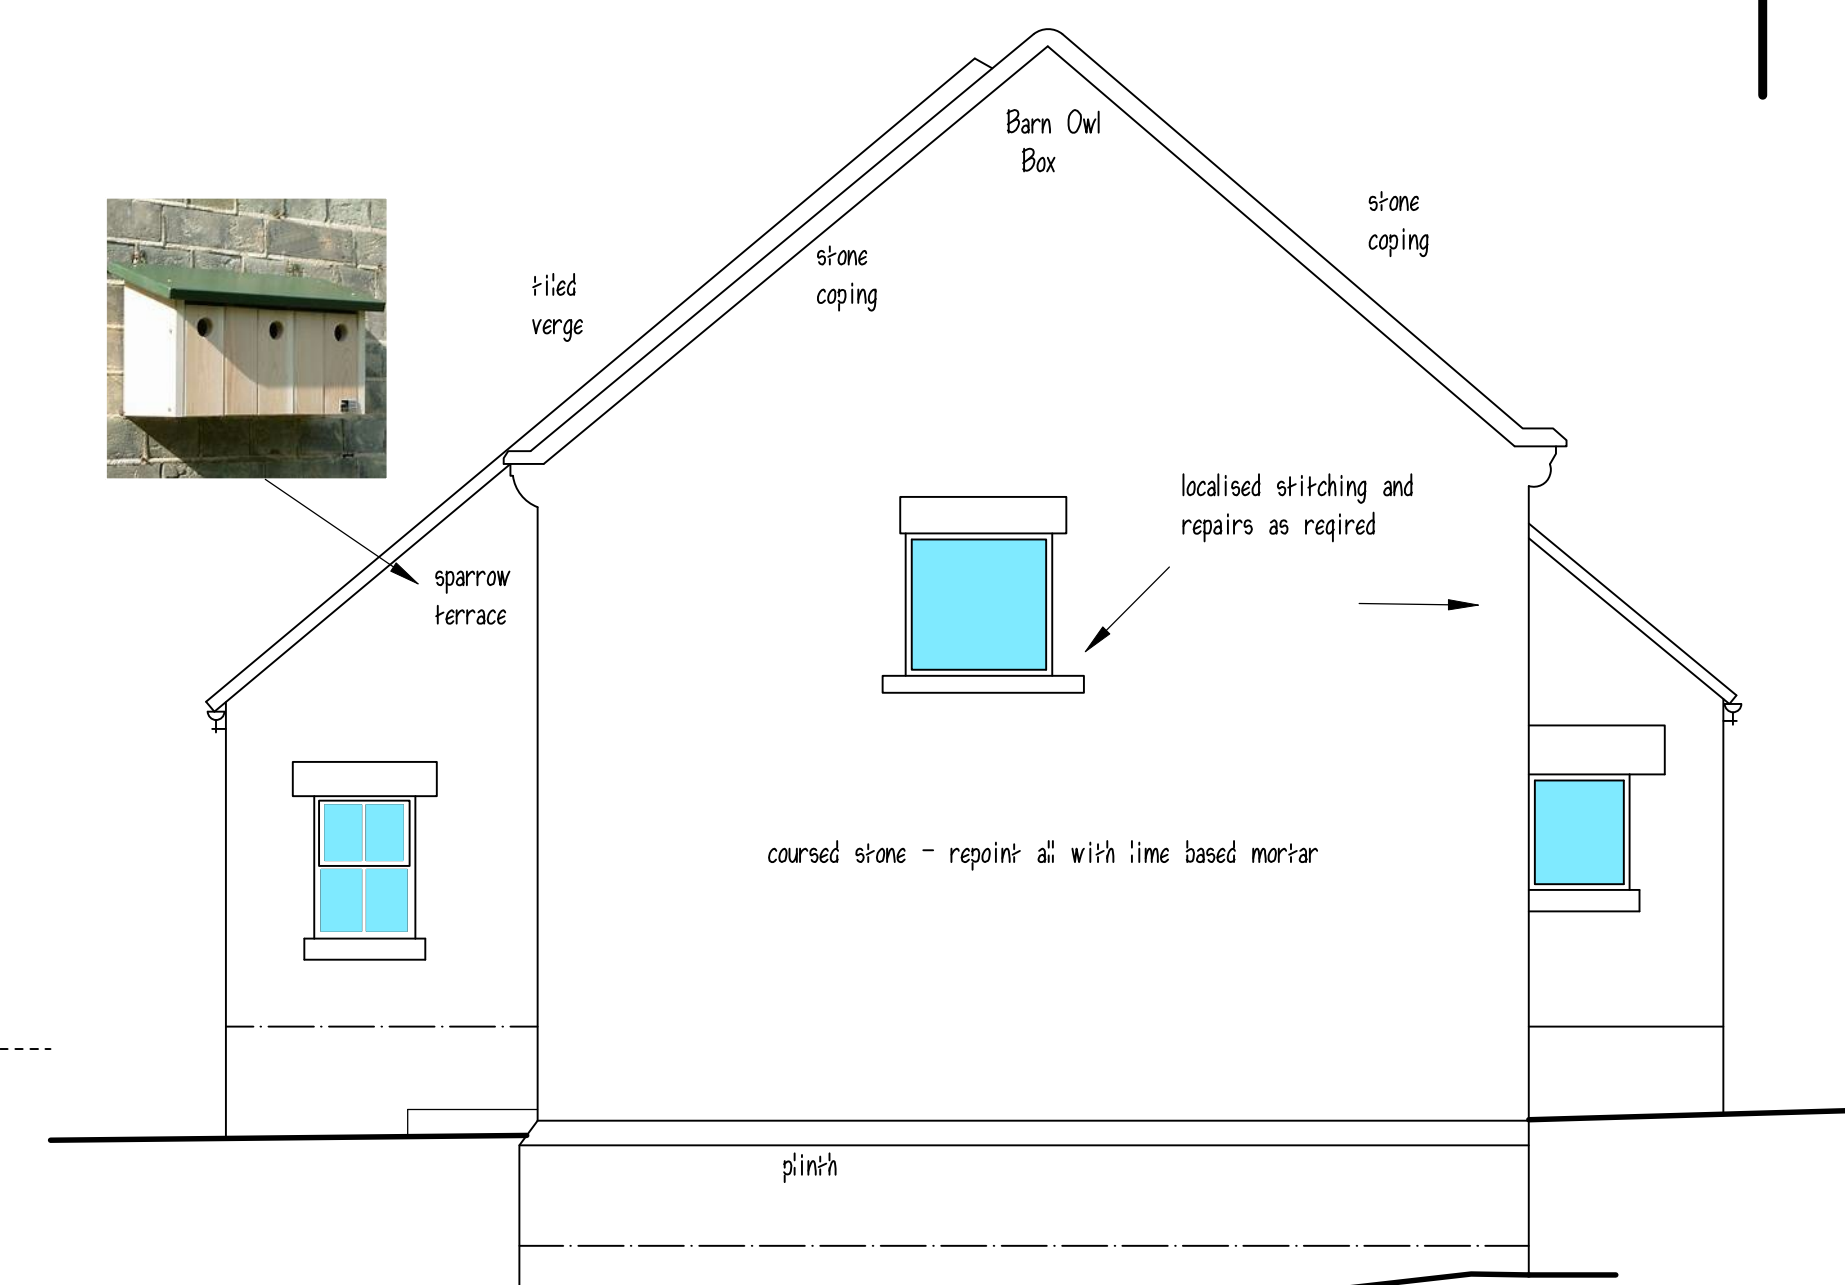


Elevation 2

Datum 255.00m

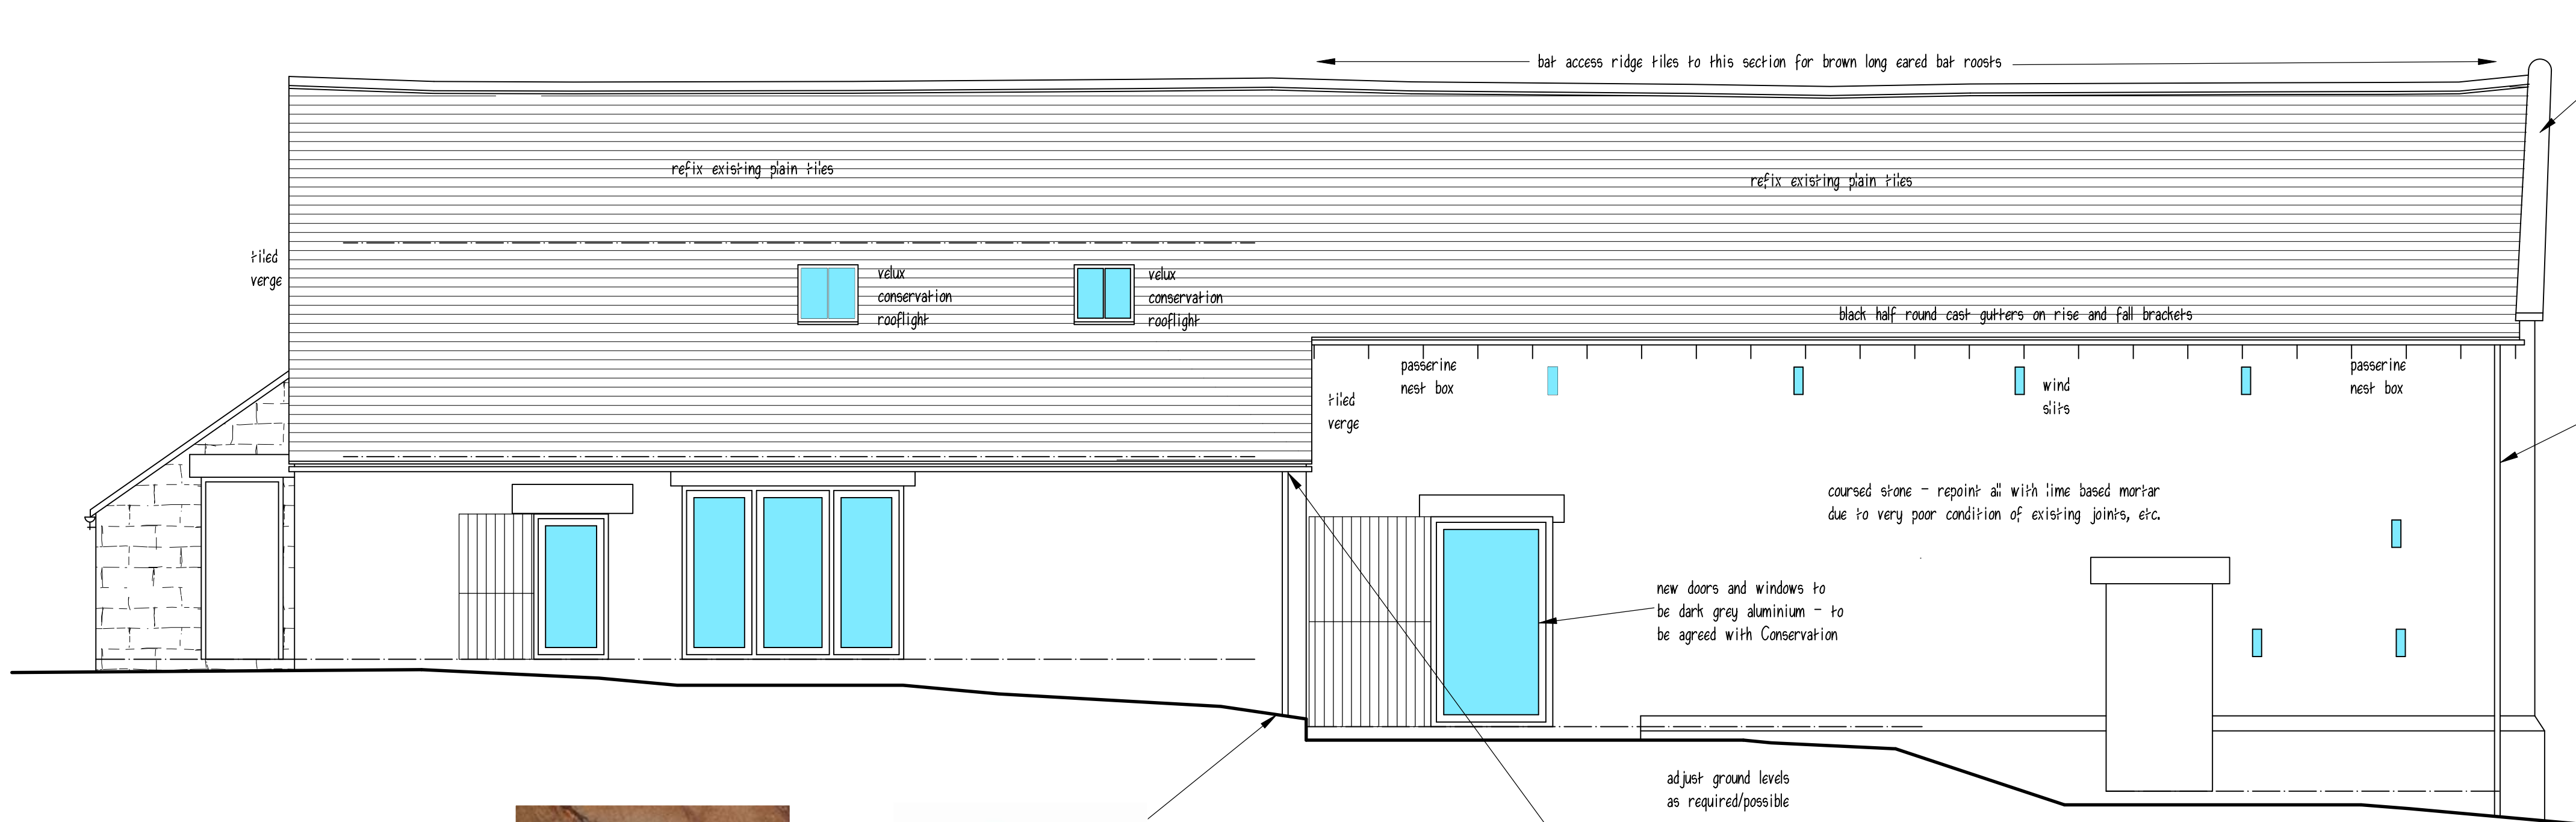

Elevation 3

Datum 255.00m

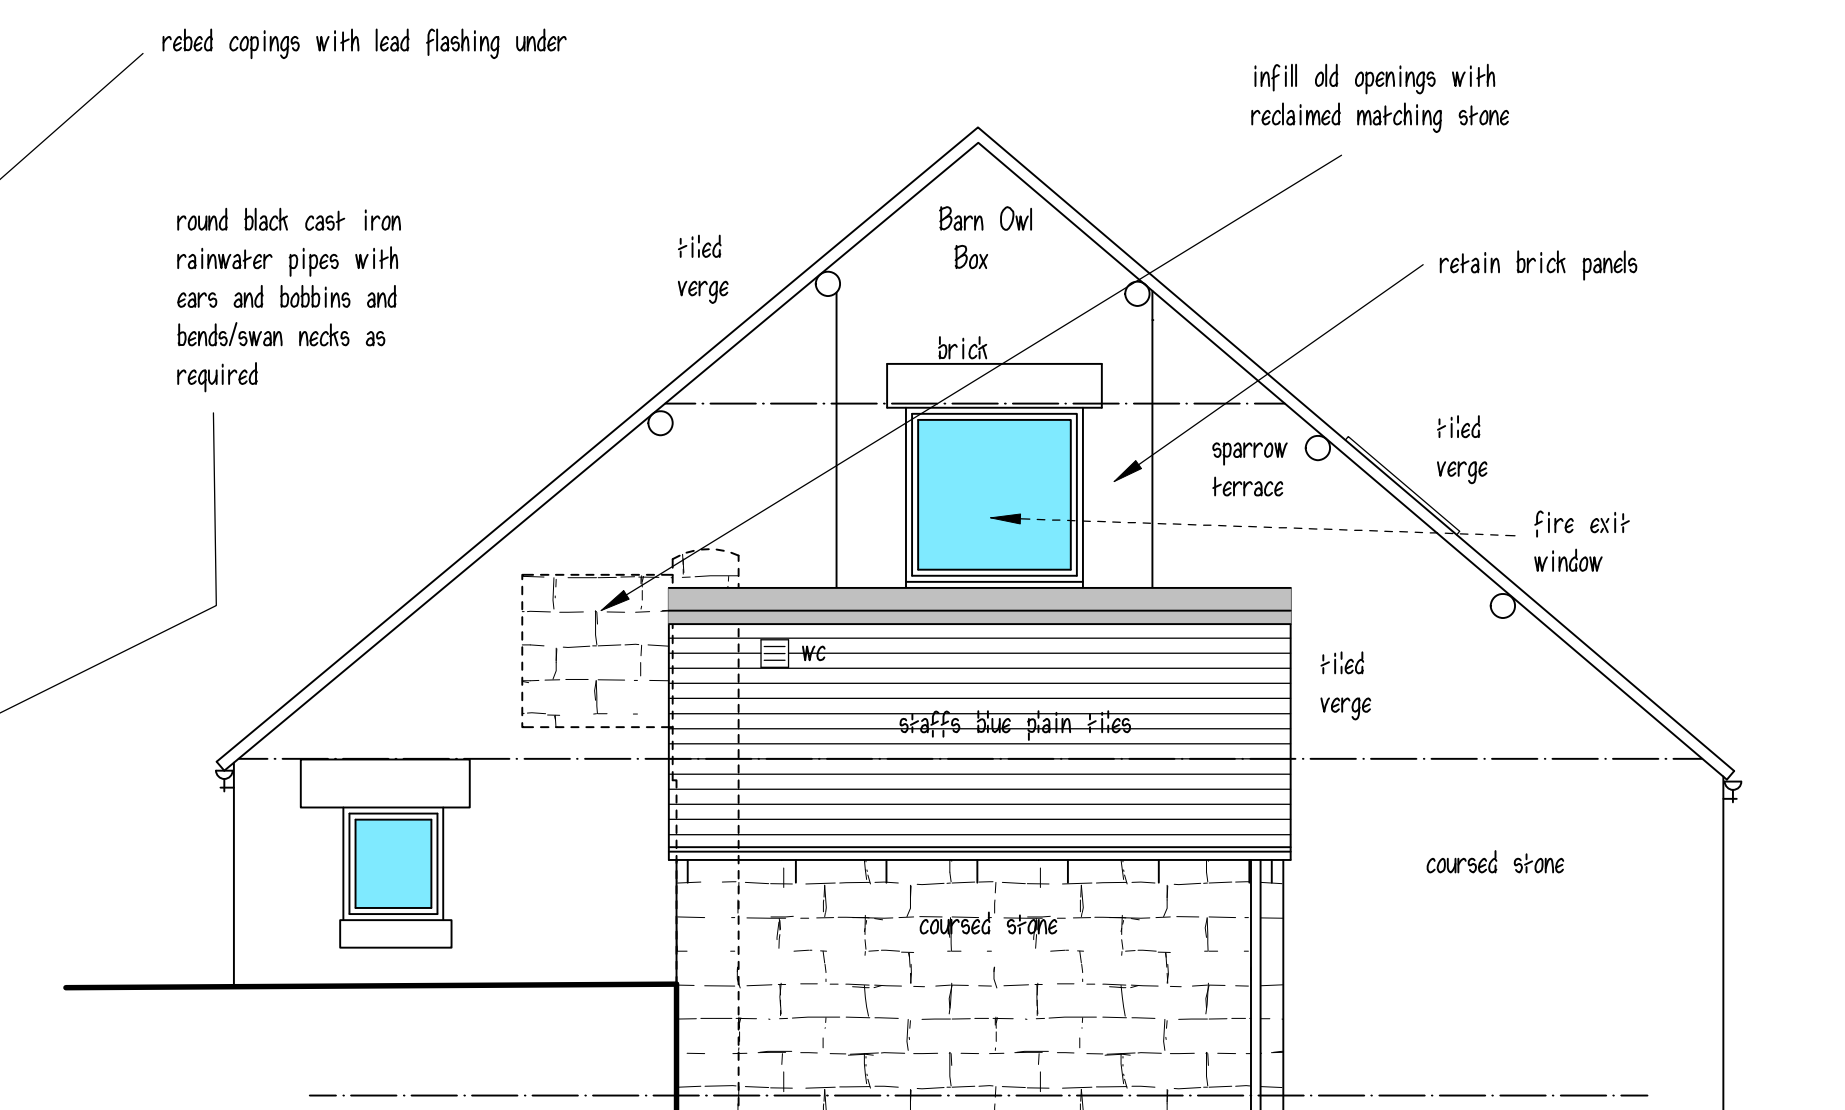

Elevation 4

Datum 255.00m



Swallow Cups




passerine nest box



all rainwater goods to be metal and be painted black



Barn Owl Box

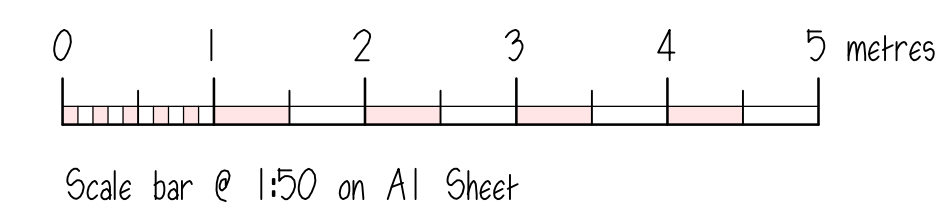

Clients are advised to clarify dimensions with the author prior to setting out and not to scale from the drawing. This drawing is copyright and should not be reproduced without the written consent of RLM ASSOCIATES.

RLM ASSOCIATES

JOB	WHITEHOUGH FARM BARN, IPSTONES.
CLIENT	Mr. F. HARRIS.
DRAWING	ELEVATIONS OF PROPOSED BARN 1 - AMENDED.
DATE	November 2024.
DRWG No.	RLM1099/6.
SCALE	1:50.
REVISION	C.

