
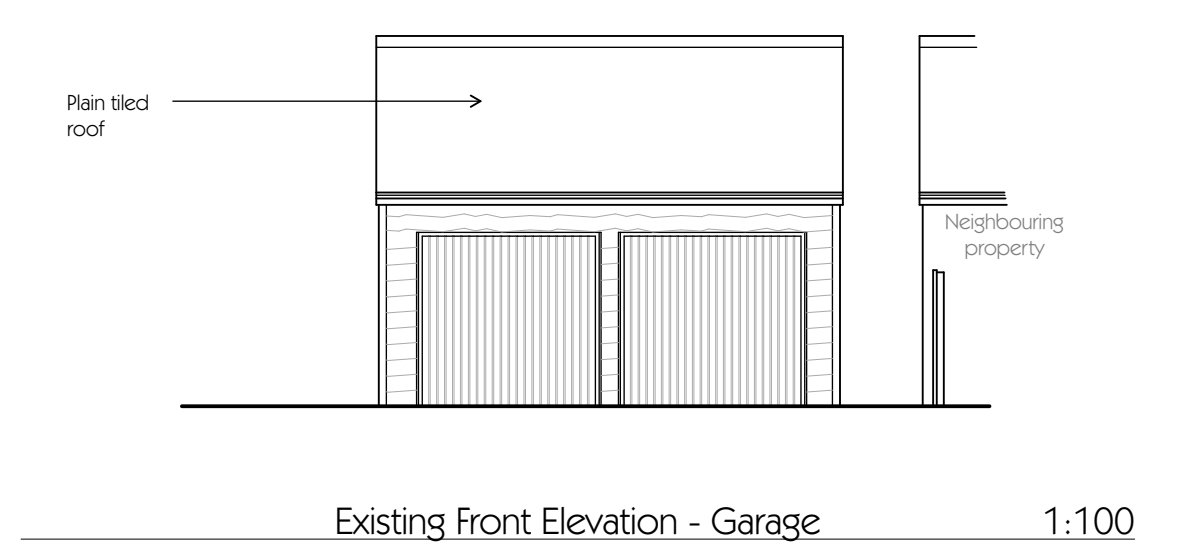
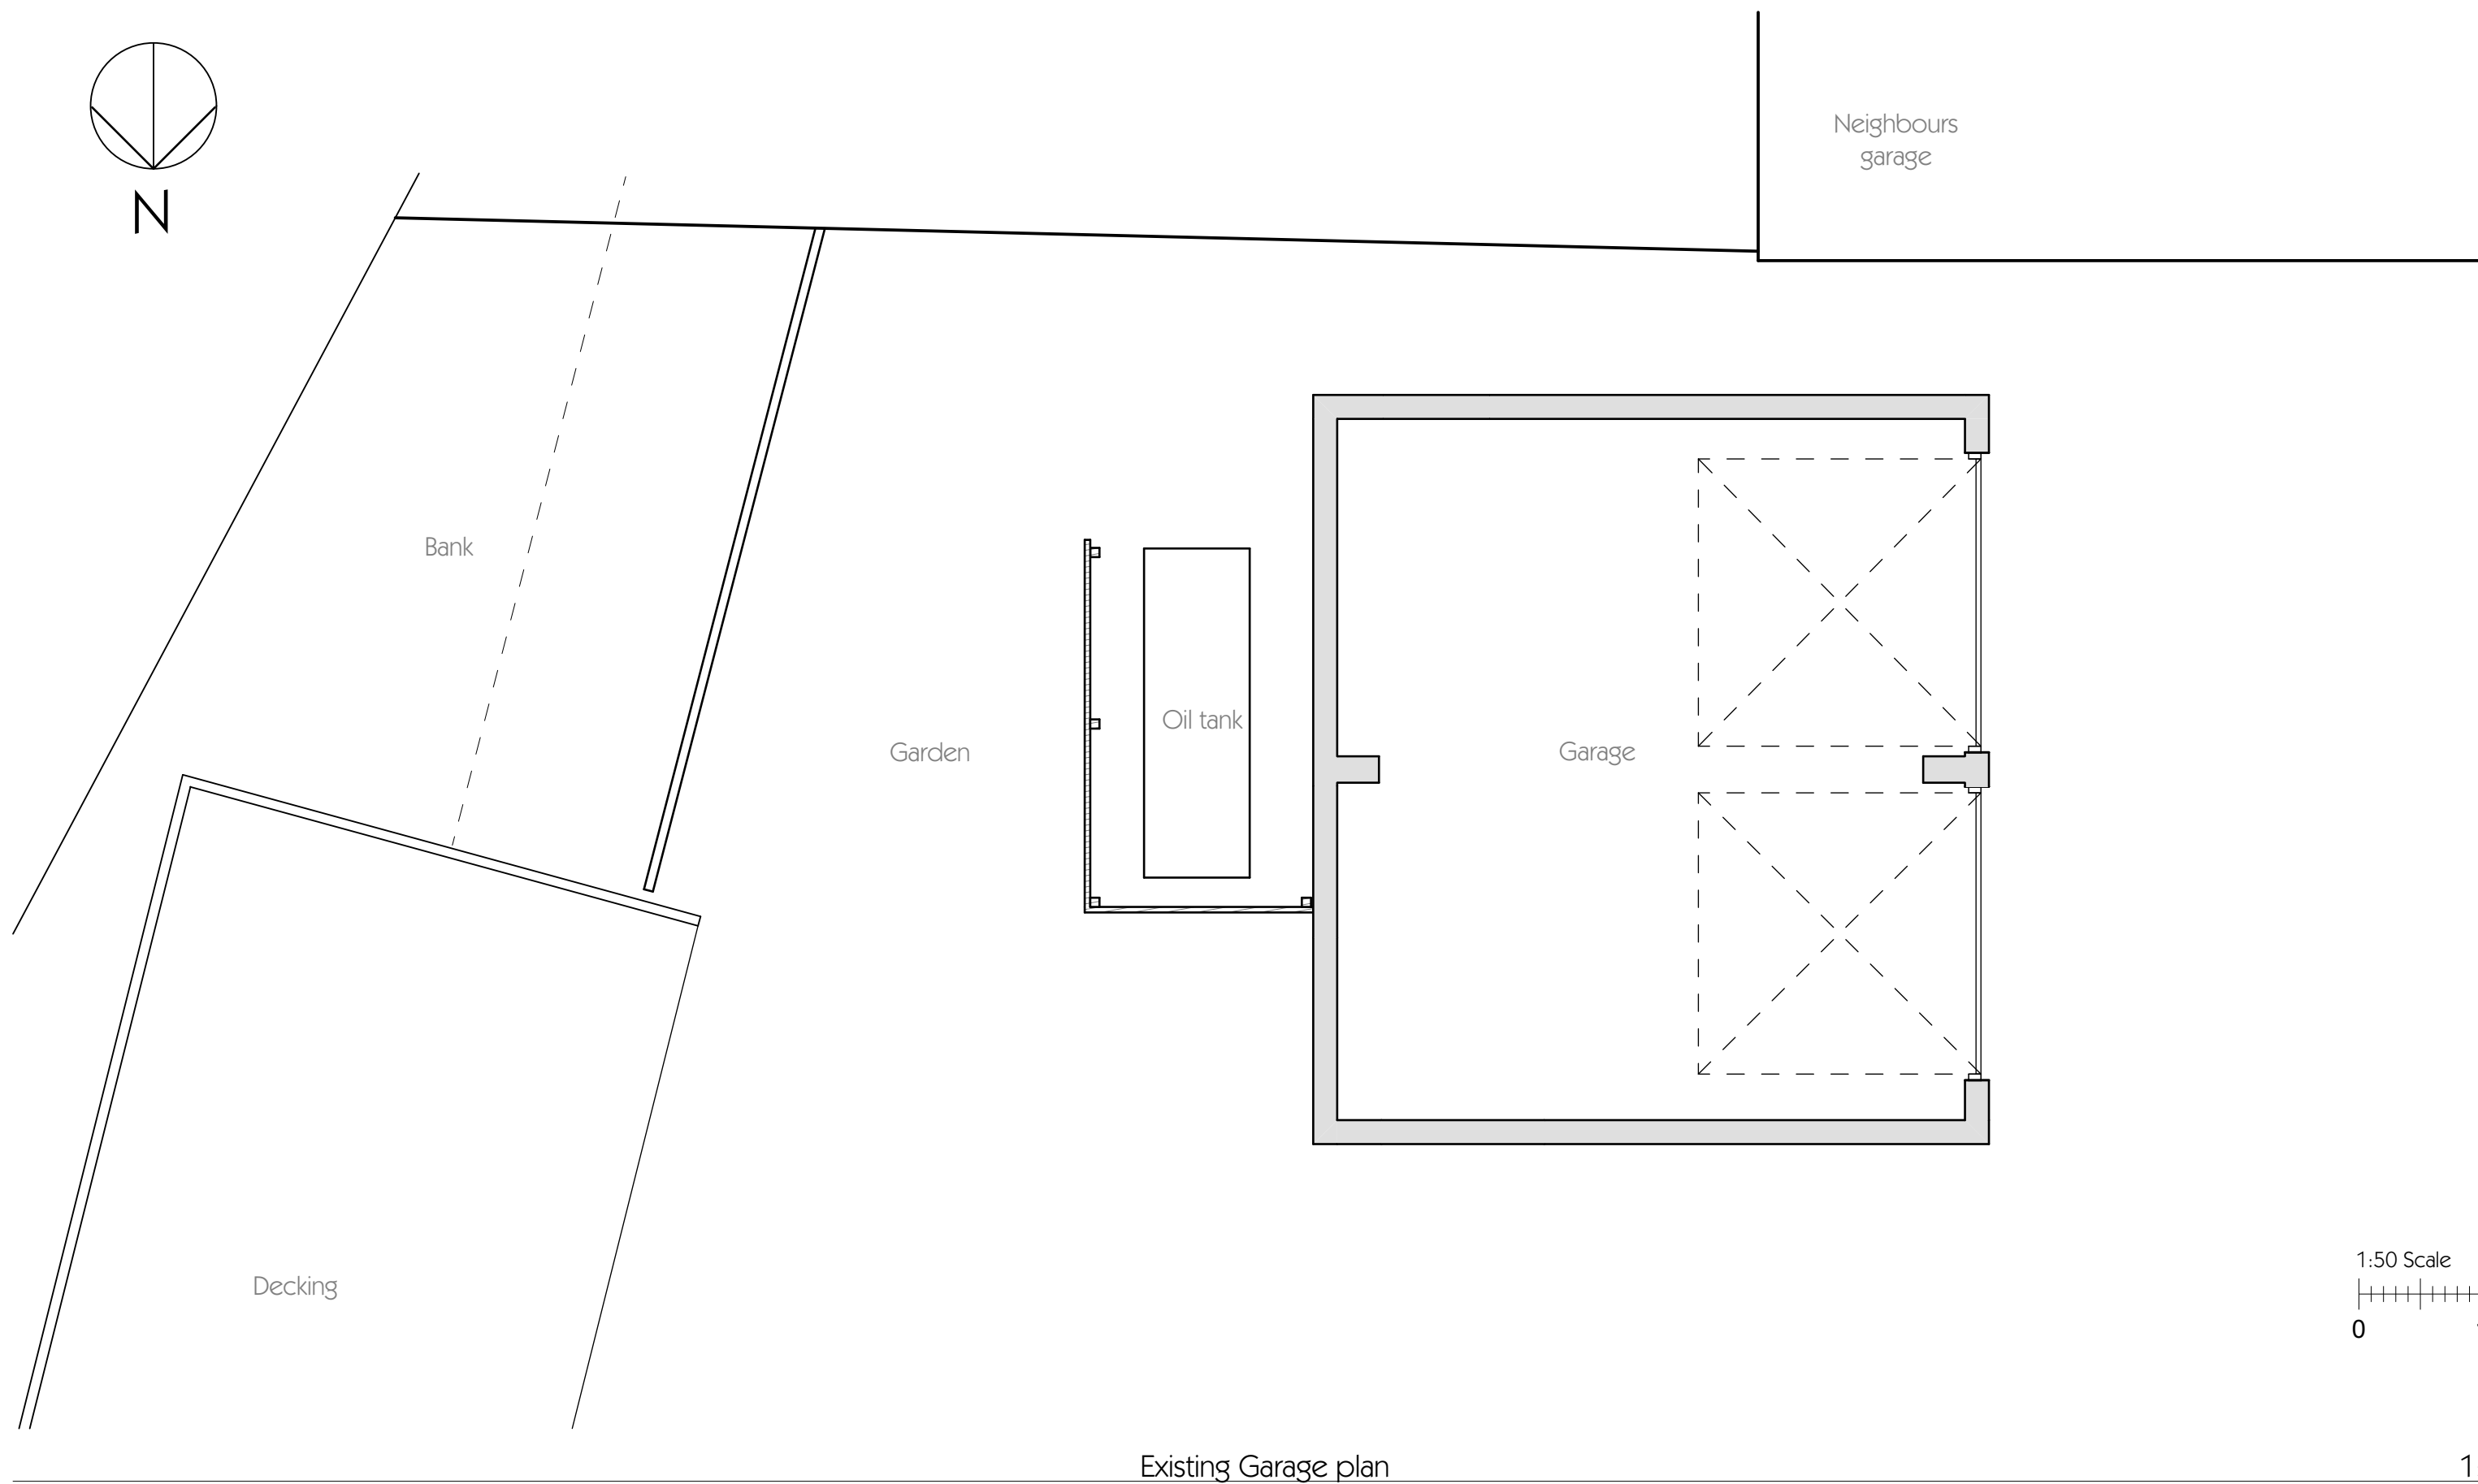
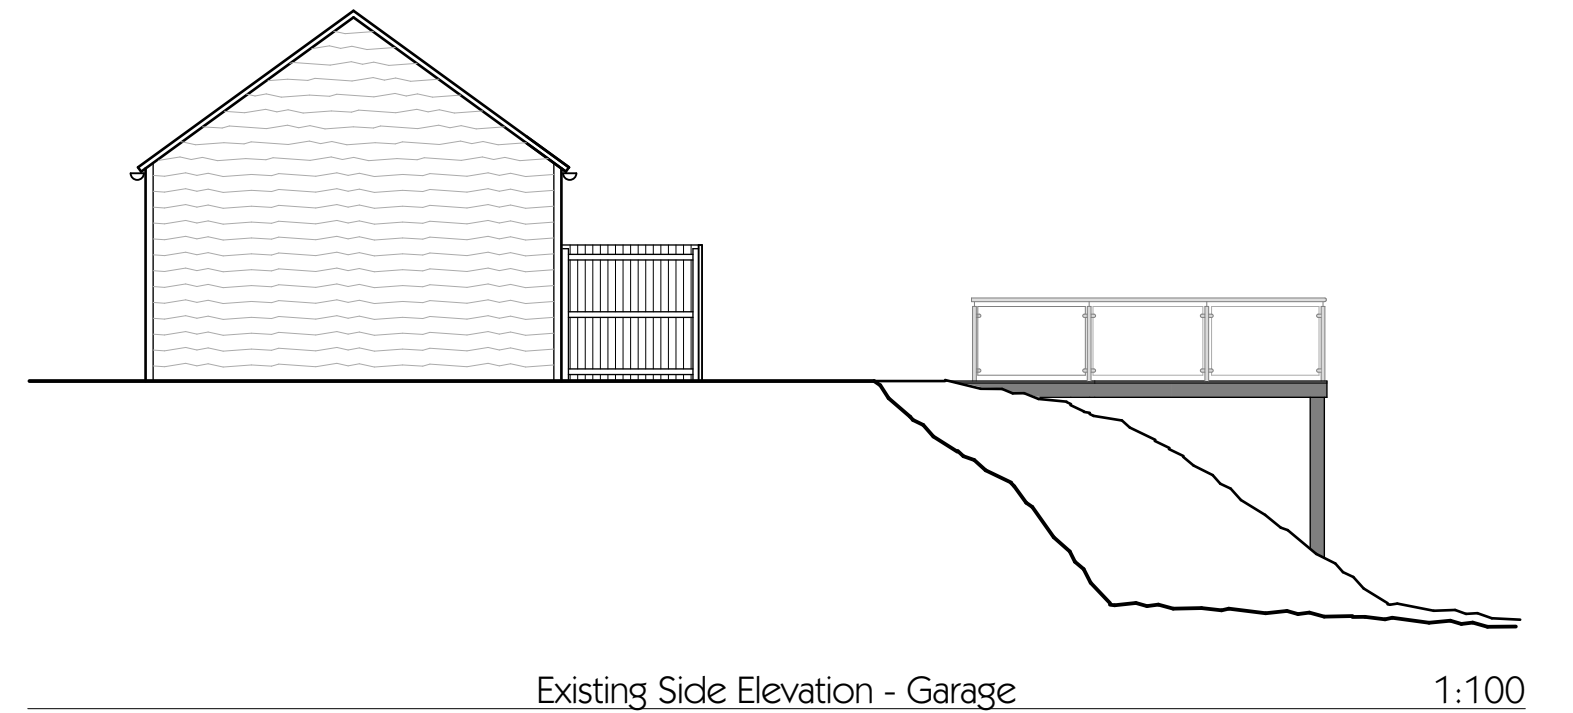
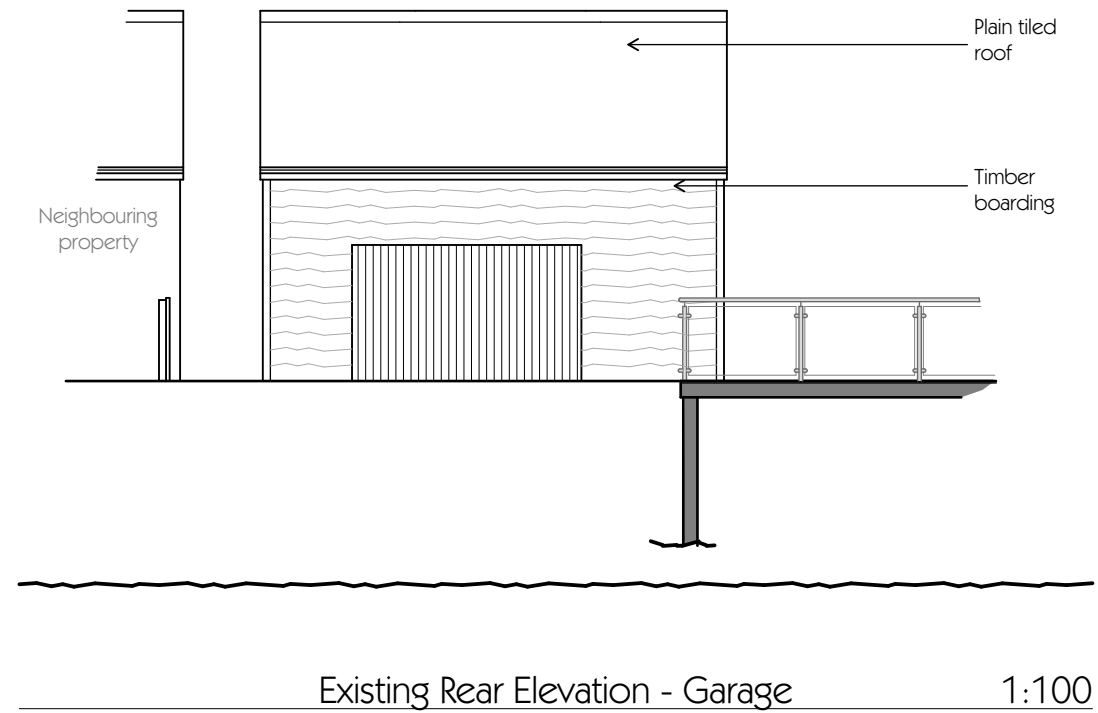


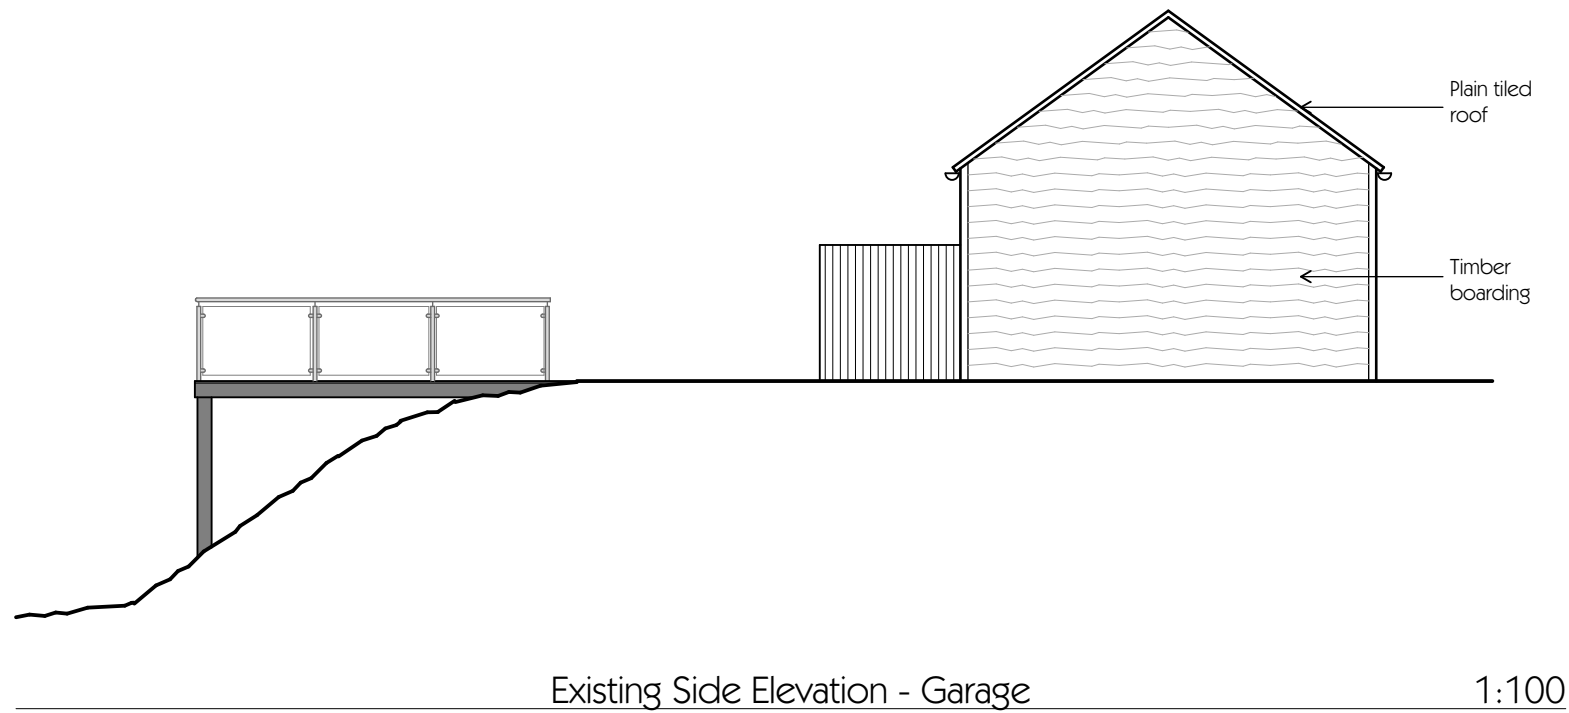

D	Remove "Do not scale" note	LA	14/11/24
C	Correct existing decking position	LA	5/11/24
B	Add notes to elevations	LA	24/10/24
A	Add decking to elevations	LA	26/9/24

rev.	details	by	date
------	---------	----	------

Project Name
Atkinson
Highwayman Cottage
Alton Road, Threapwood

Drawing Name
Existing Garage plan and elevations

Drawn by
Laura

Date
June 2024

Project No.
2413

Drawing Scale
1:50 & 1:100

Layout ID
03D

Status
Planning

Original produced at A2 (594x420) not to reproduce
with out written permission of Channel Design Ltd.

