


SITE LOCATION PLAN
AREA 2 HA
SCALE: 1:1250 on A4
CENTRE COORDINATES: 403980 , 342618

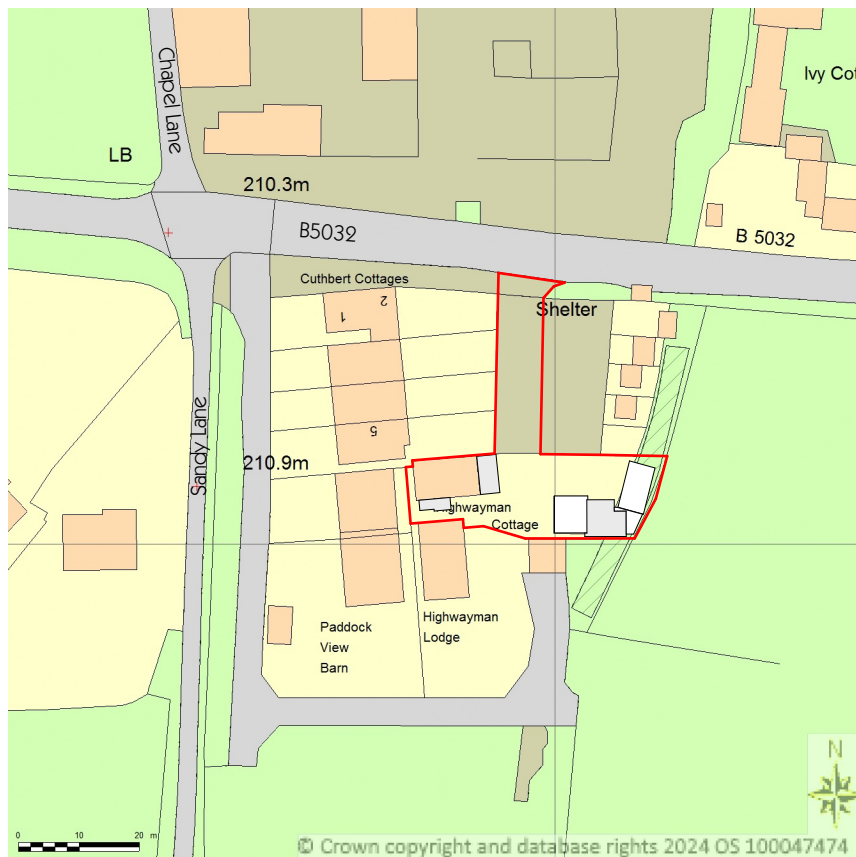

Supplied by Streetwise Maps Ltd
www.streetwise.net
Licence No: 100047474
11:30:49 06/06/2024

Location Plan

1:1250

C Remove "Do not scale"
note LA 14/11/24

B amend as new layouts
LA 5/11/24

A amend as new layouts
LA 24/10/24

Project Name
Atkinson
Highwayman Cottage
Alton Road, Threapwood

Drawing Name
Location plan

Drawn by Date
Laura September 2024

Job No. Scale
2413 1:1250

Drawing No. Status
09C Planning