

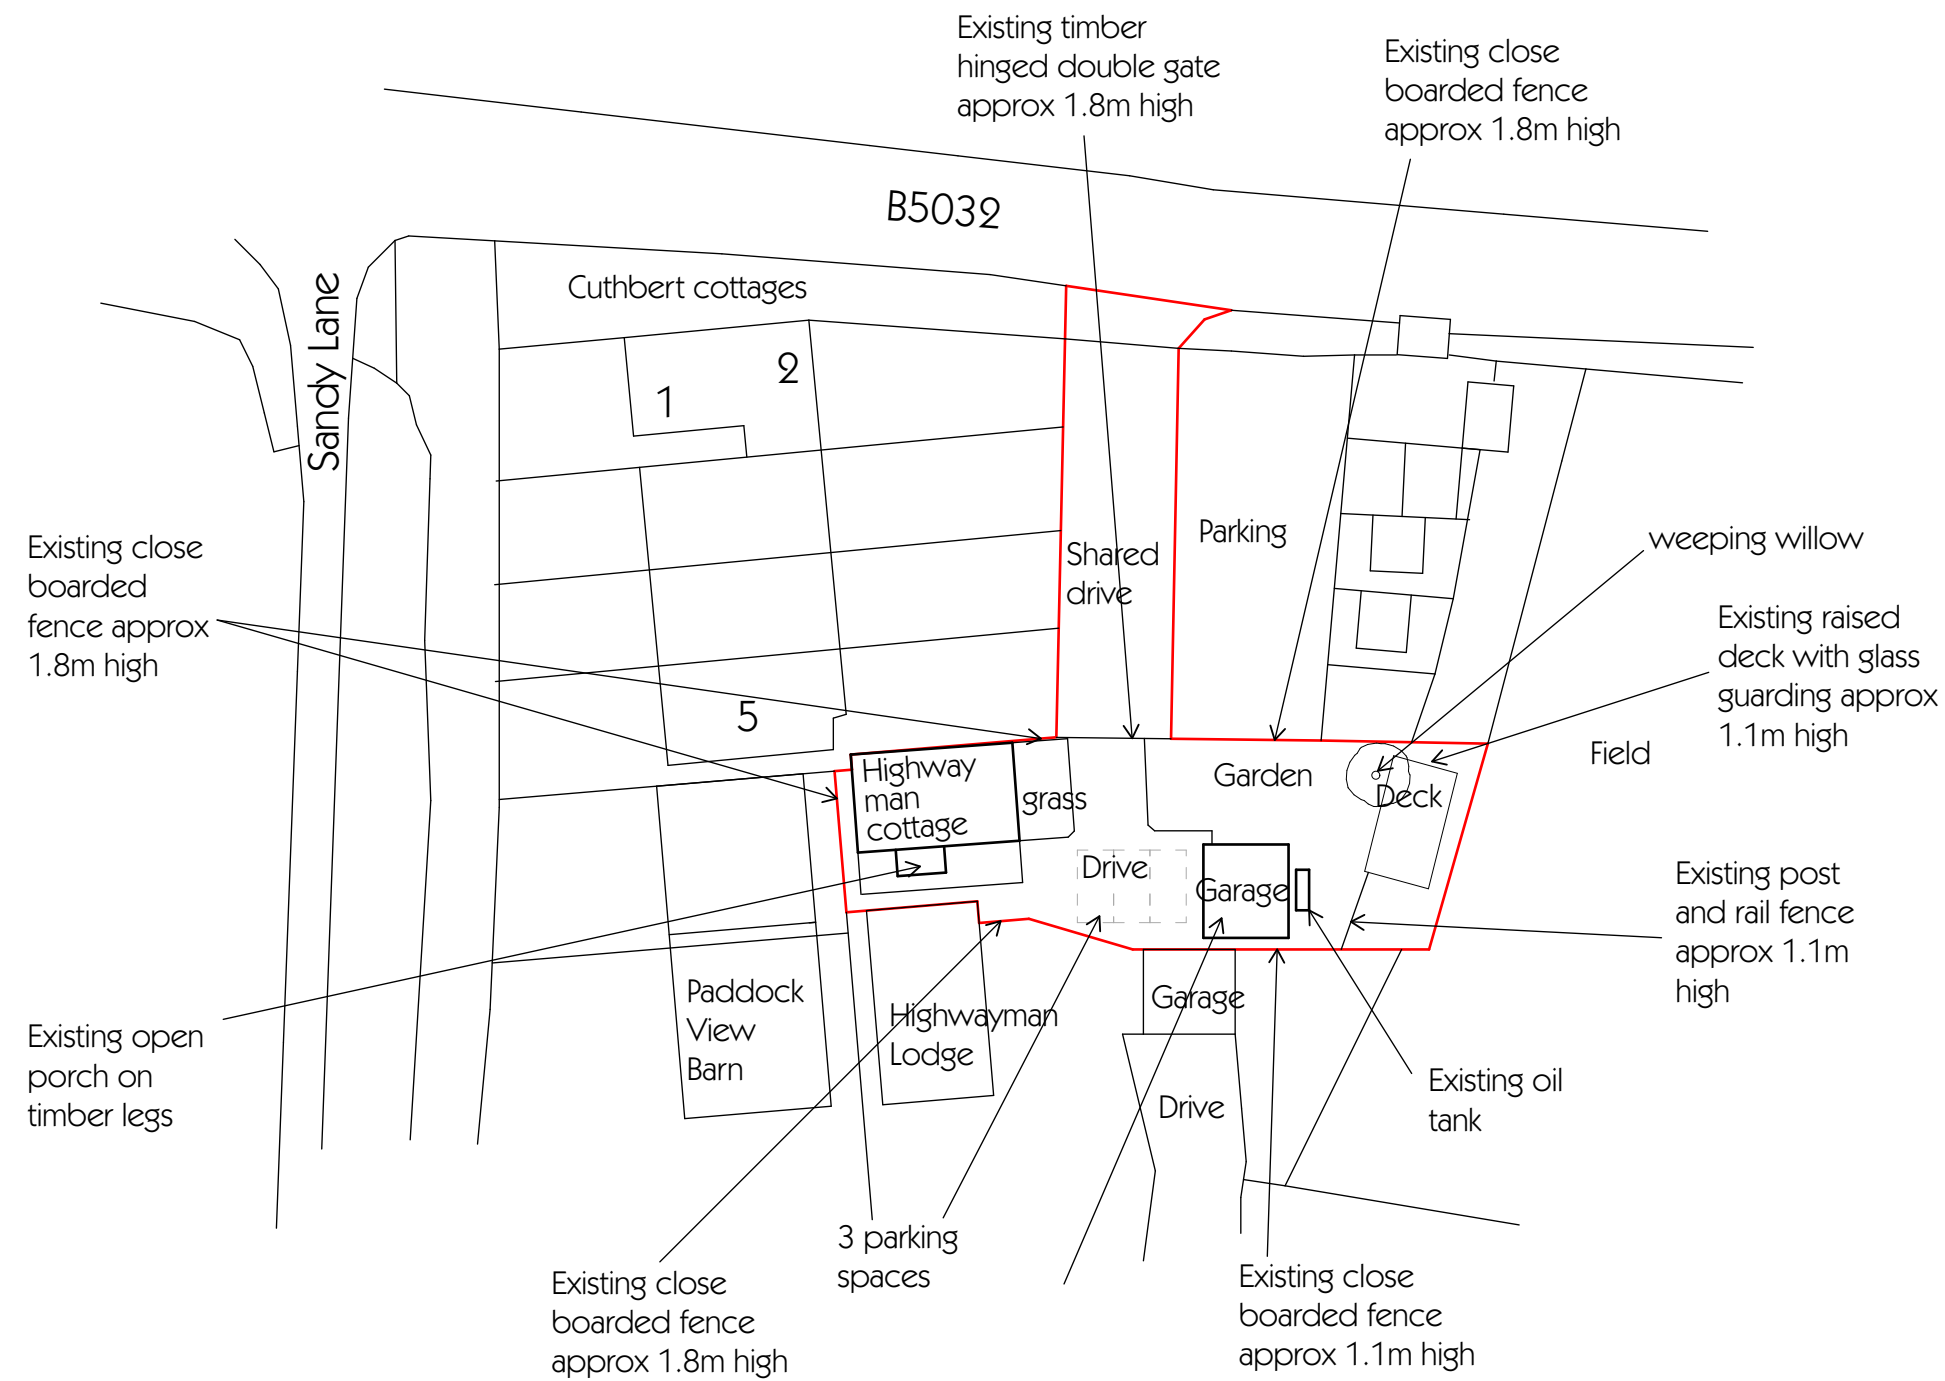


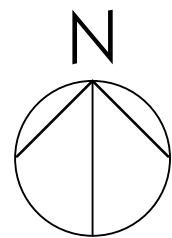


Existing Block plan

1:500

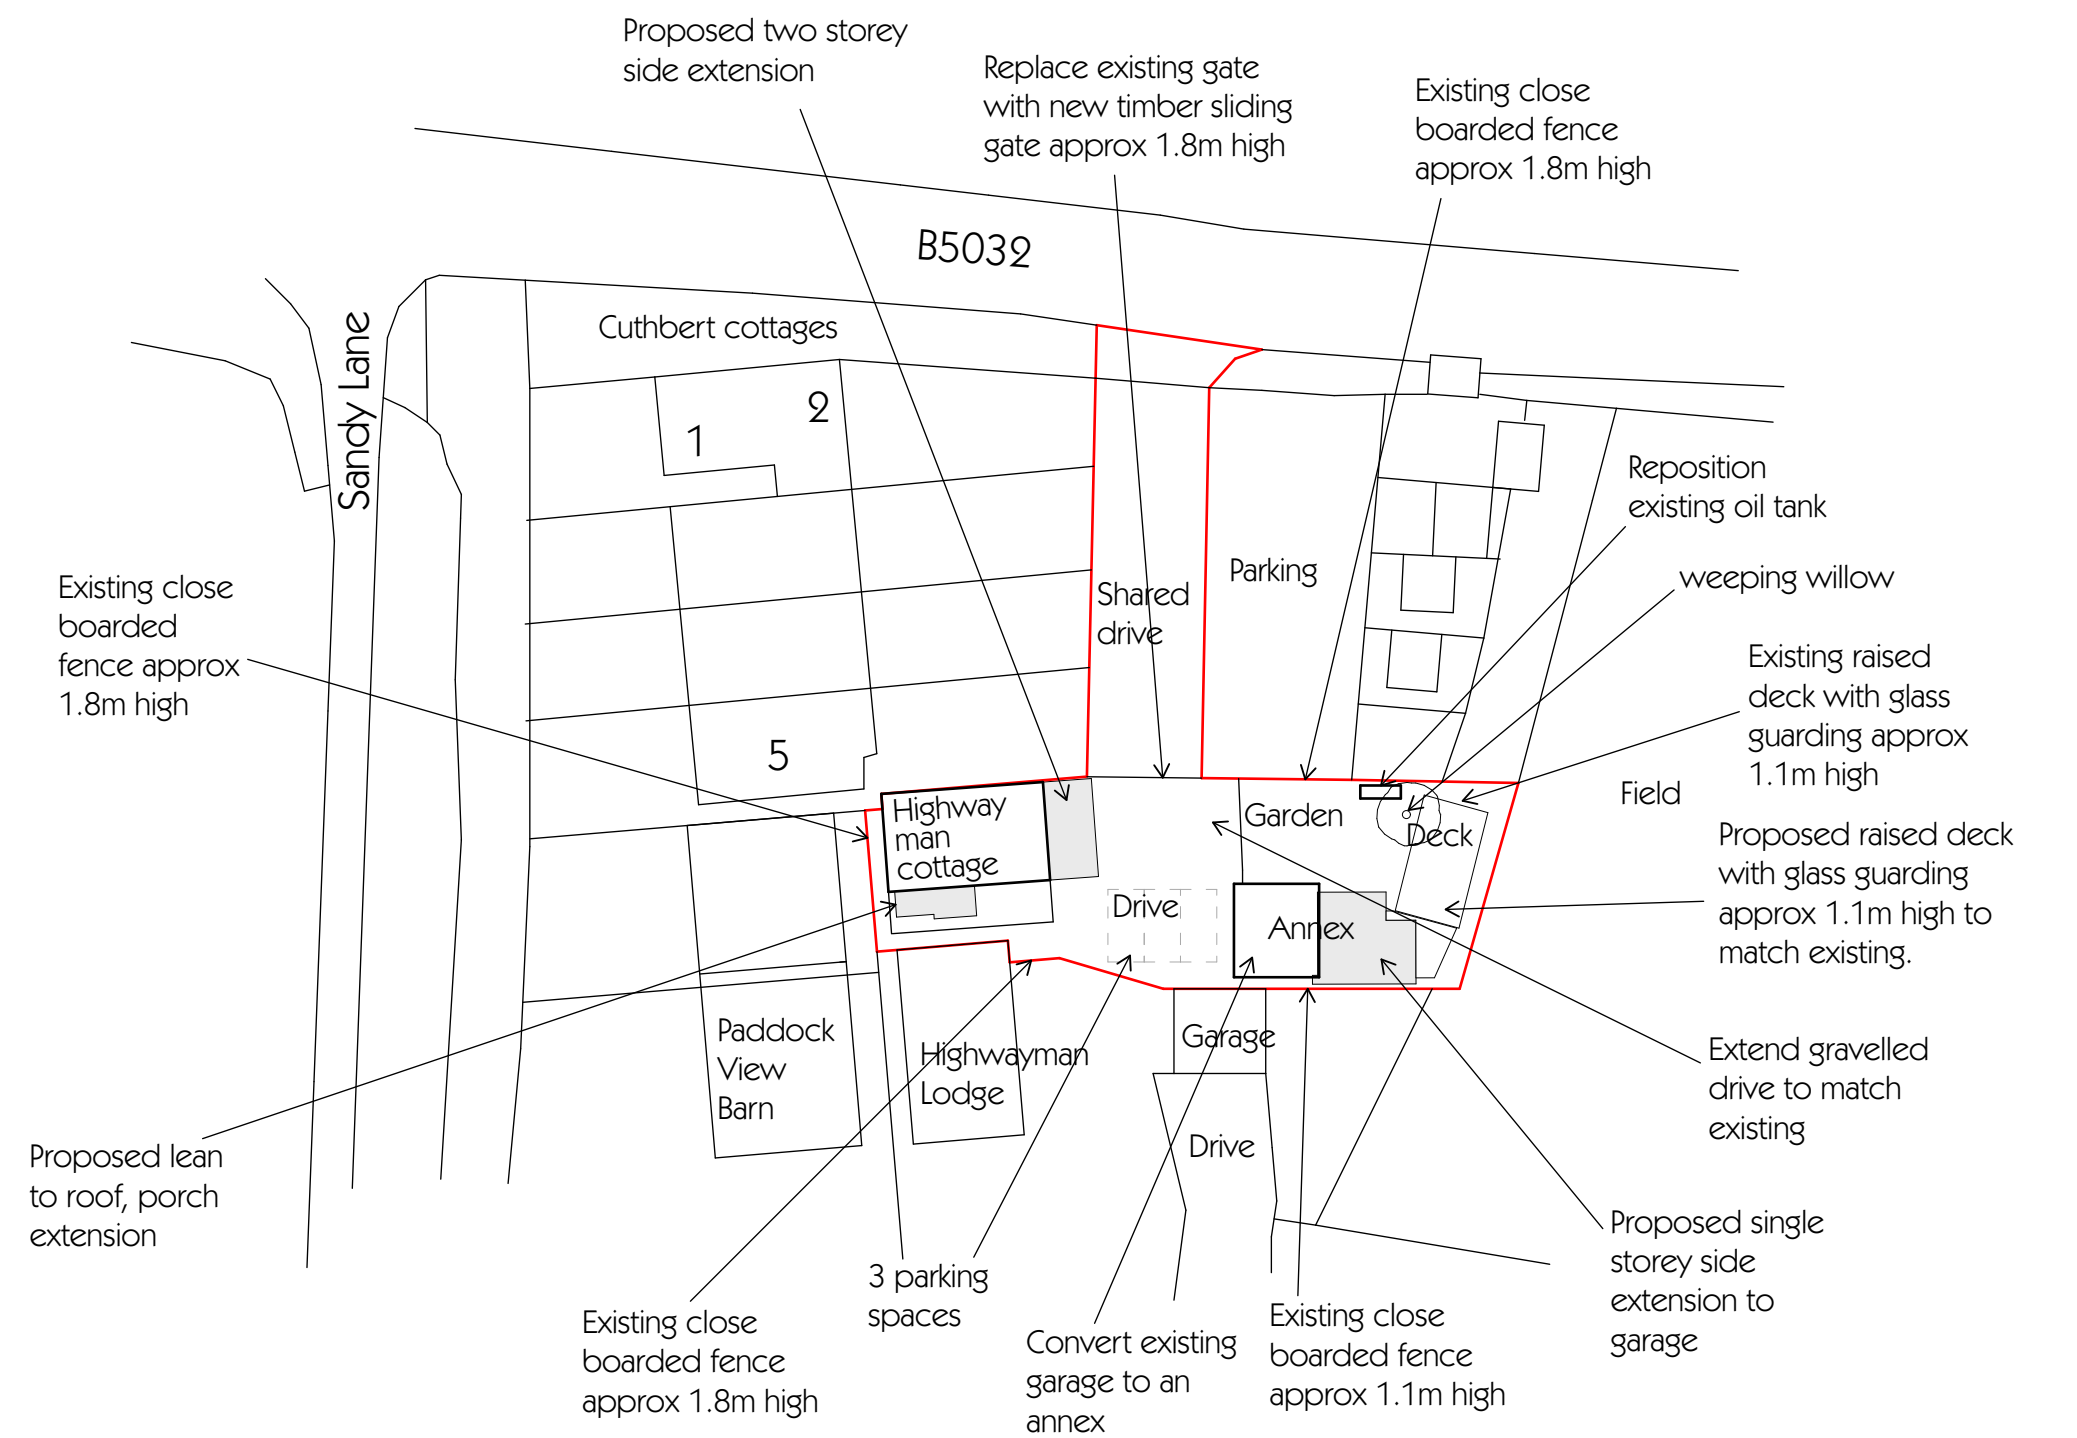

Proposed Block plan

1:500

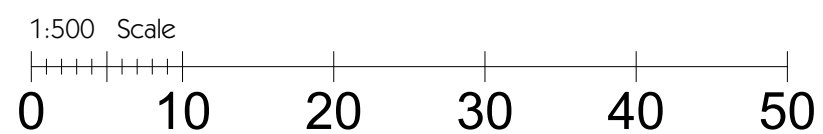

D	Remove "Do not scale" note	LA	14/11/24
C	Add repositioning oil tank	LA	8/11/24
B	Amend as new layouts	LA	5/11/24
A	Amend as new layouts	LA	24/10/24

rev.	details	by	date
------	---------	----	------

Project Name
Atkinson
Highwayman Cottage
Alton Road, Threapwood

Drawing Name
Existing and proposed block plans

Drawn by
Laura

Date
September 2024

Project No.
2413

Drawing Scale
1:500

Layout ID
10D

Status
Planning

Original produced at A2 (594x420) not to reproduce
with out written permission of Channel Design Ltd.