




Street Elevation A-A
scale 1:250



Street Elevation B-B
scale 1:250

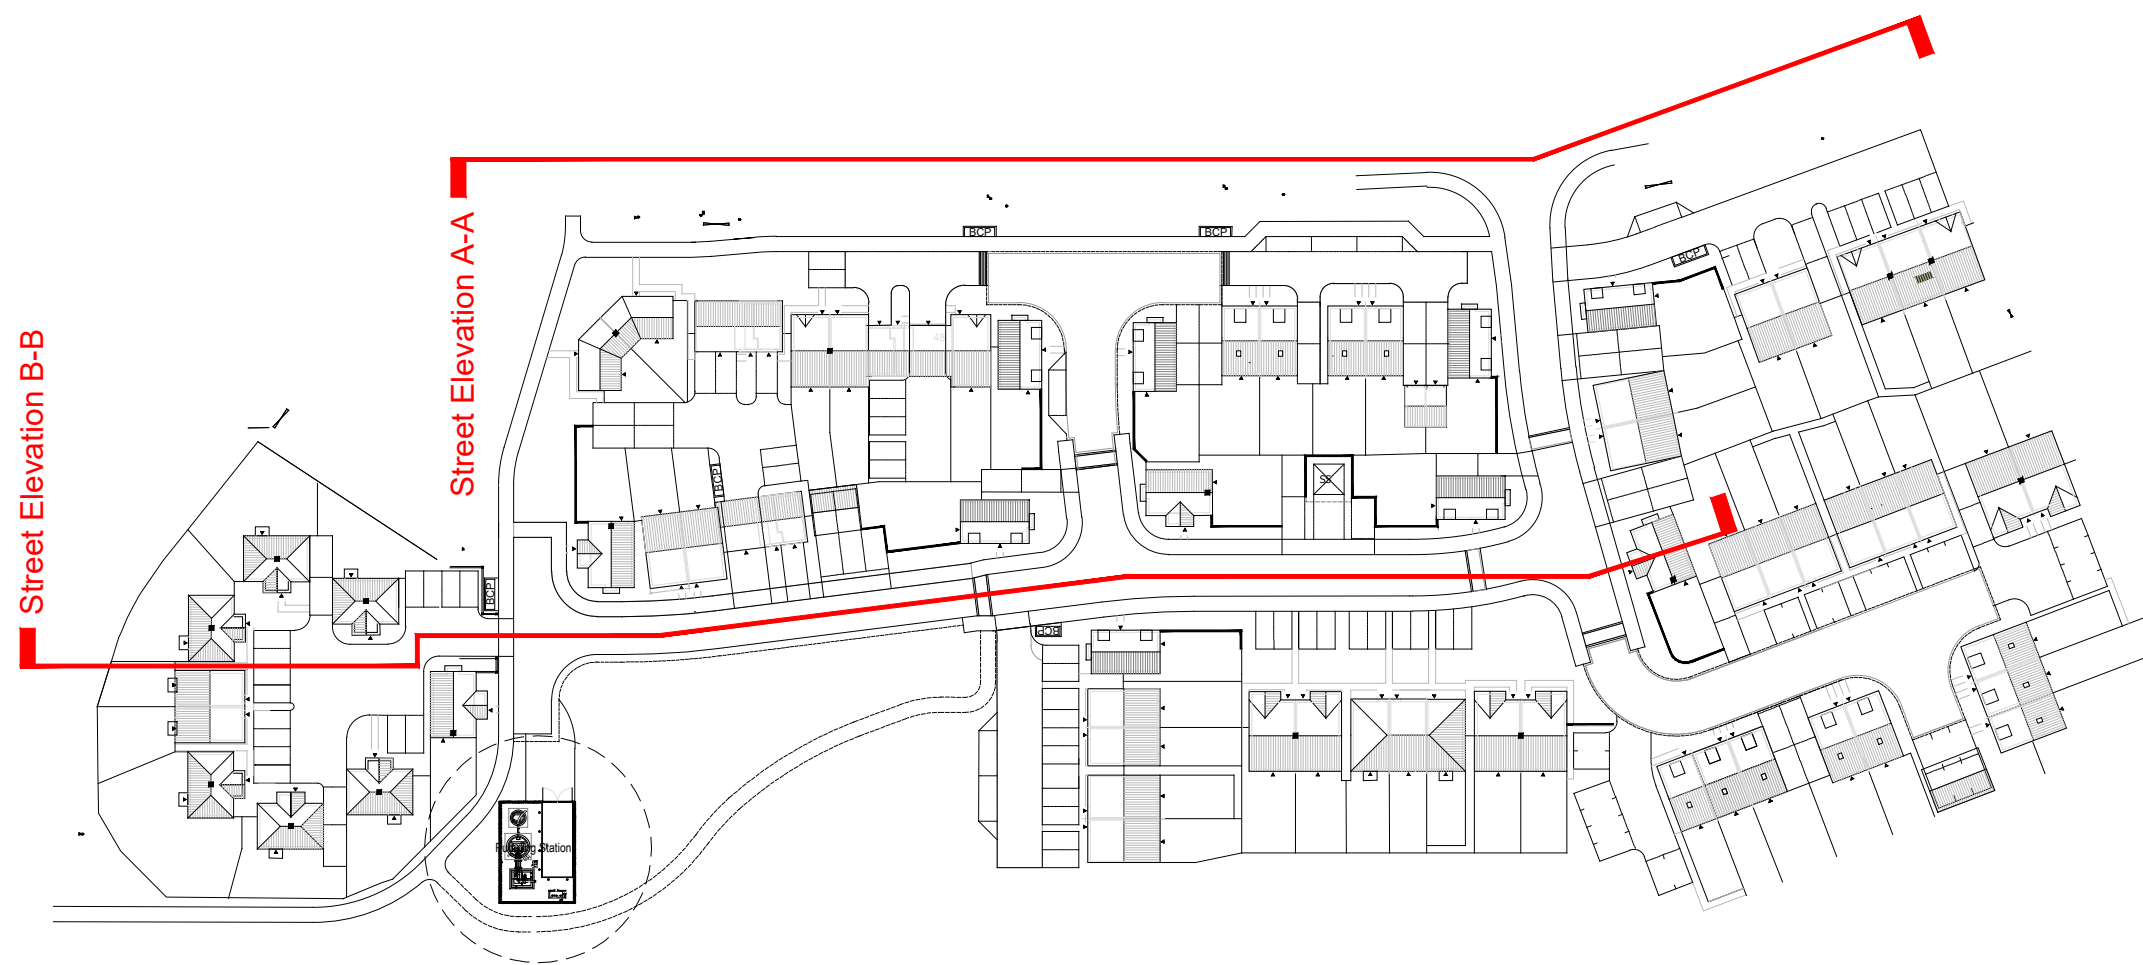

Key Plan
scale 1:1000

Rev.	Description:	Initials:	Date:
------	--------------	-----------	-------

Client: / 

Project: Upper Tean

Title: Street Elevations
A-A & B-B

Date: 12 / 01 / 2022 Scale: 1:250 @ A1
Drawn by: Checked by: -

Job No.	Drg No.	Rev.
---------	---------	------

