



Street Section C-C
scale 1:250

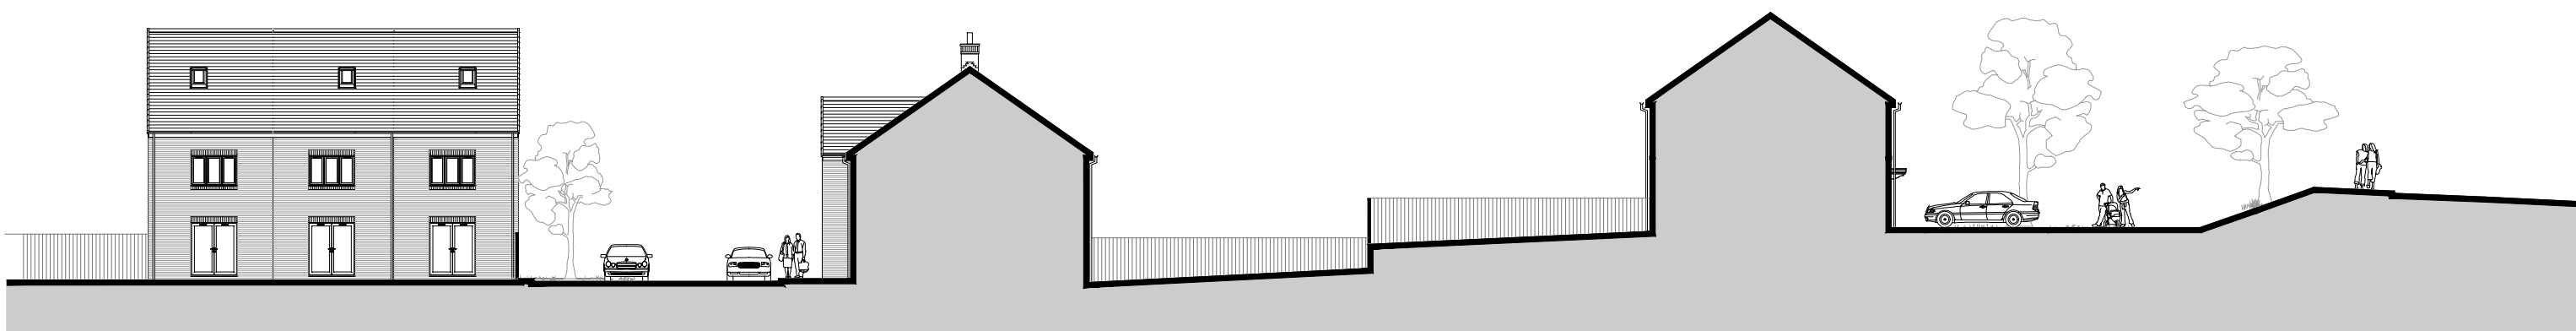

Street Section D-D
scale 1:250

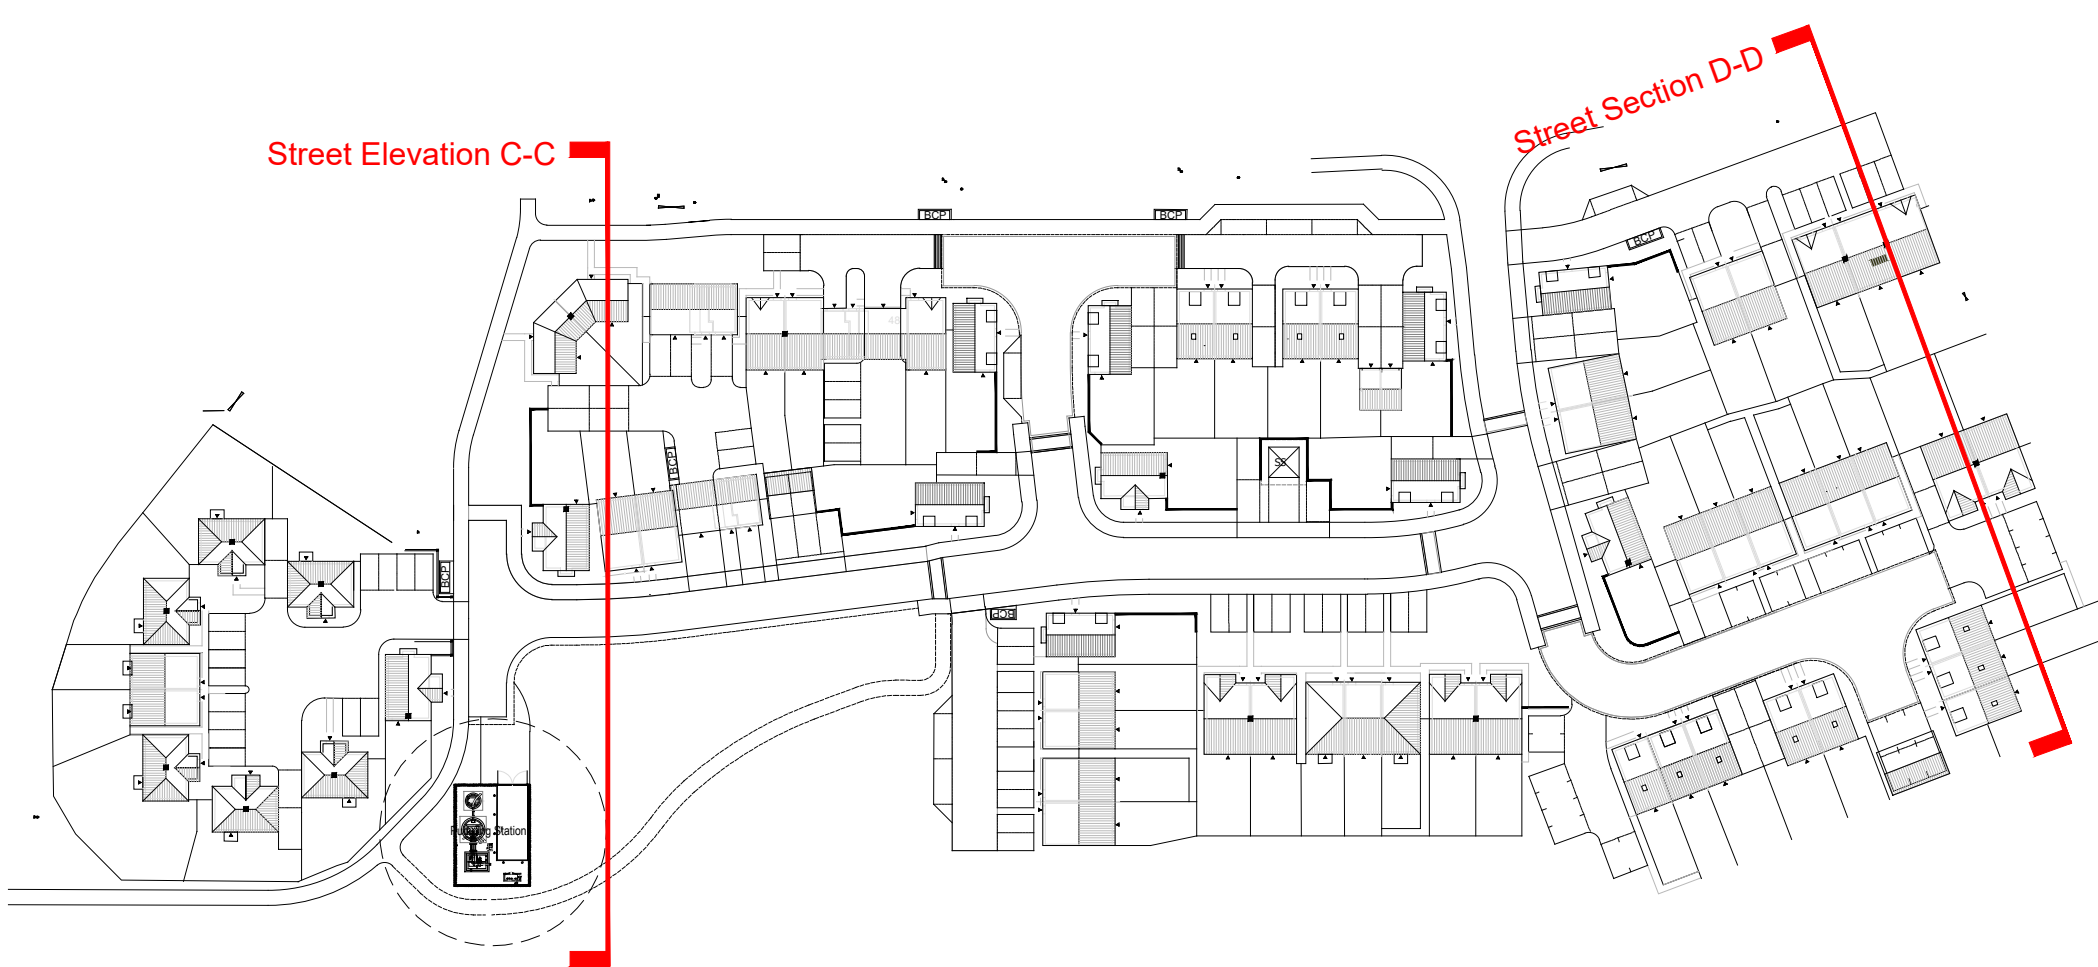

Key Plan
scale 1:1000

Rev:	Description:	Initials:	Date:
------	--------------	-----------	-------

Client:
/ 

Project:
Upper Tean

Title:
Site Sections
C-C & D-D

Date: 12 / 01 / 2022
Drawn by:
Scale: 1:250 @ A1
Checked by: -

Job No.	Drg No.	Rev.
---------	---------	------

