
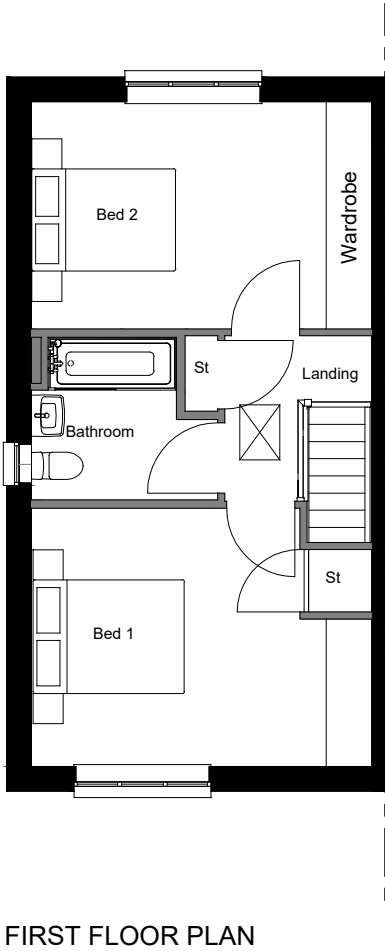


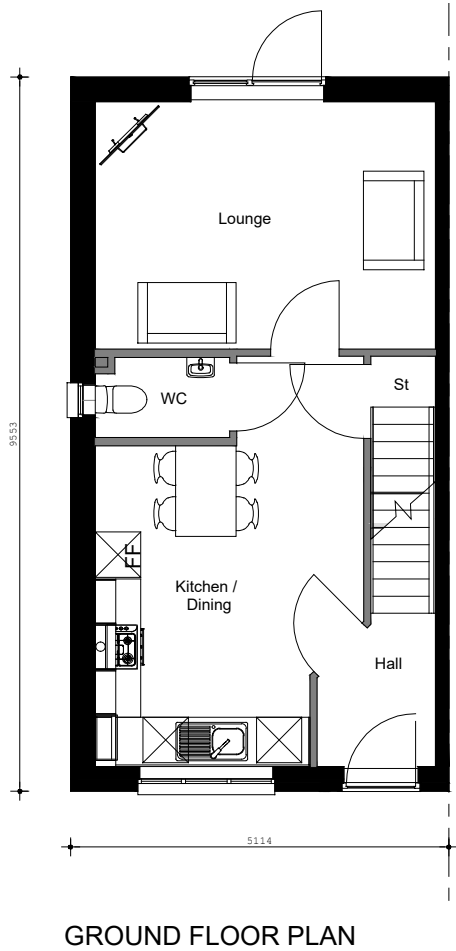

House Type - Carlton (Cheadle Road Mews)
Plot Numbers: 4, 5, 47, 49, 50

Rev:	Description:	Initials:	Date:
------	--------------	-----------	-------

Client: / 

Project:
Upper Tean

Title:
House Type - Carlton
Character - Cheadle Road Mews

Date: 12 / 01 / 2022 Scale: 1:100 @ A3
Drawn by: Checked by: -

Job No.	Drg No.	Rev.
---------	---------	------

