
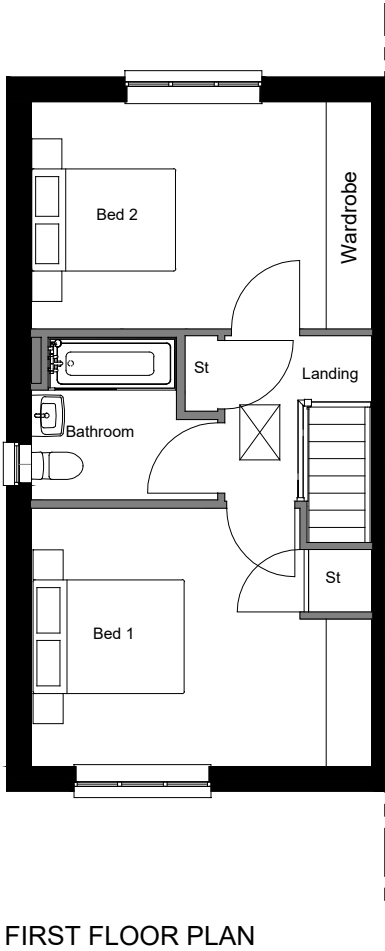


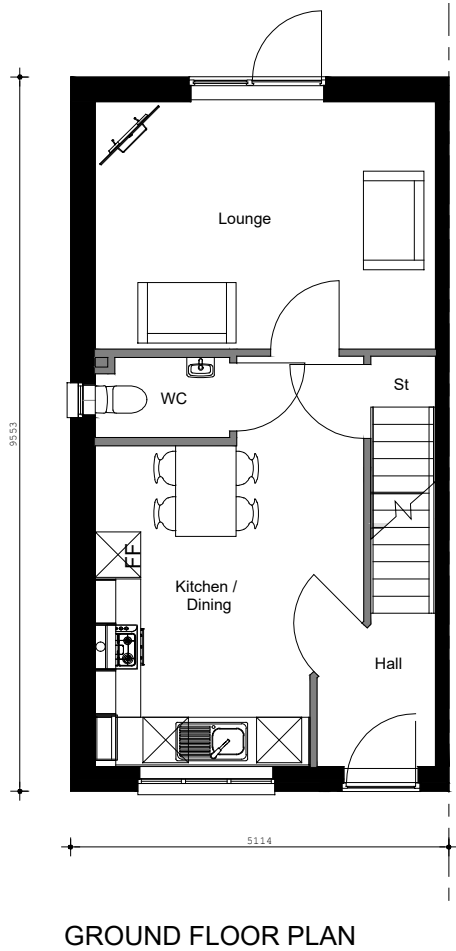

House Type - Carlton (Green Edge)
Plot Numbers: 28, 29, 30, 35, 36, 54, 55

Rev:	Description:	Initials:	Date:
------	--------------	-----------	-------

Client: / 

Project:
Upper Tean

Title:
House Type - Carlton
Character - Green Edge

Date: 12 / 01 / 2022 Scale: 1:100 @ A3
Drawn by: Checked by: -

Job No.	Drg No.	Rev.
---------	---------	------

