
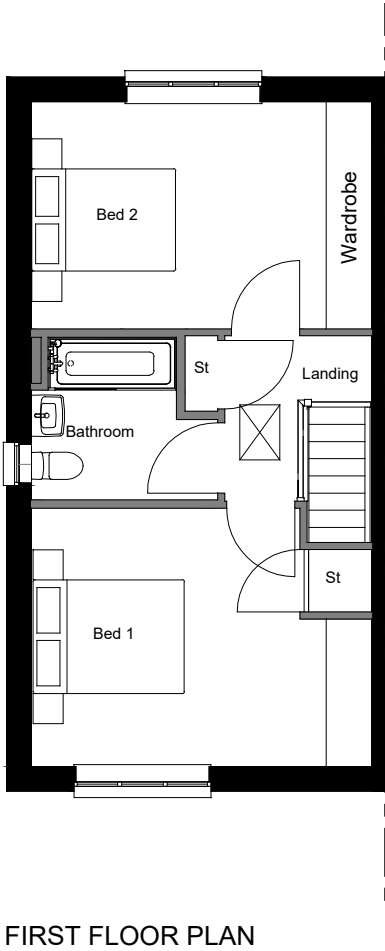
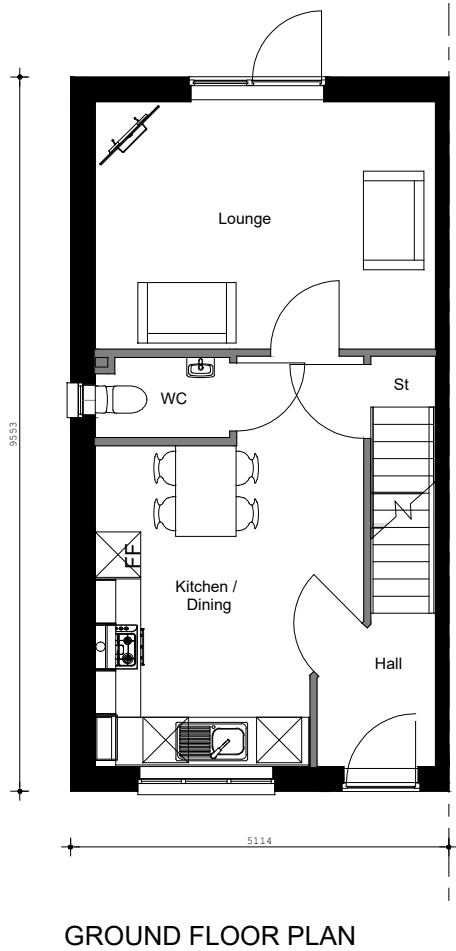


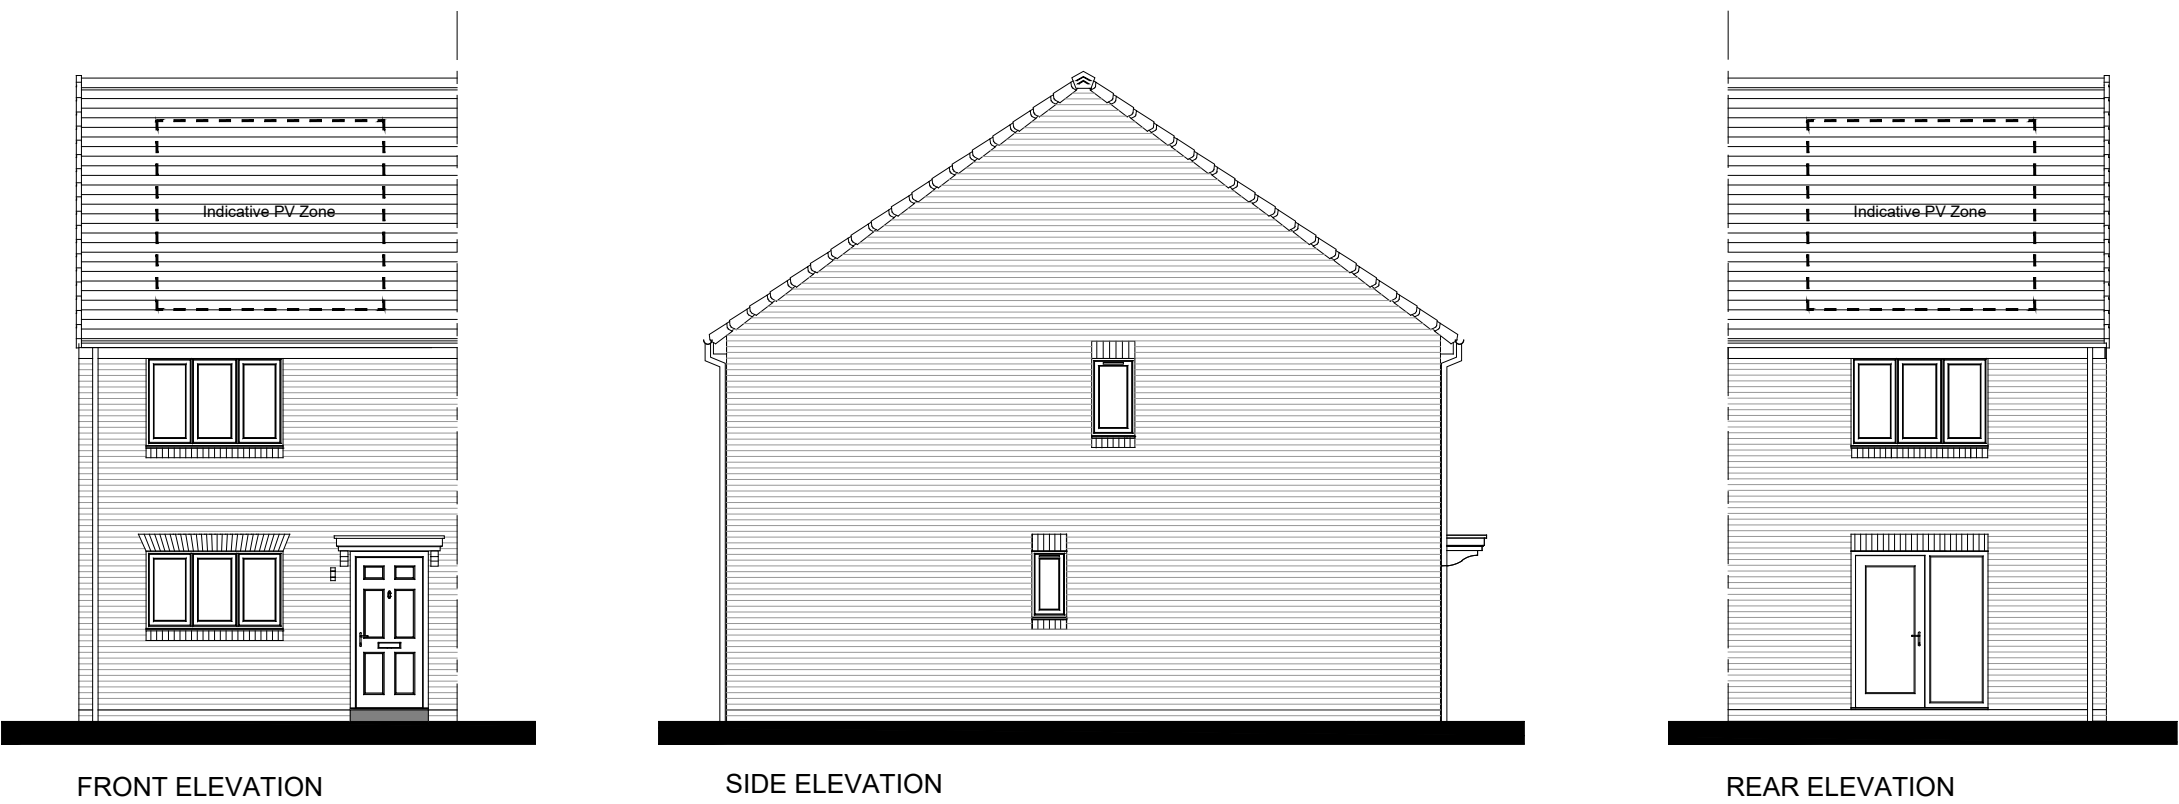

House Type - Carlton (Mill Drive)
Plot Numbers: 23, 24, 25

Rev:	Description:	Initials:	Date:
------	--------------	-----------	-------

Client: / 

Project:
Upper Tean

Title:
House Type - Carlton
Character - Mill Drive

Date: 12 / 01 / 2022 Scale: 1:100 @ A3
Drawn by: Checked by: -

Job No.	Drg No.	Rev.
---------	---------	------

