


Copyright of this drawing is vested in the Professional and it must not be copied or reproduced without consent. Figured dimensions only are to be taken from this drawing. All contractors must visit the site and be responsible for taking and checking all dimensions relative to their work. Hewitt&Carr Services Ltd are to be advised of any variation between drawings and site conditions.
CLIENTS ARE ADVISED TO CLARIFY DIMENSIONS WITH THE ARCHITECT PRIOR TO SETTING OUT AND NOT TO SCALE FROM THE DRAWING

Rev	Drawn	Comments	Date
A	ANK	Amendments following client comments.	18.11.2024

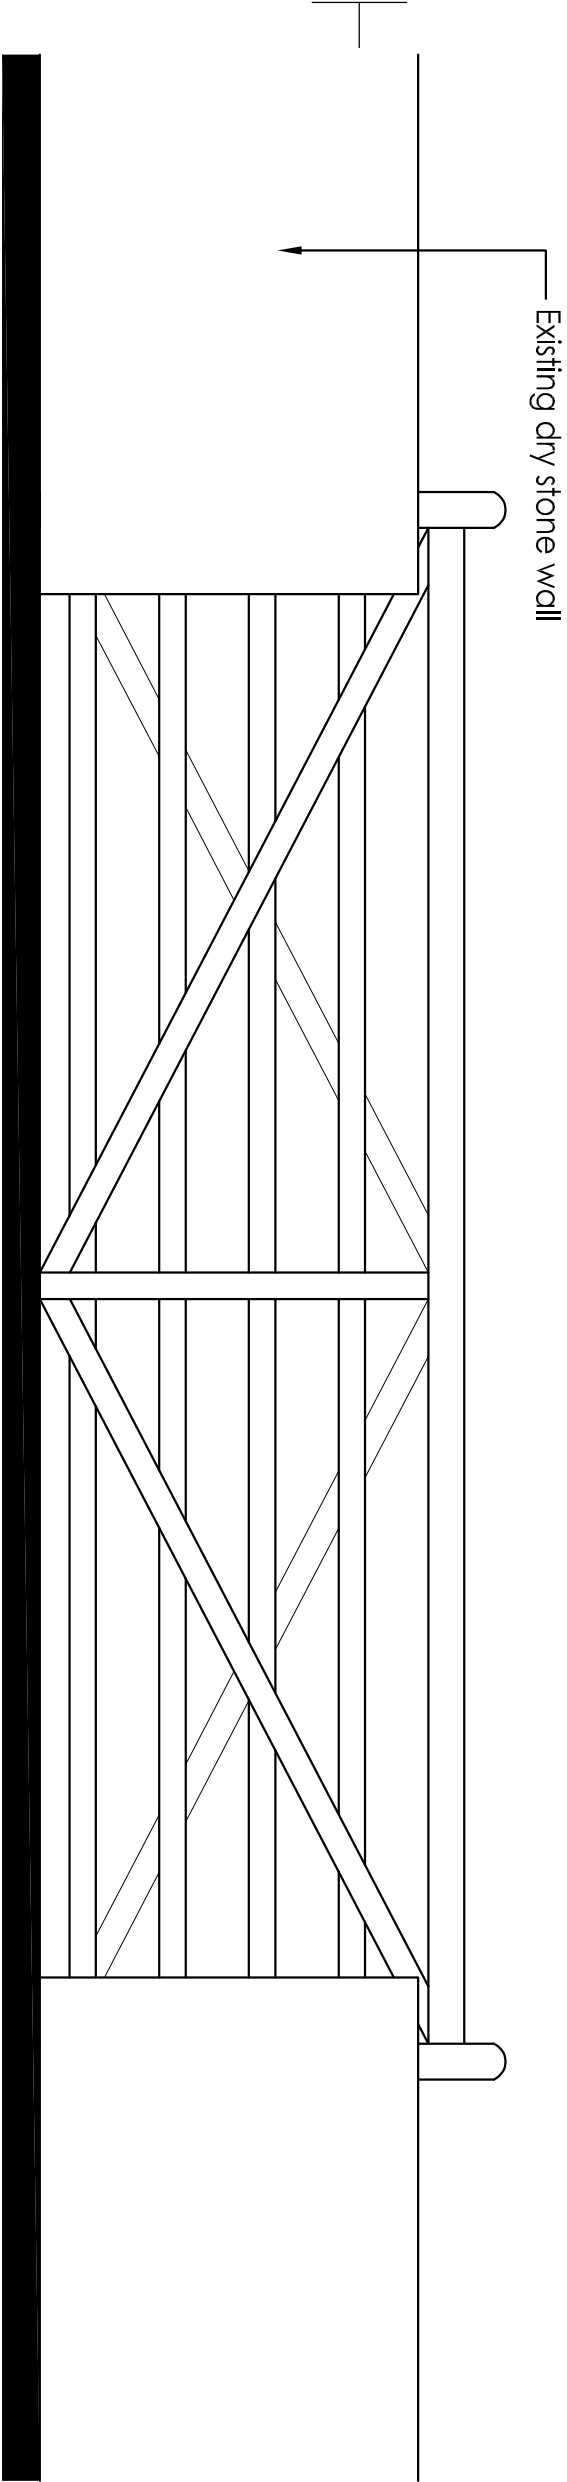

PROPOSED GATE ELEVATION SCALE 1:20

Hewitt&CarrServices
A: DaisyBank House | 17-19 Leek Road | Cheddle | ST10 1JE
T: 01538 711777
E: hello@hc-services.uk
W: www.hc-services.uk

Client
MR & MRS HUTCHINSON

Project
FORMATION OF NEW VEHICULAR ACCESS
TO SERVE DWELLINGHOUSE

Title
PROPOSED GATE ELEVATION

Status
PLANNING

Date
NOV_2024

Scale @A3
1:20

Project No.
24_355_AL(0)01

Rev
A