

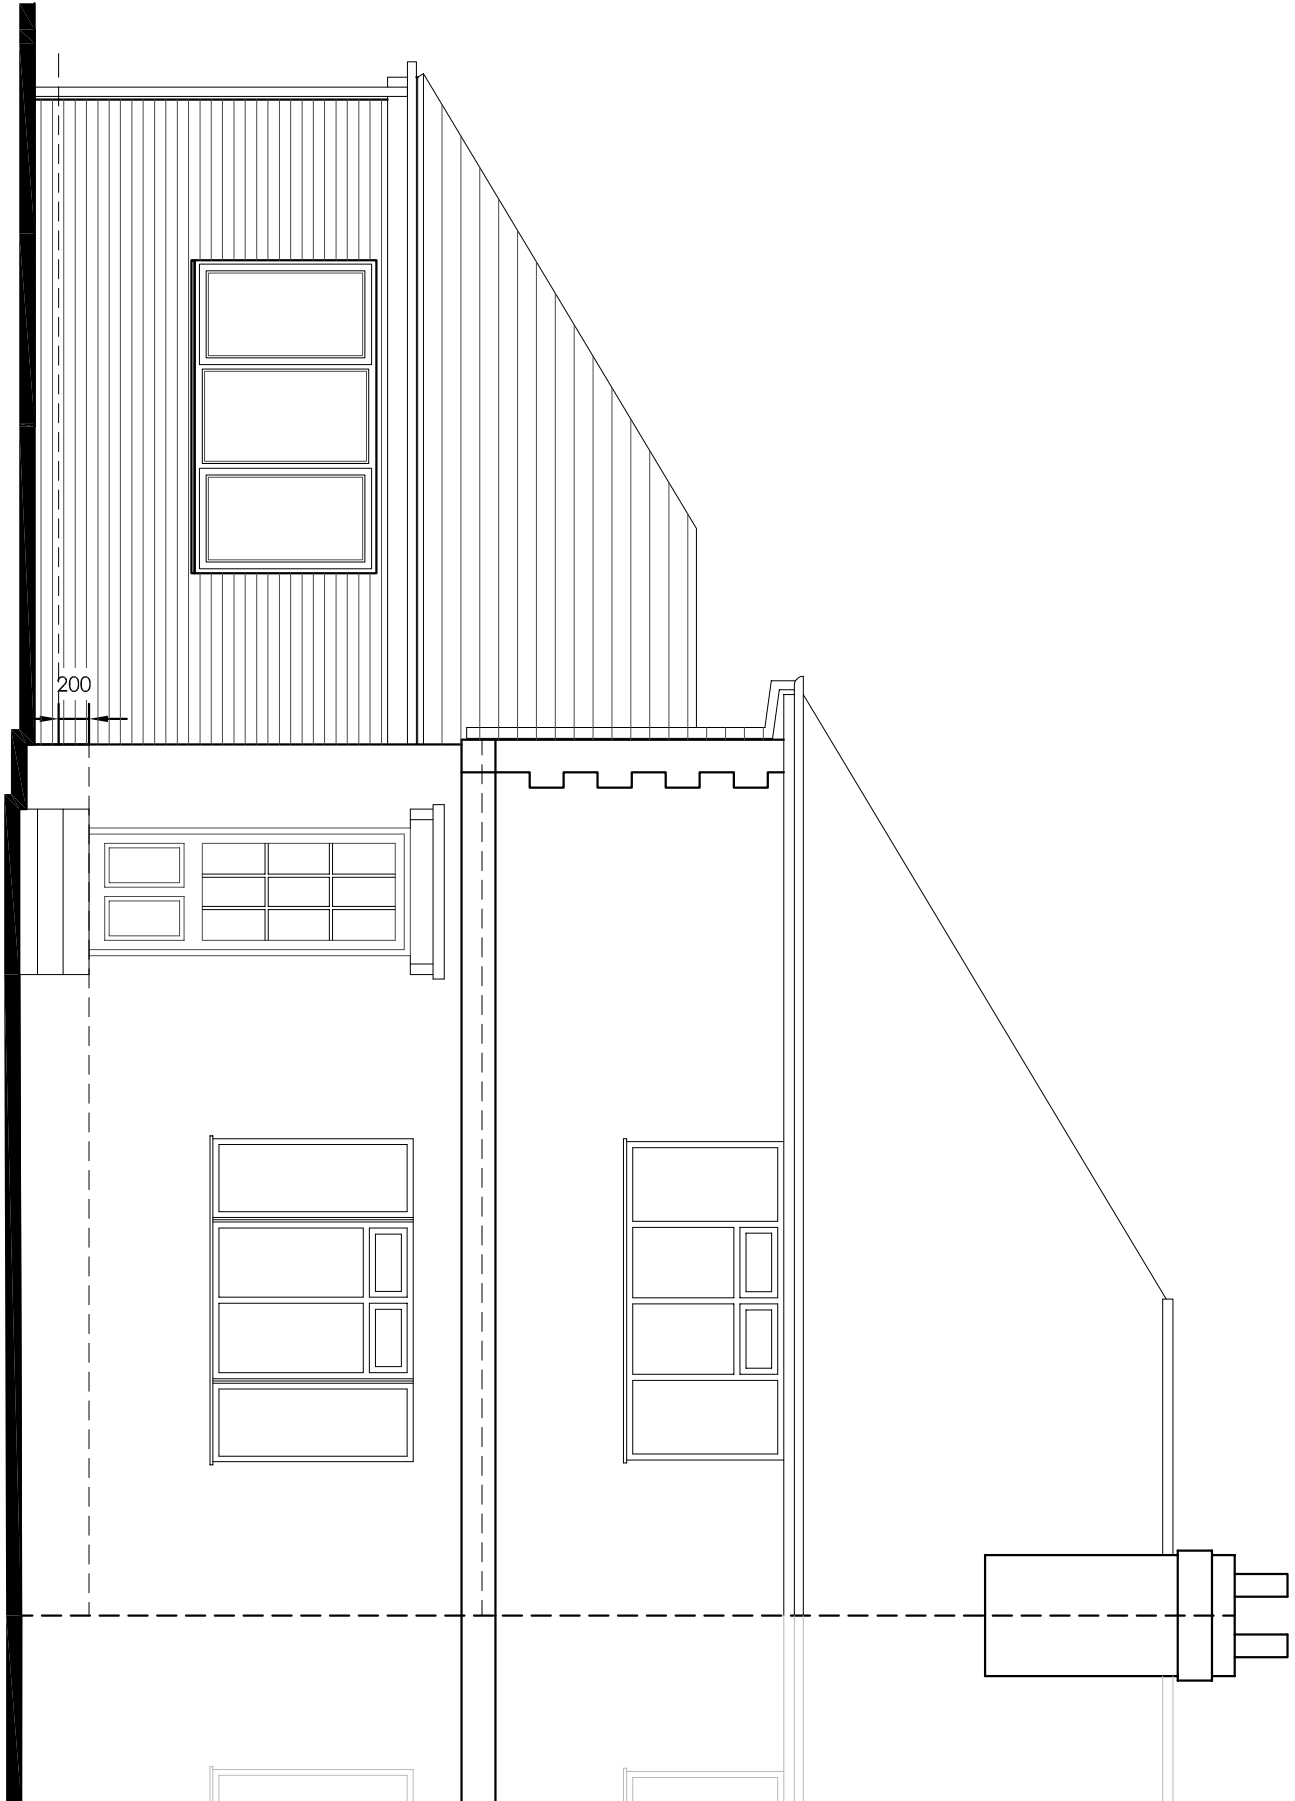


Copyright of the drawings is vested in the Architect and must not be copied or reproduced without consent. All contractors must visit the site and be responsible for taking and checking all dimensions relative to their work. Hewitt&Carr Architects Ltd is not to be held responsible for any mistakes or omissions in the drawings. THE ARCHITECT'S DRAWINGS ARE TO BE USED IN CONJUNCTION WITH THE ARCHITECT'S SPECIFICATION AND NOT TO BE USED IN ISOLATION. ALL DIMENSIONS ARE TO BE GIVEN TO CENTRE UNLESS OTHERWISE STATED.


Rev	Drawn	Comments	Date
A	INC	SCHEME AMENDMENTS	NOV 2024
B	INC	SCHEME AMENDMENTS	NOV 2024

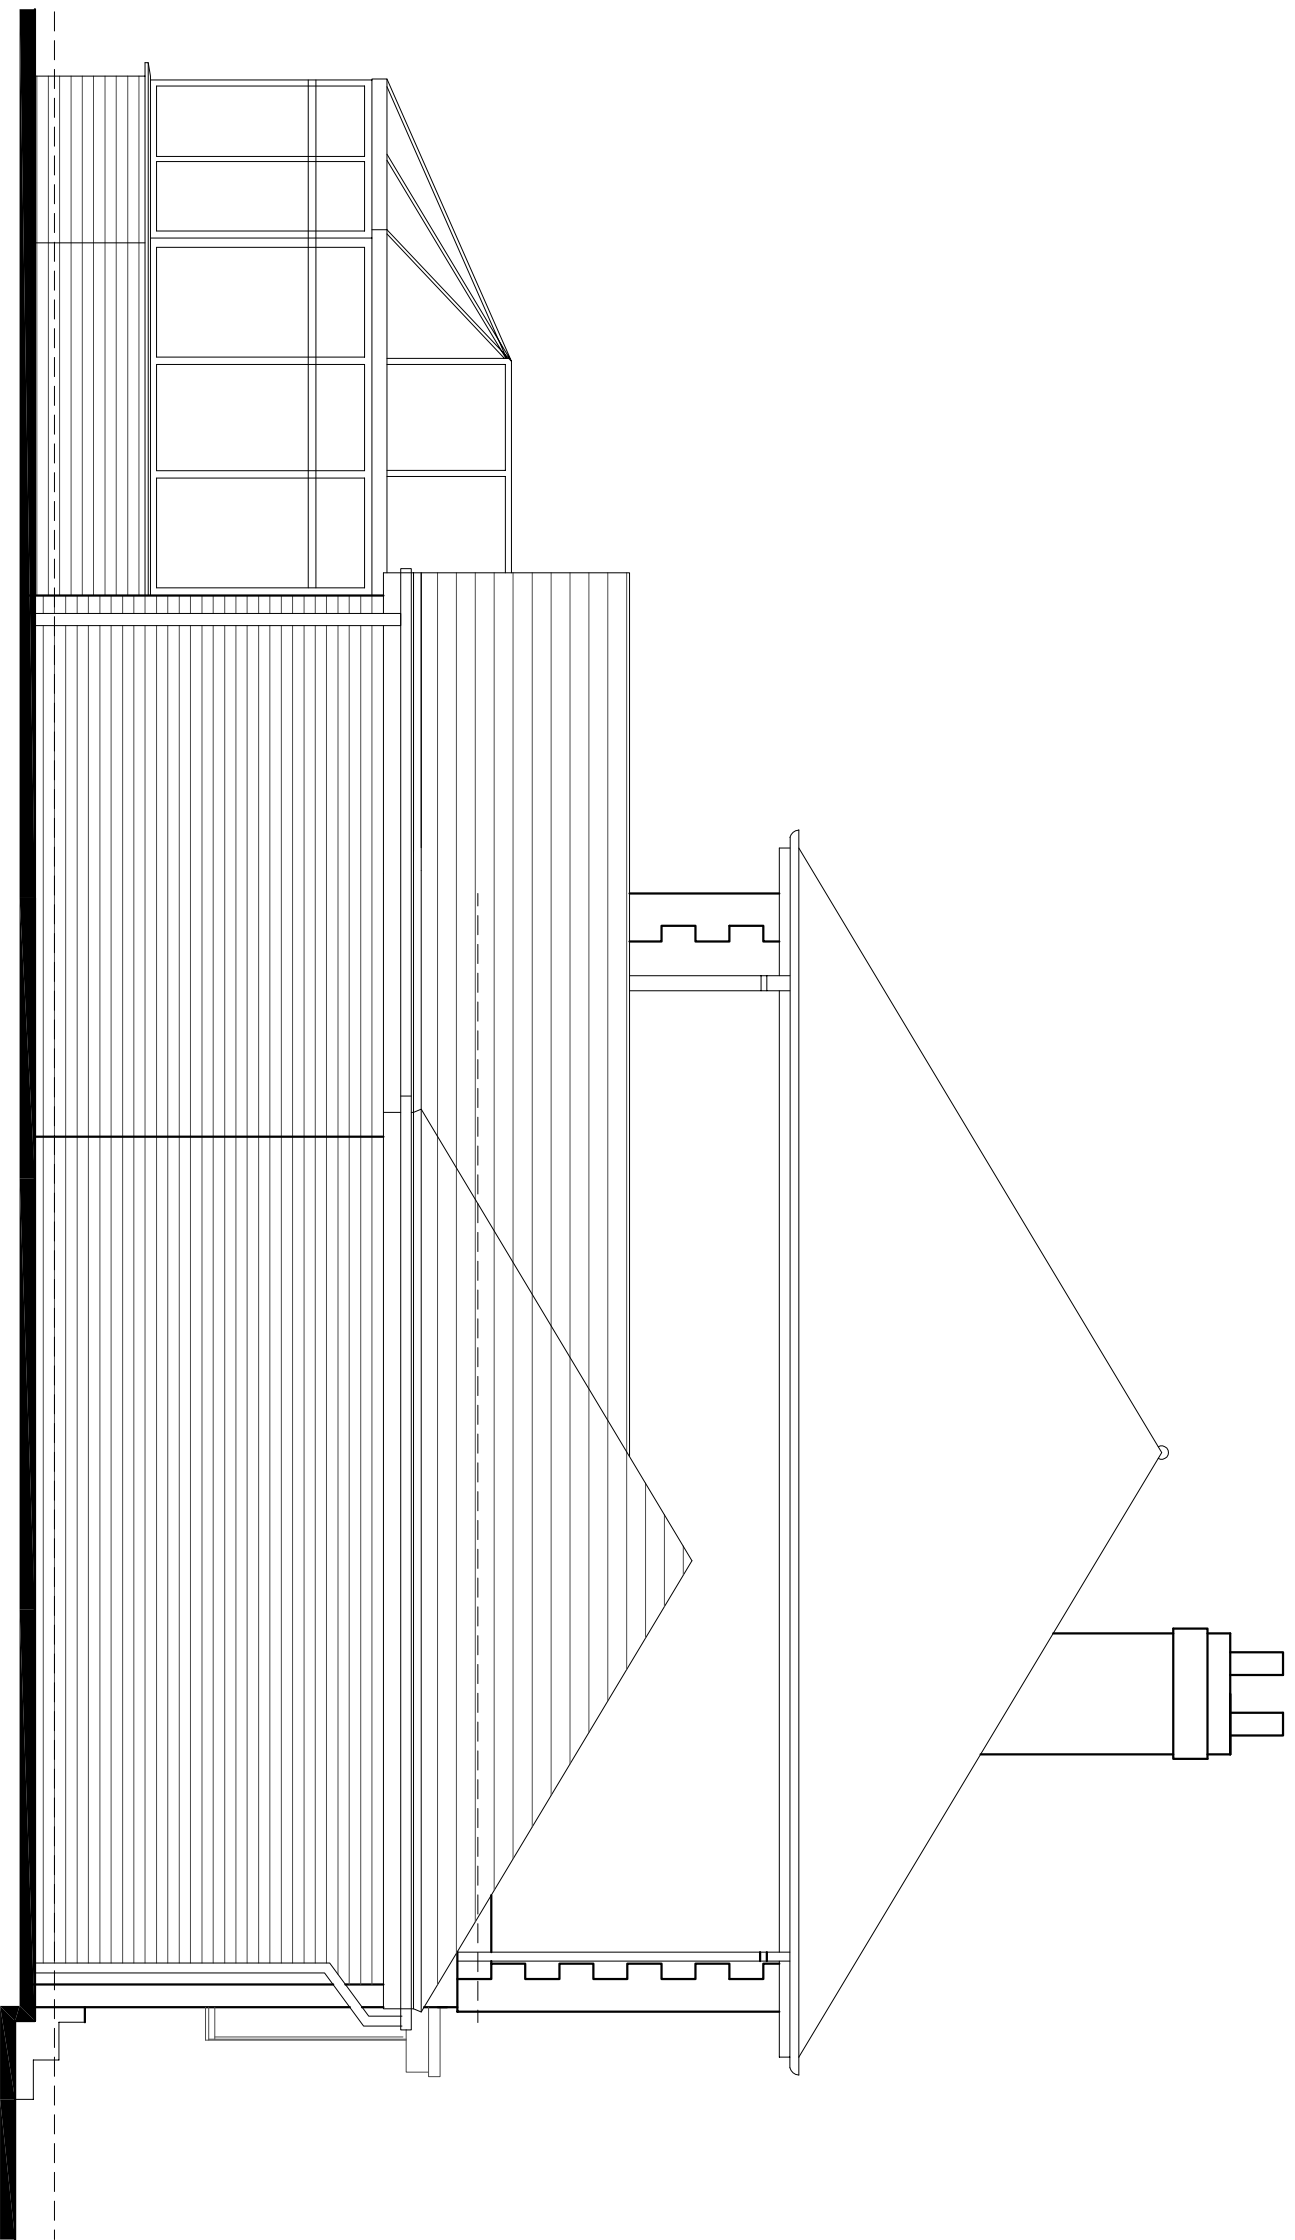


FRONT ELEVATION 1:50

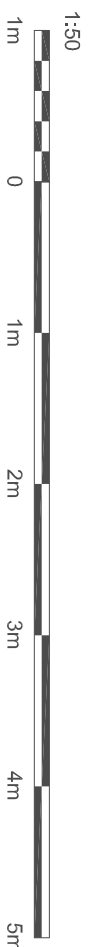



SIDE ELEVATION 1:50

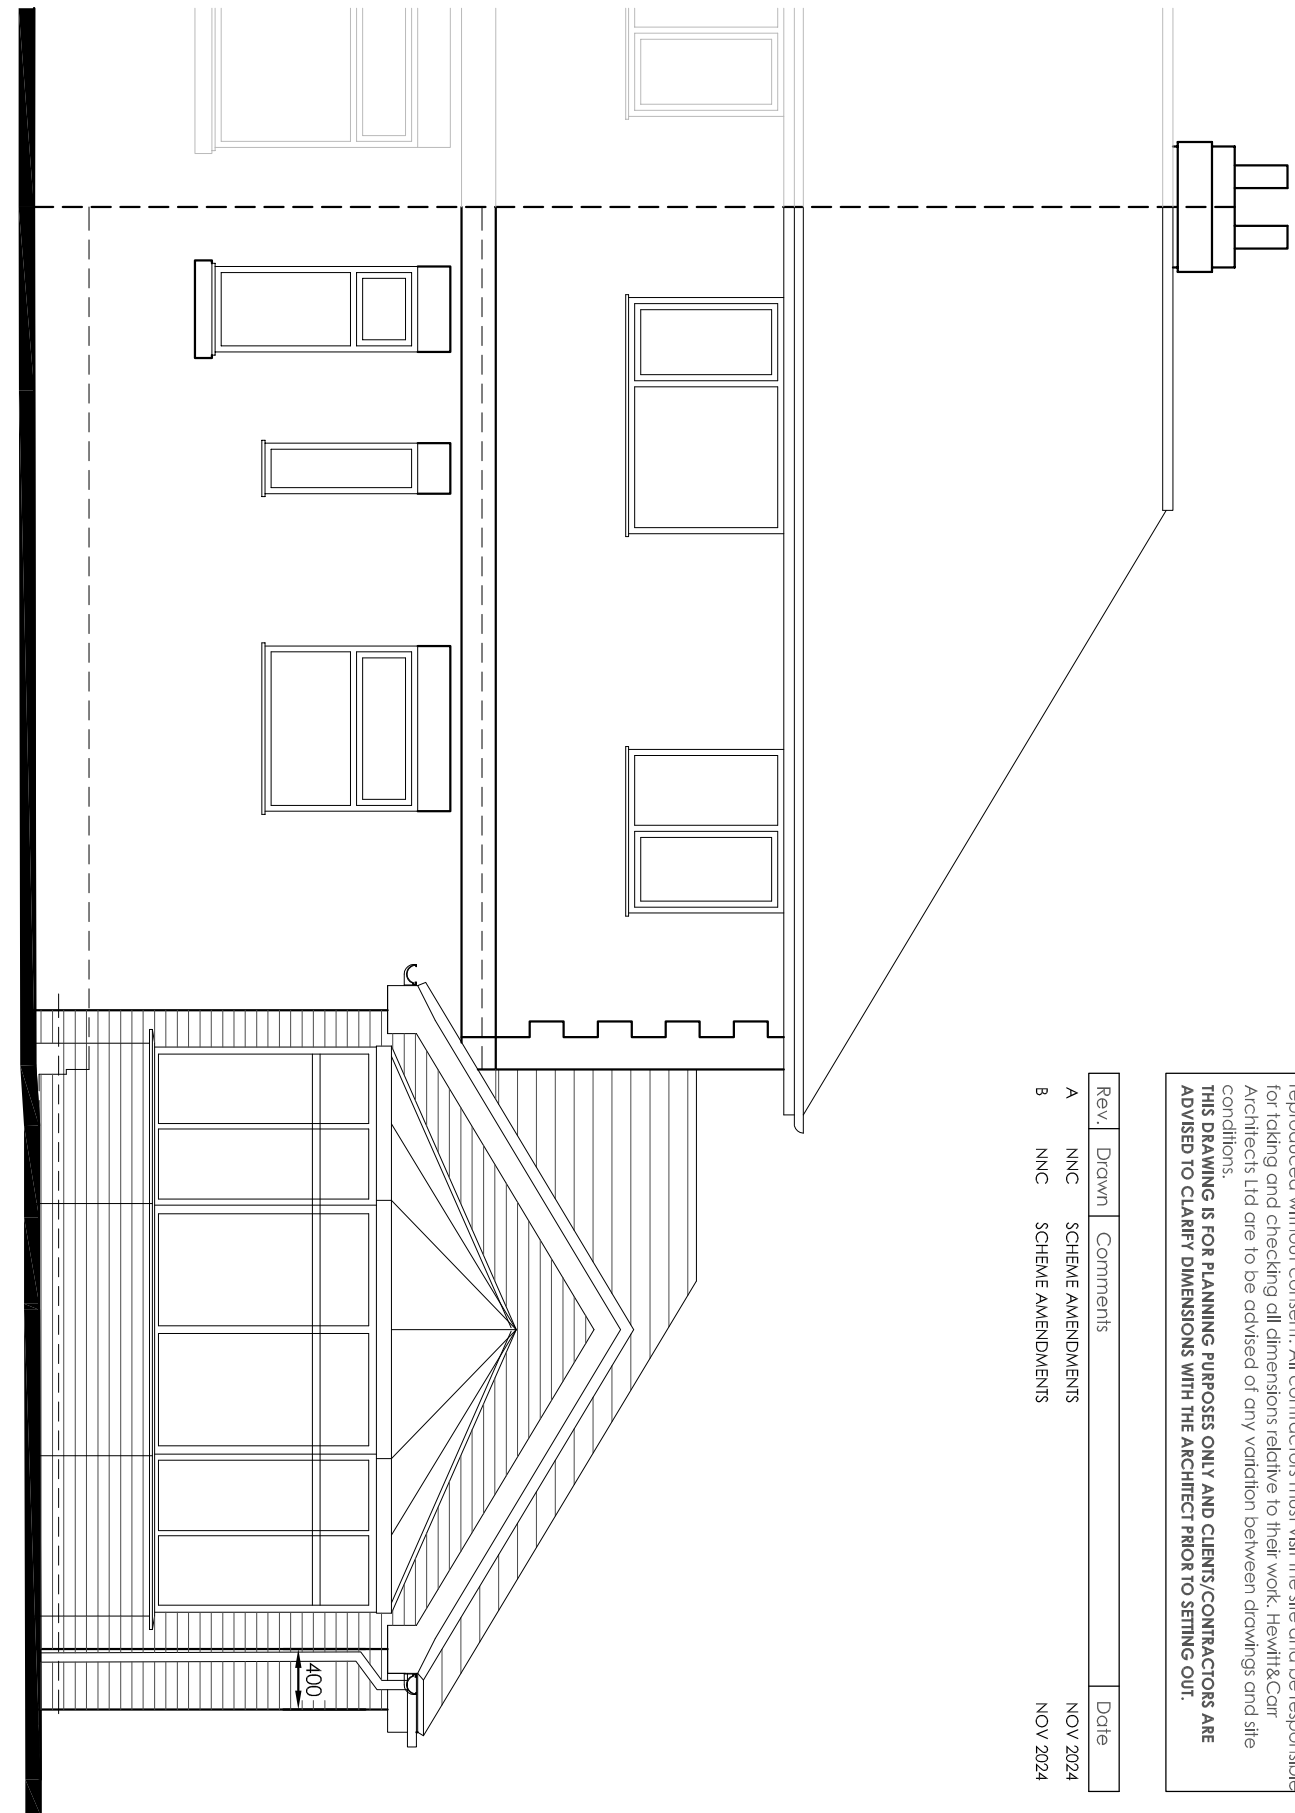


REAR ELEVATION 1:50

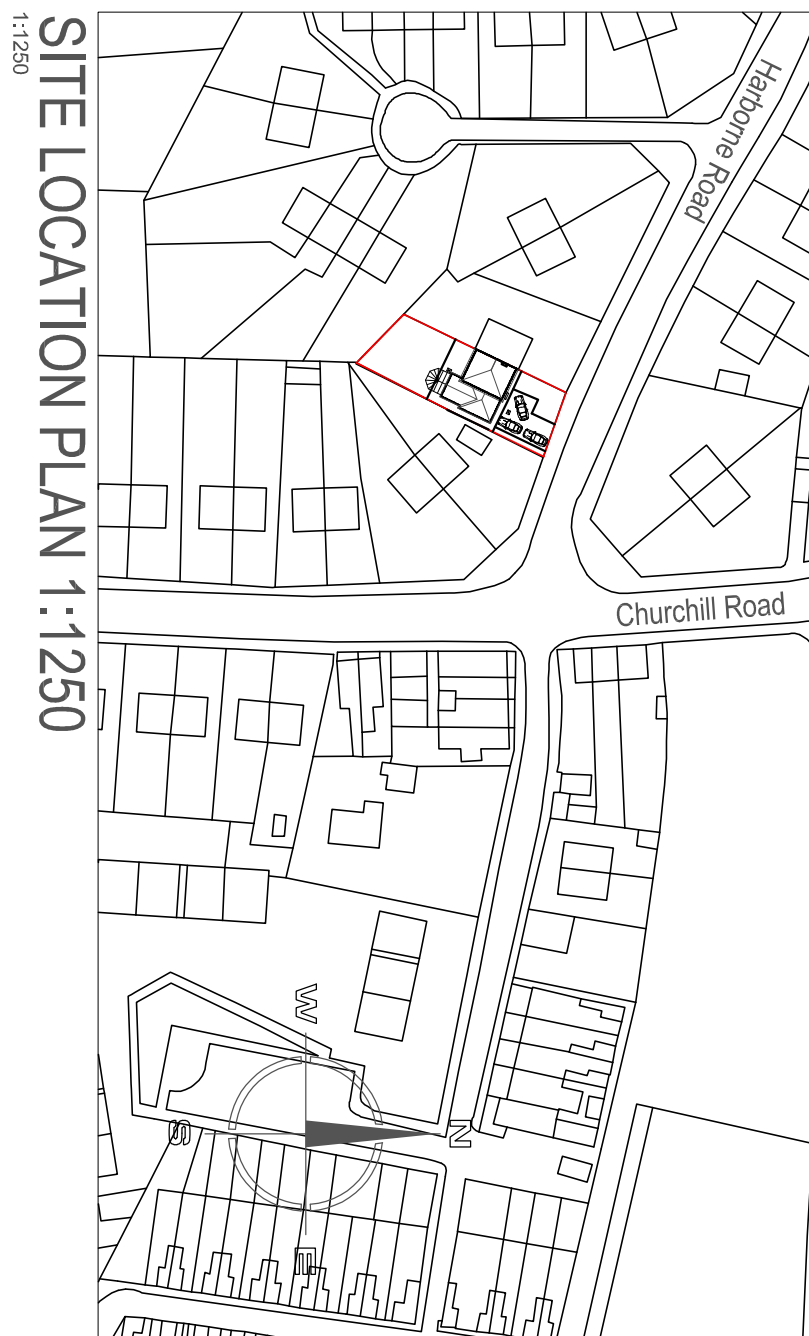


SITE LOCATION PLAN 1:1250

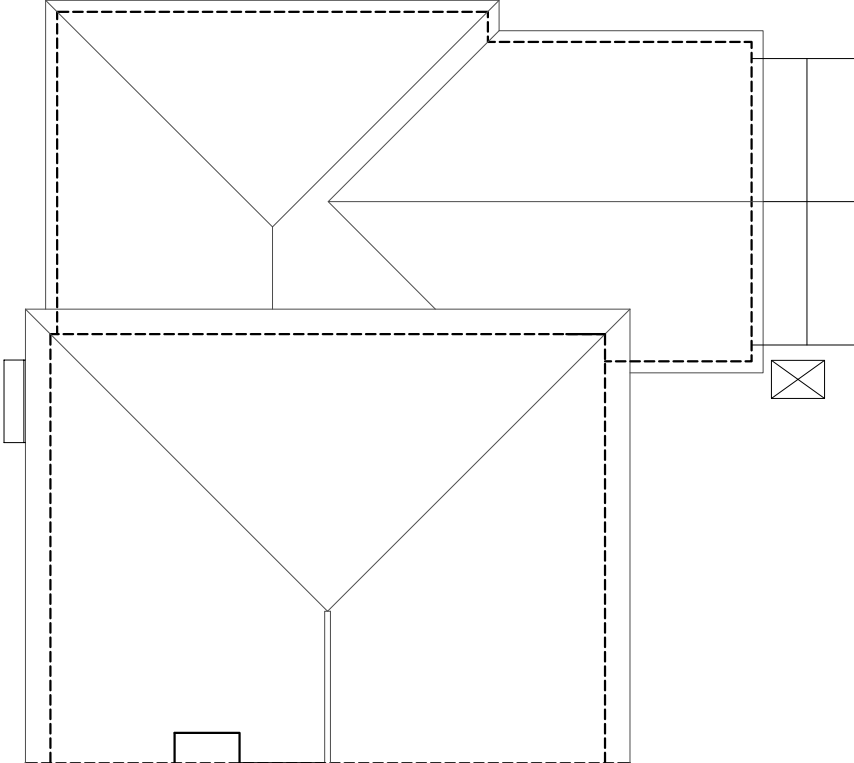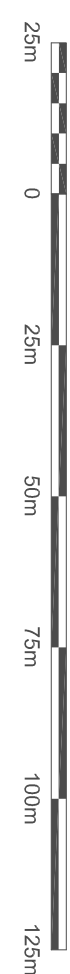


ROOF PLAN 1:100

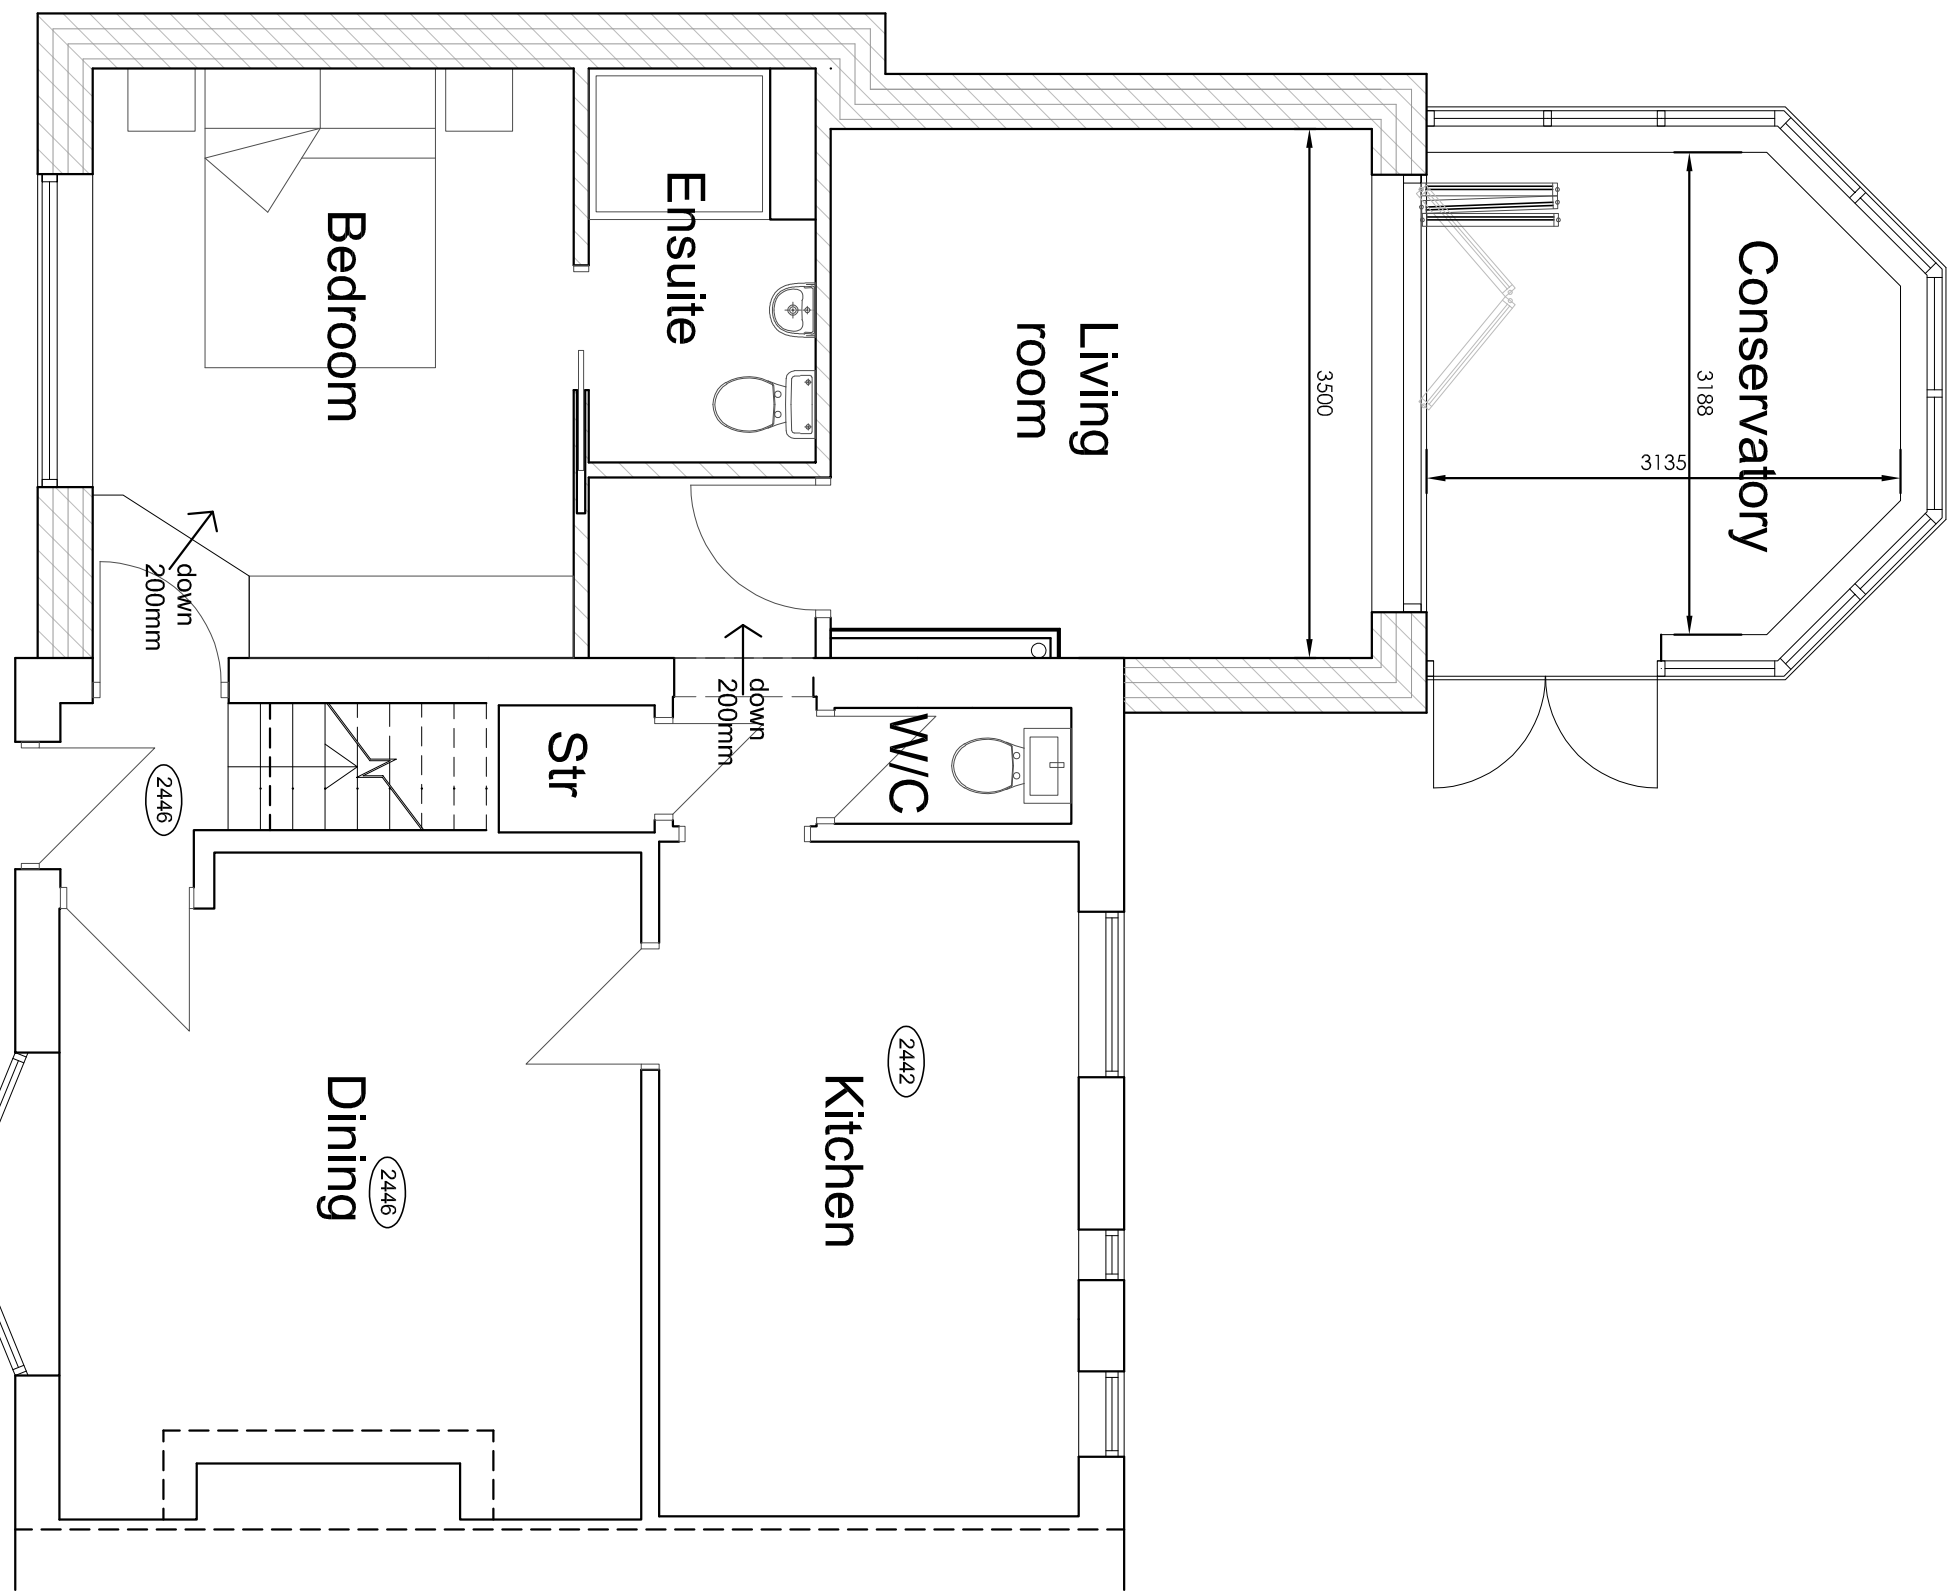


GROUND FLOOR PLAN 1:50

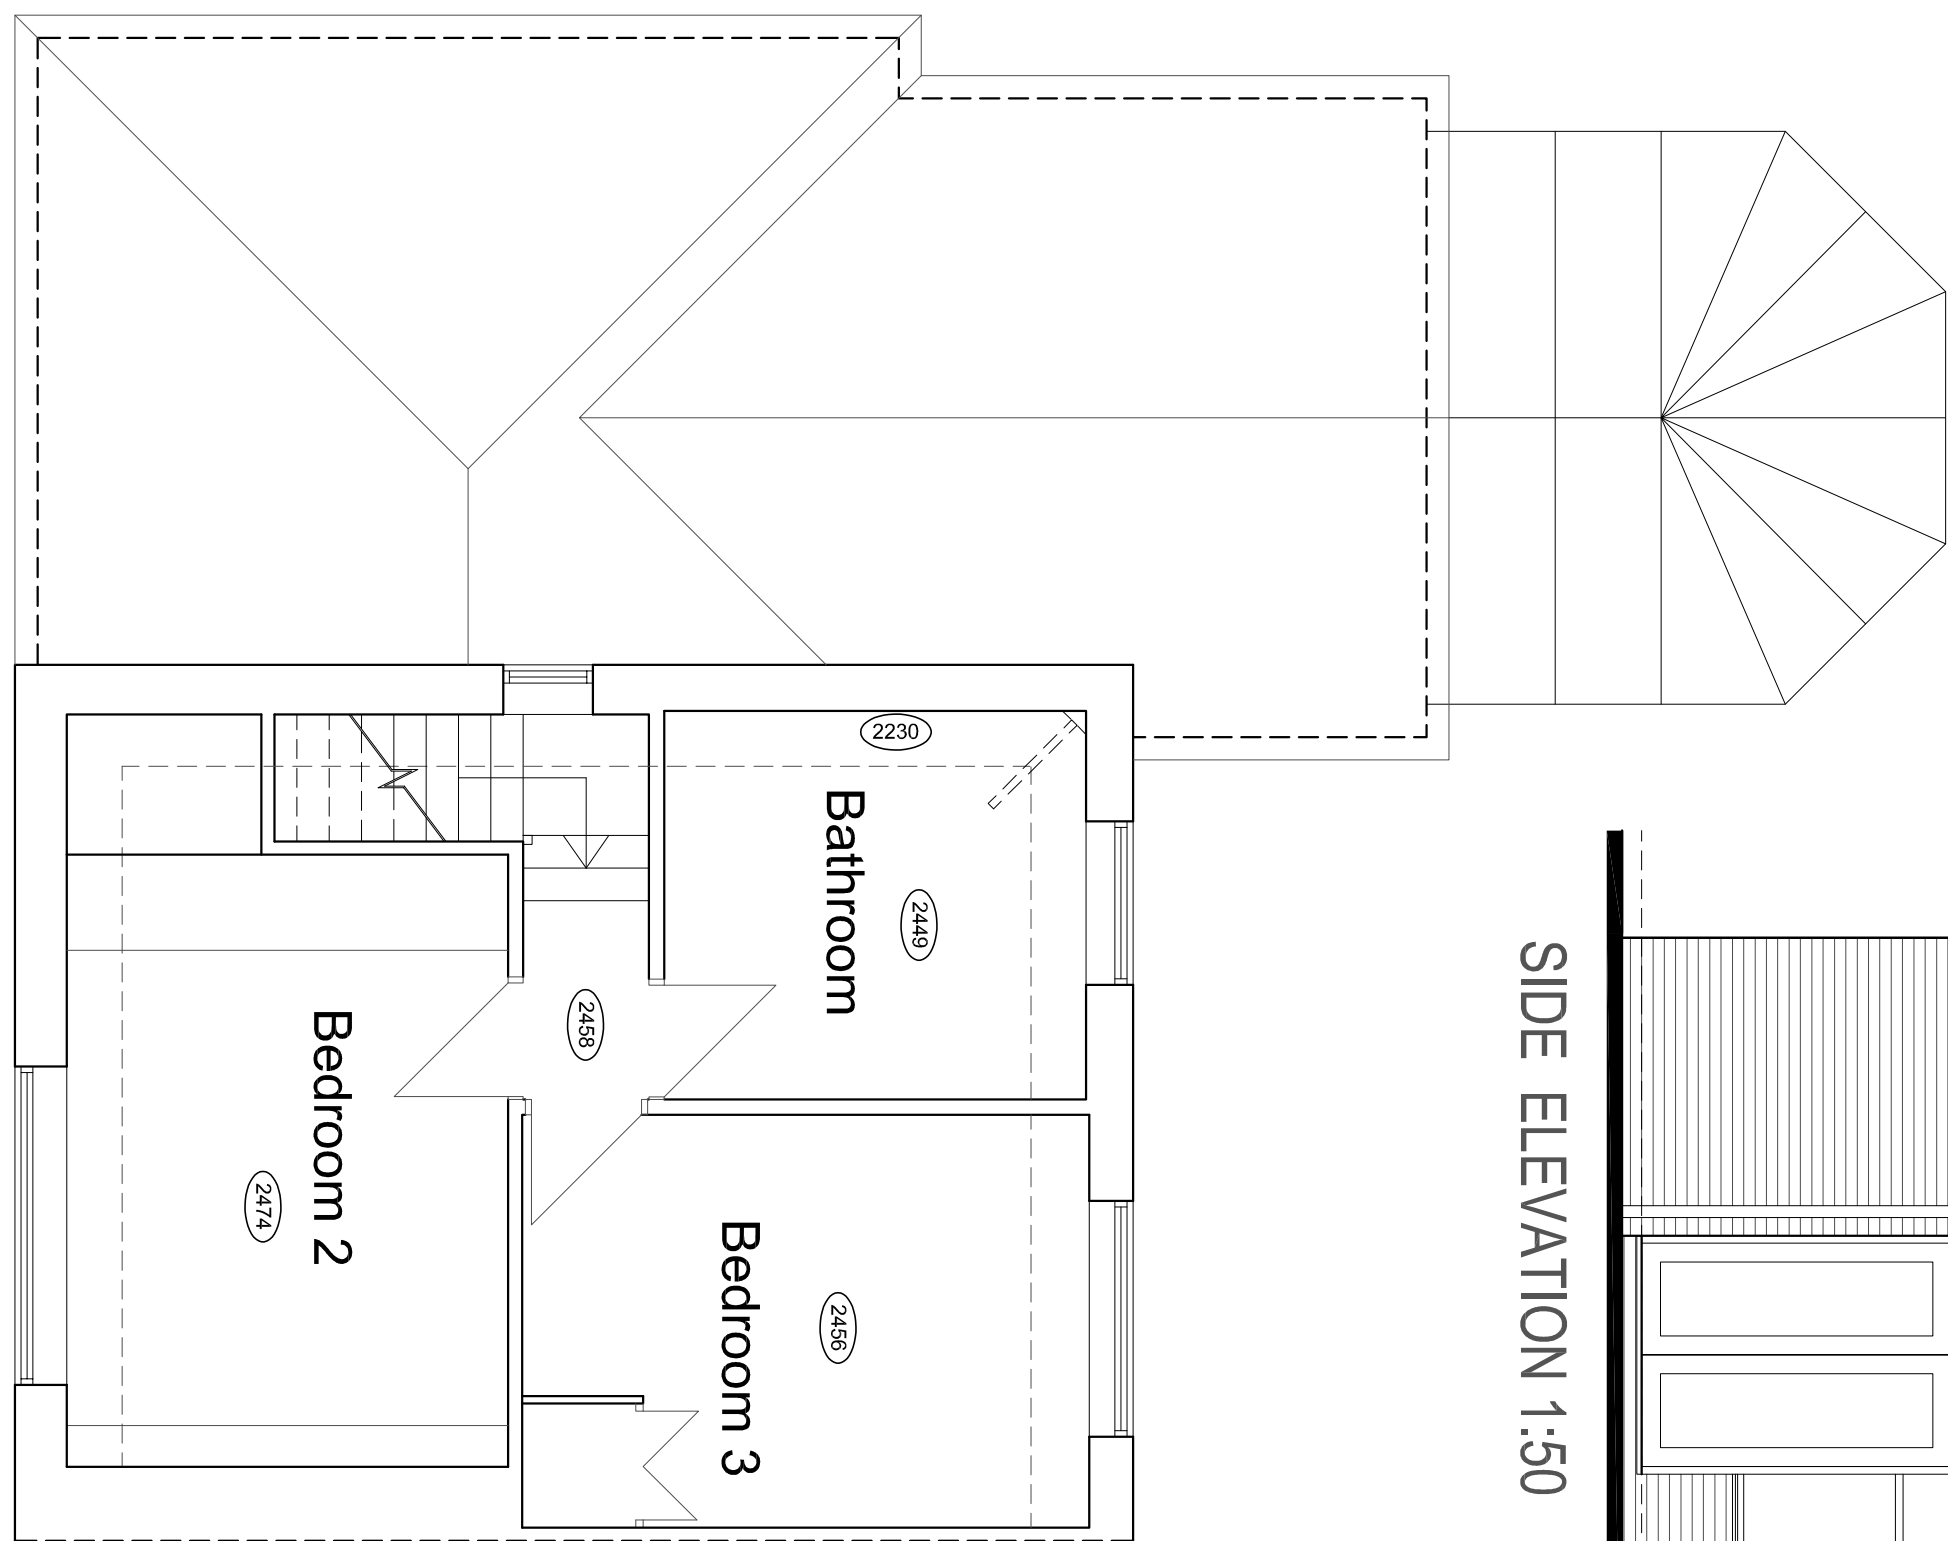

FIRST FLOOR PLAN 1:50

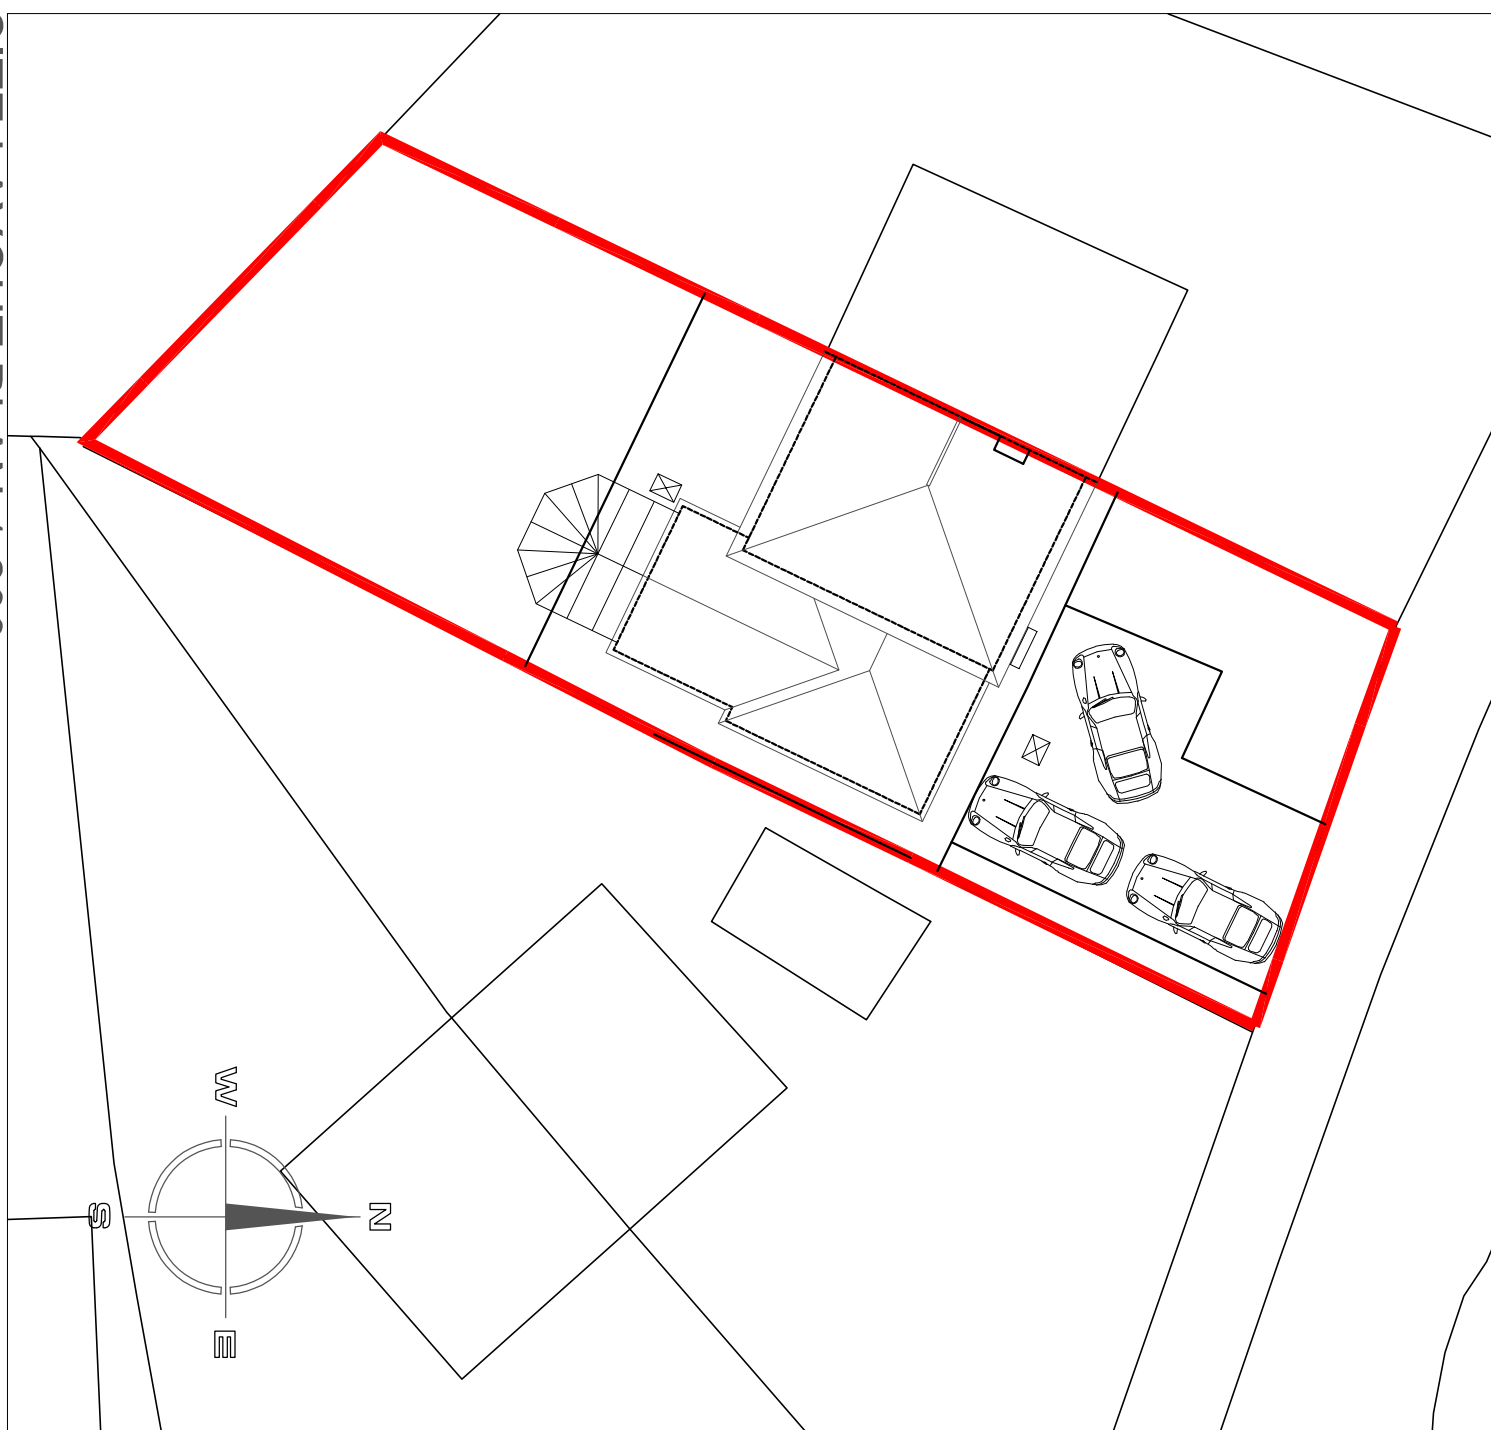

SITE LAYOUT PLAN 1:200

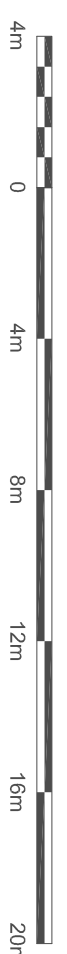

Hewitt&Carr Architects
A. Design House 1 17-19 Leek Road | Cheddle ST10 1JE
T. 01539 754889
E. enquiries@hccarchitects.co.uk
W. www.hccarchitects.co.uk

Client
MR & MRS MAJECHA

Project
PROPOSED SINGLE STOREY EXTENSION AT
12 HARBORNE ROAD CHEADLE ST10 1JY

Title
PLANS AS PROPOSED

Drawn
PLANNING
Date
SEP 2024
Scale
8/A1 AS NOTED

Project No.
01415-AL(0)02

Rev
B