


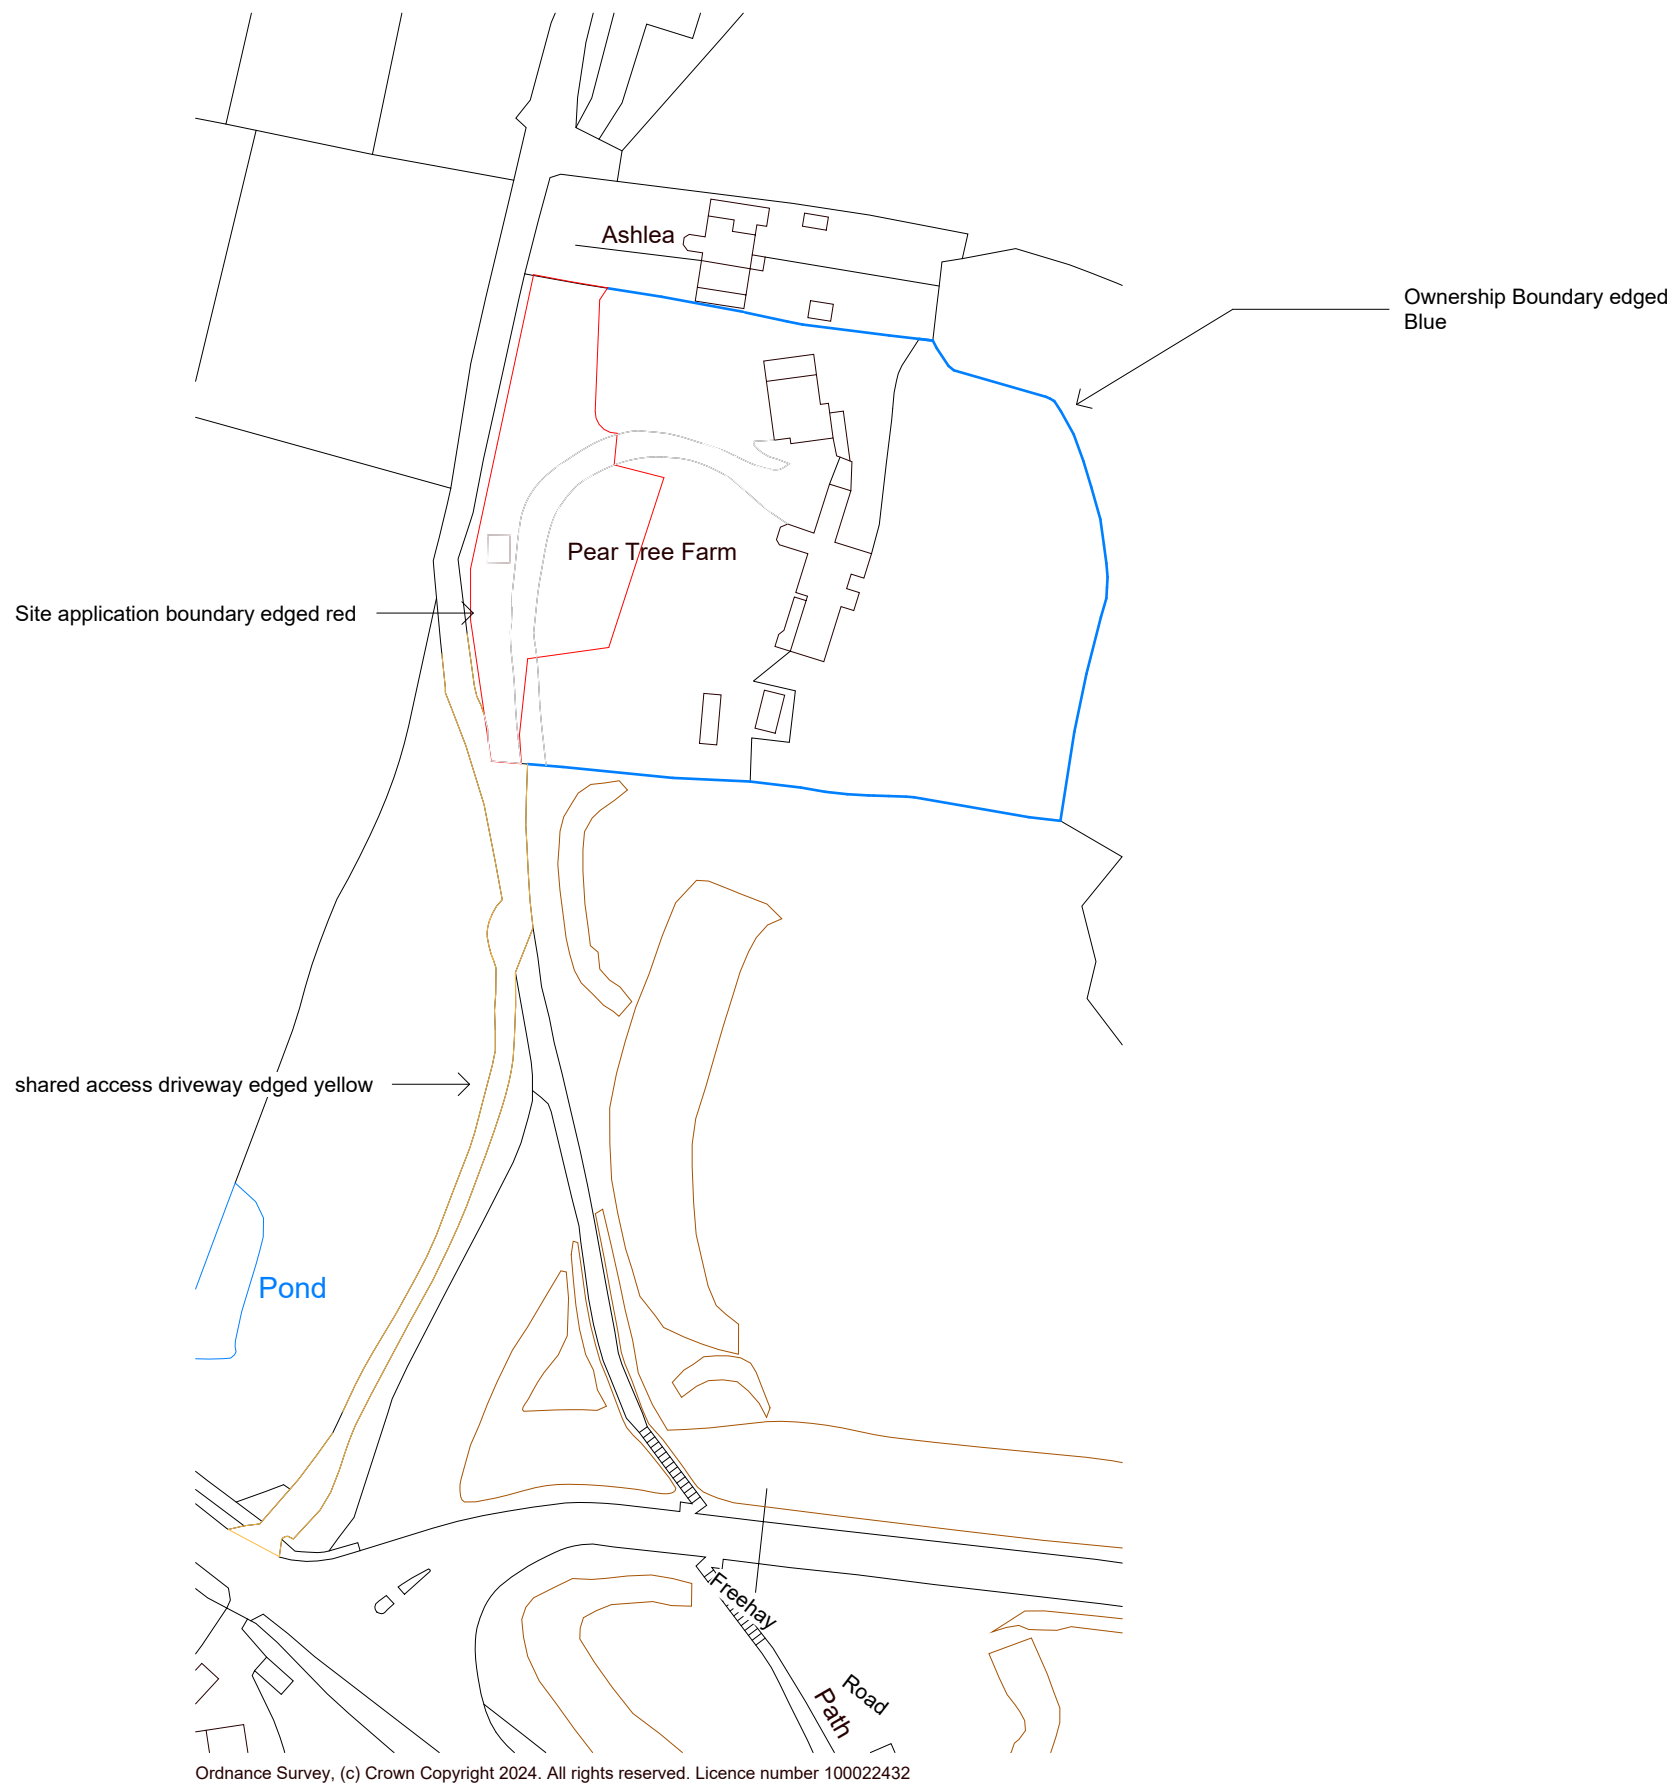

Location Plan

1 : 1250

All heights, sizes and dimensions should be checked on site by the contractor before any work is put in hand.

Figured dimensions should be taken in preference to scaling and any errors or omissions reported to the architect at once.

This drawing has been prepared in accordance with the CDM (Construction Design and Management) and all foreseeable design risks to those involved or affected by construction have been avoided wherever possible.

Rev	Date	By	Detail
-----	------	----	--------

Drawing status

S0 - Preliminary

Client

Mr. C. Johnson

Project/Location

Pear Tree Farm,
Freehay
Staffordshire,
ST10 1TR.

Drawing title

Location Plan

Date	Drawn	Checked	Job No.
04/11/2024	RM	JS	3303

Scale(s)

1 : 1250 @A3

Drawing number	Revision
CJPT-SA-XX-XX-DR-A-0101	



12 High Street, Tean,
Stoke-on-Trent
ST10 4DZ

T: +44 (0)1538 722097
E: mail@smytheman.co.uk
W: www.smytheman.co.uk

