




All heights, sizes and dimensions should be checked on site by the contractor before any work is put in hand.

Figured dimensions should be taken in preference to scaling and any errors or omissions reported to the architect at once.

This drawing has been prepared in accordance with the CDM (Construction Design and Management) and all foreseeable design risks to those involved or affected by construction have been avoided wherever possible.

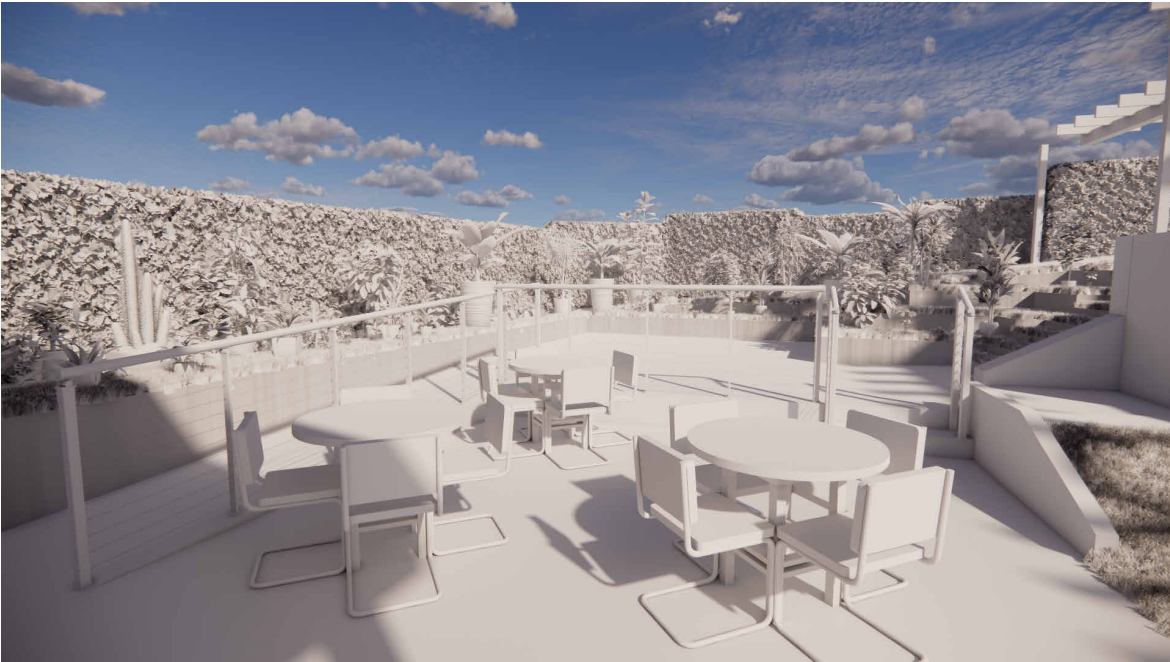


View C
1 : 1

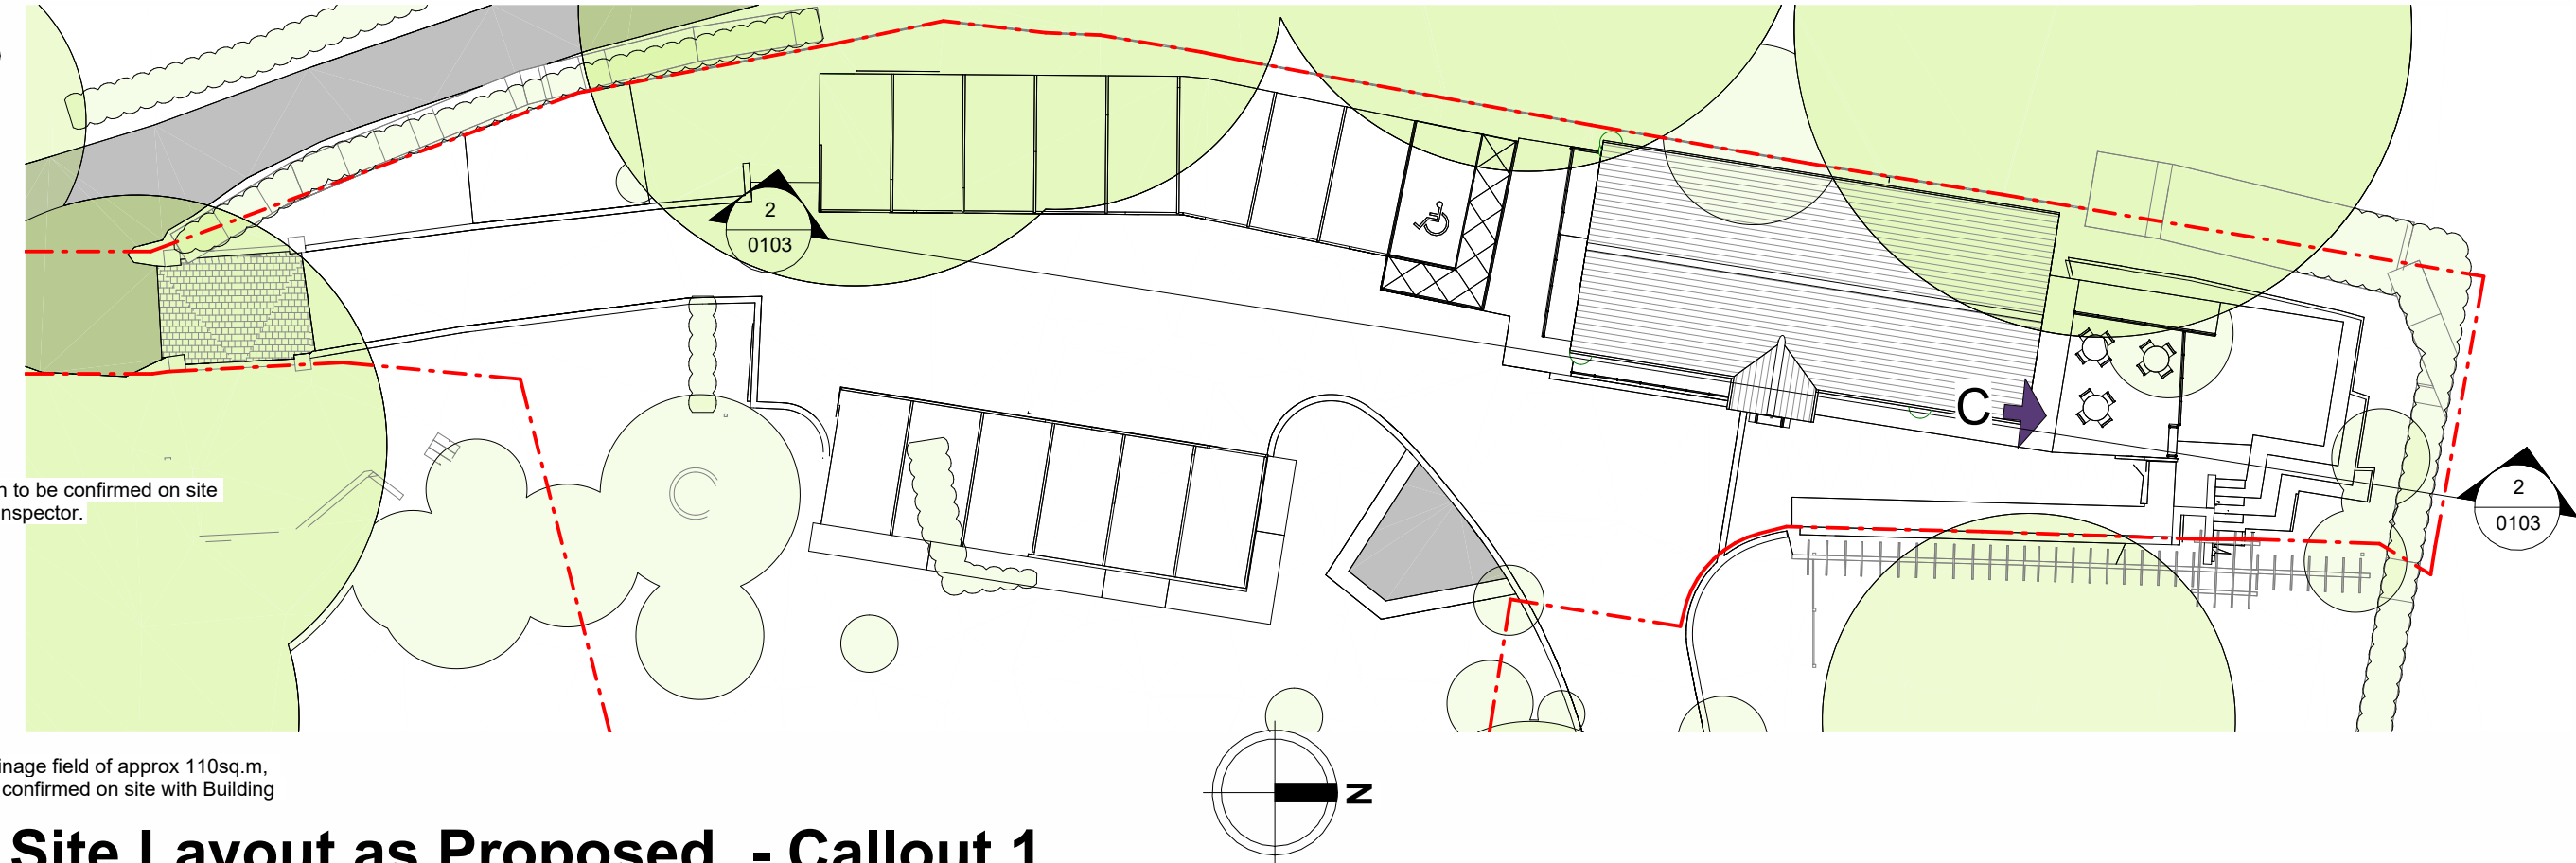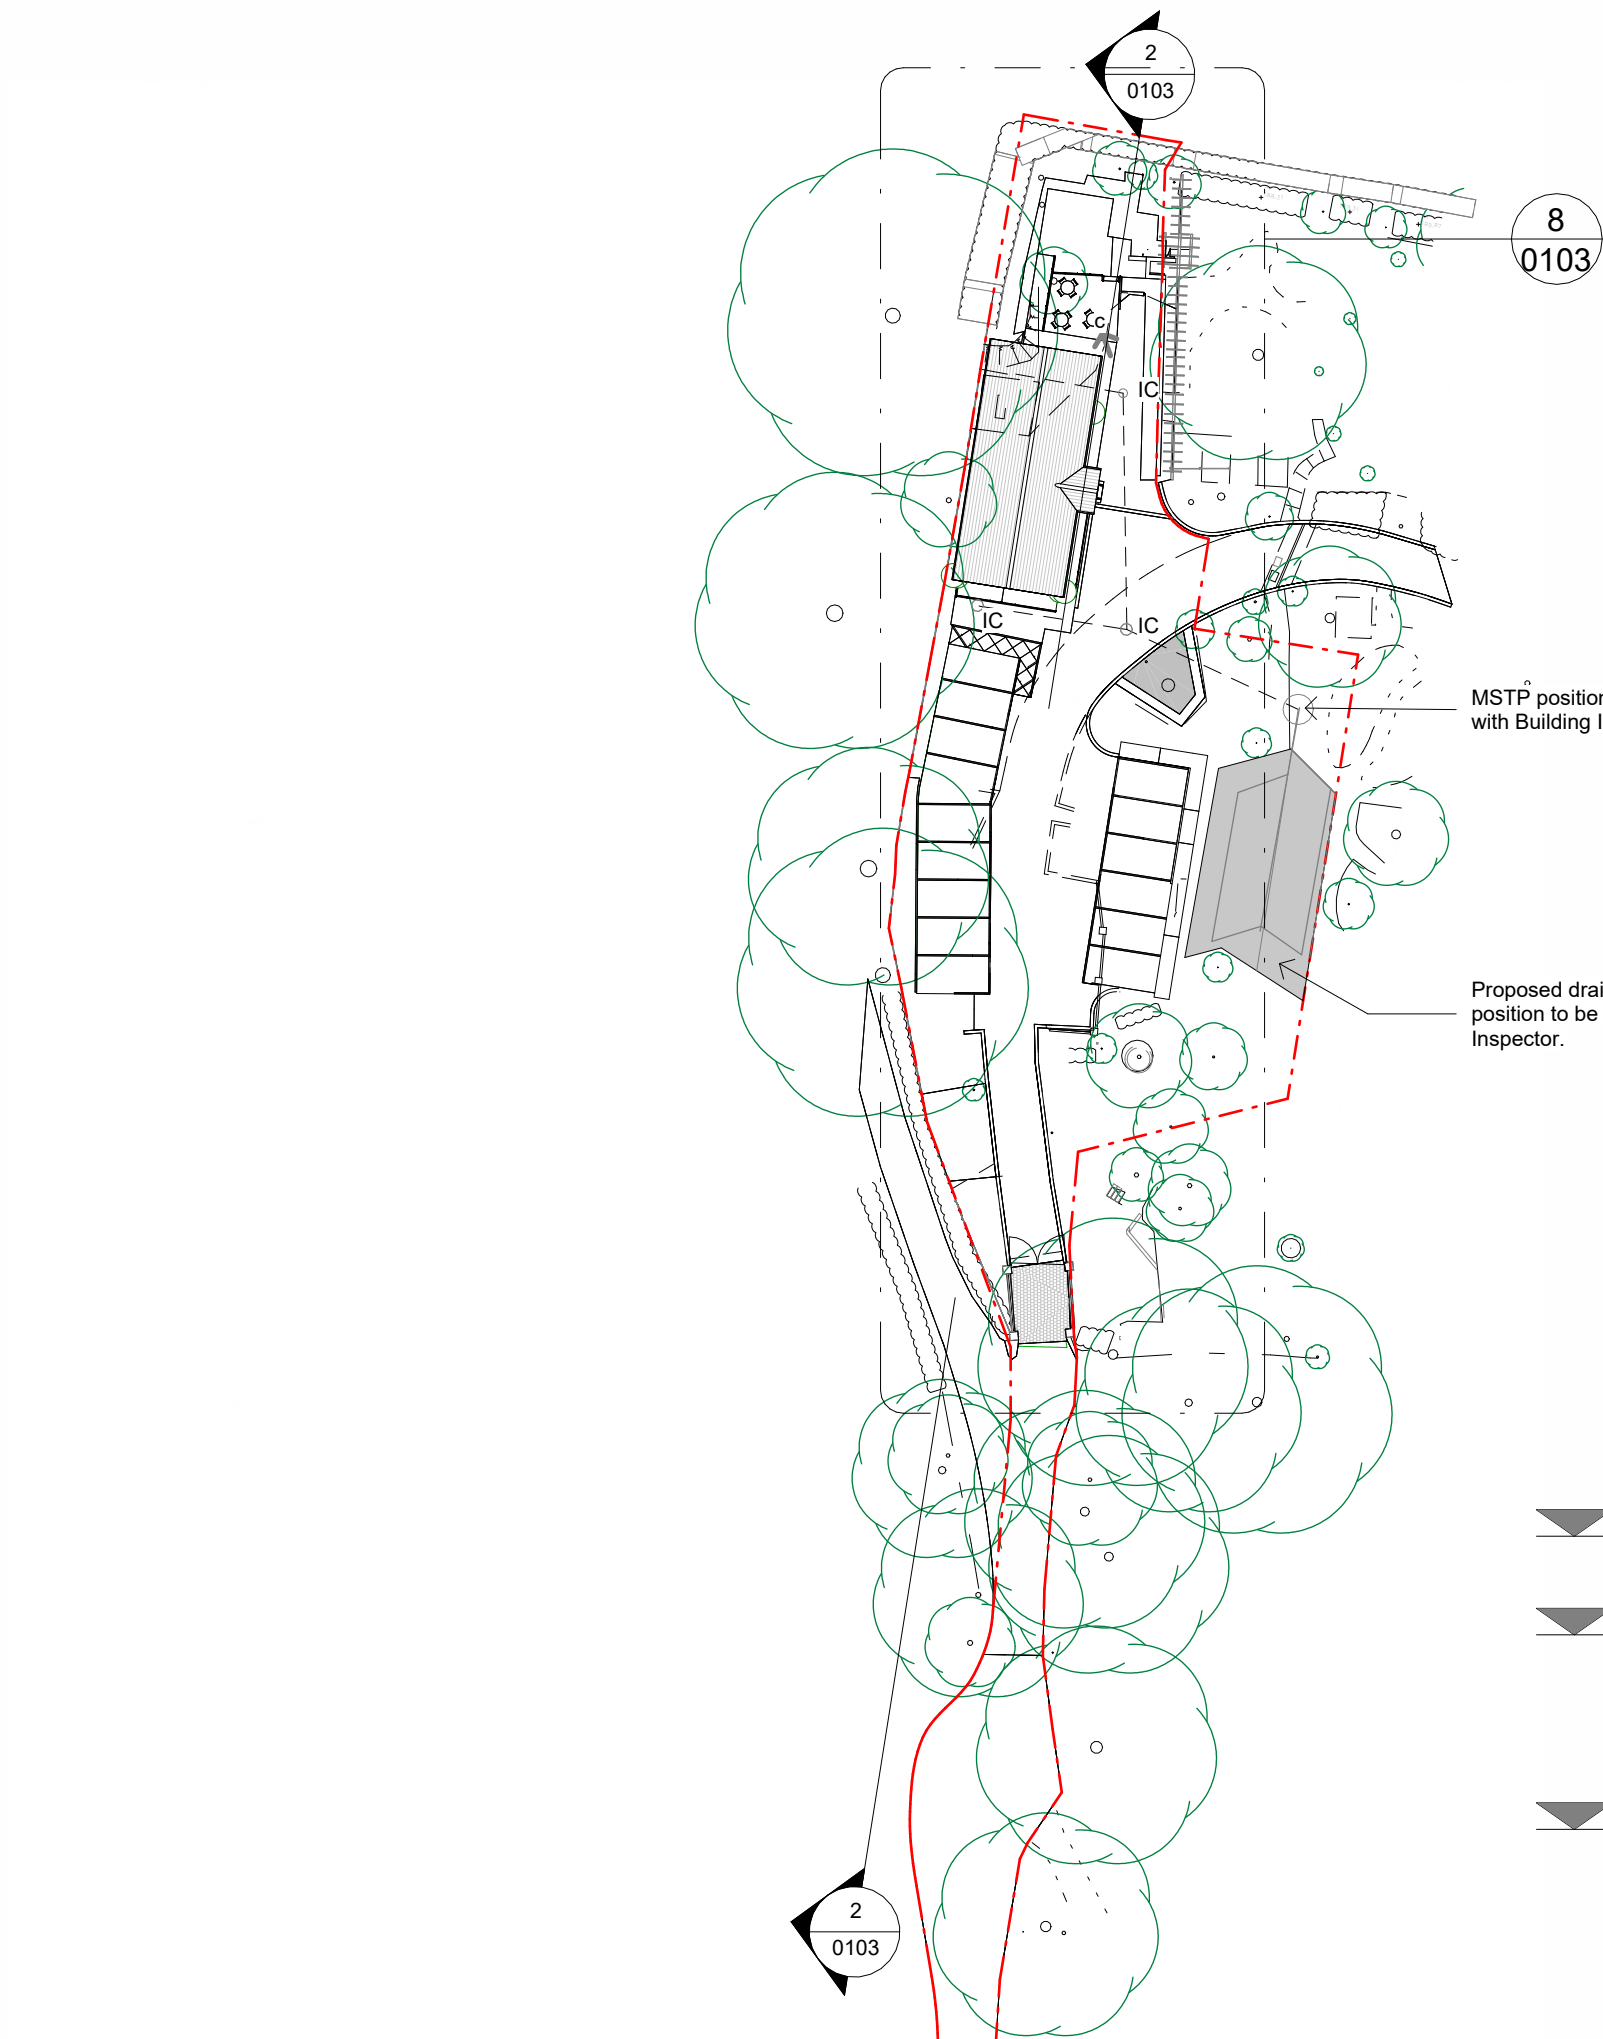

Site Layout as Proposed. - Callout 1
1 : 250


Proposed Ridge Level
187437
Proposed Eaves Level
186133
Proposed FFL
183560

Site Section C-C as Proposed
1 : 100

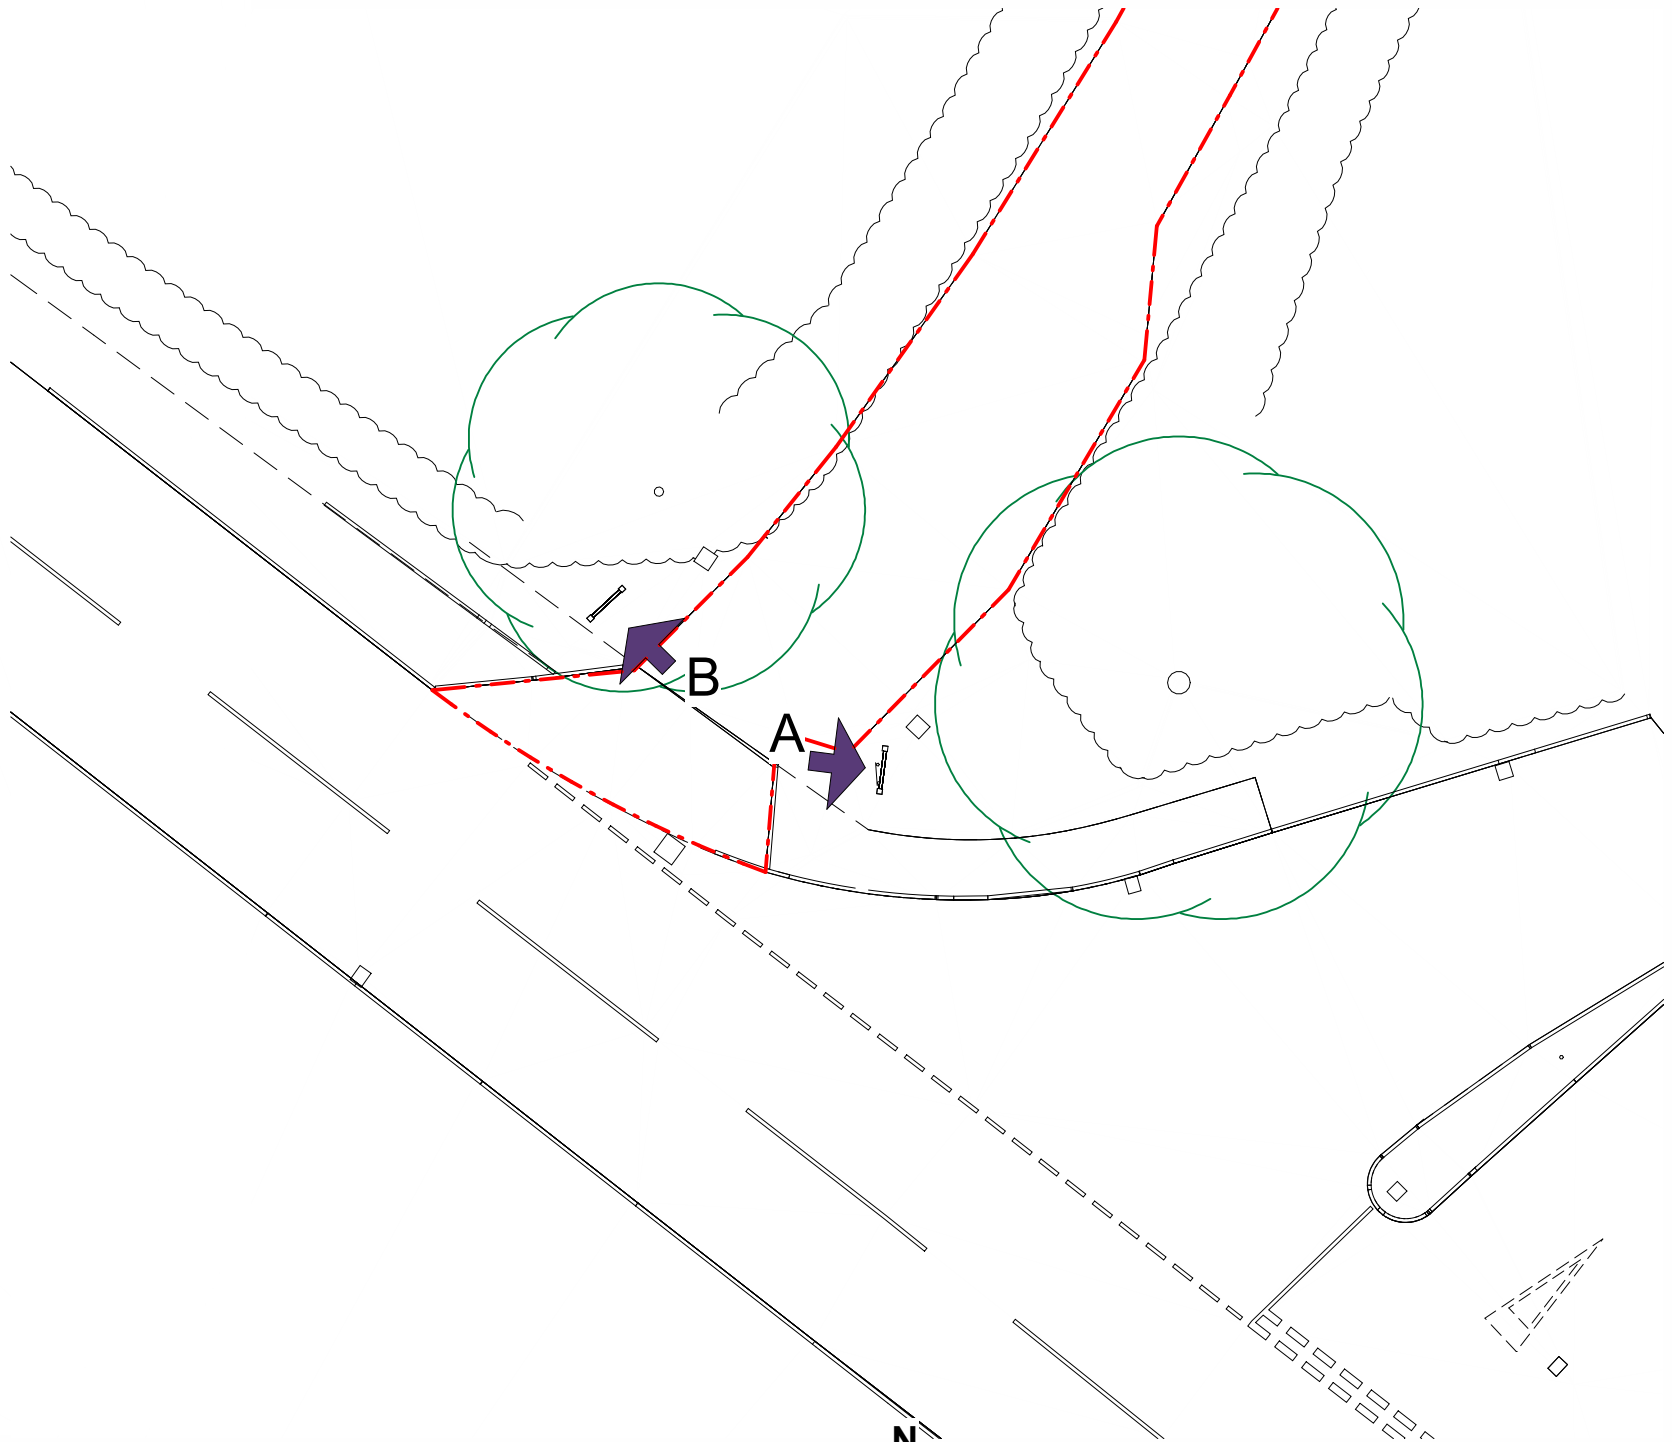


Entrance
1 : 200

Site Layout as Proposed.
1 : 500

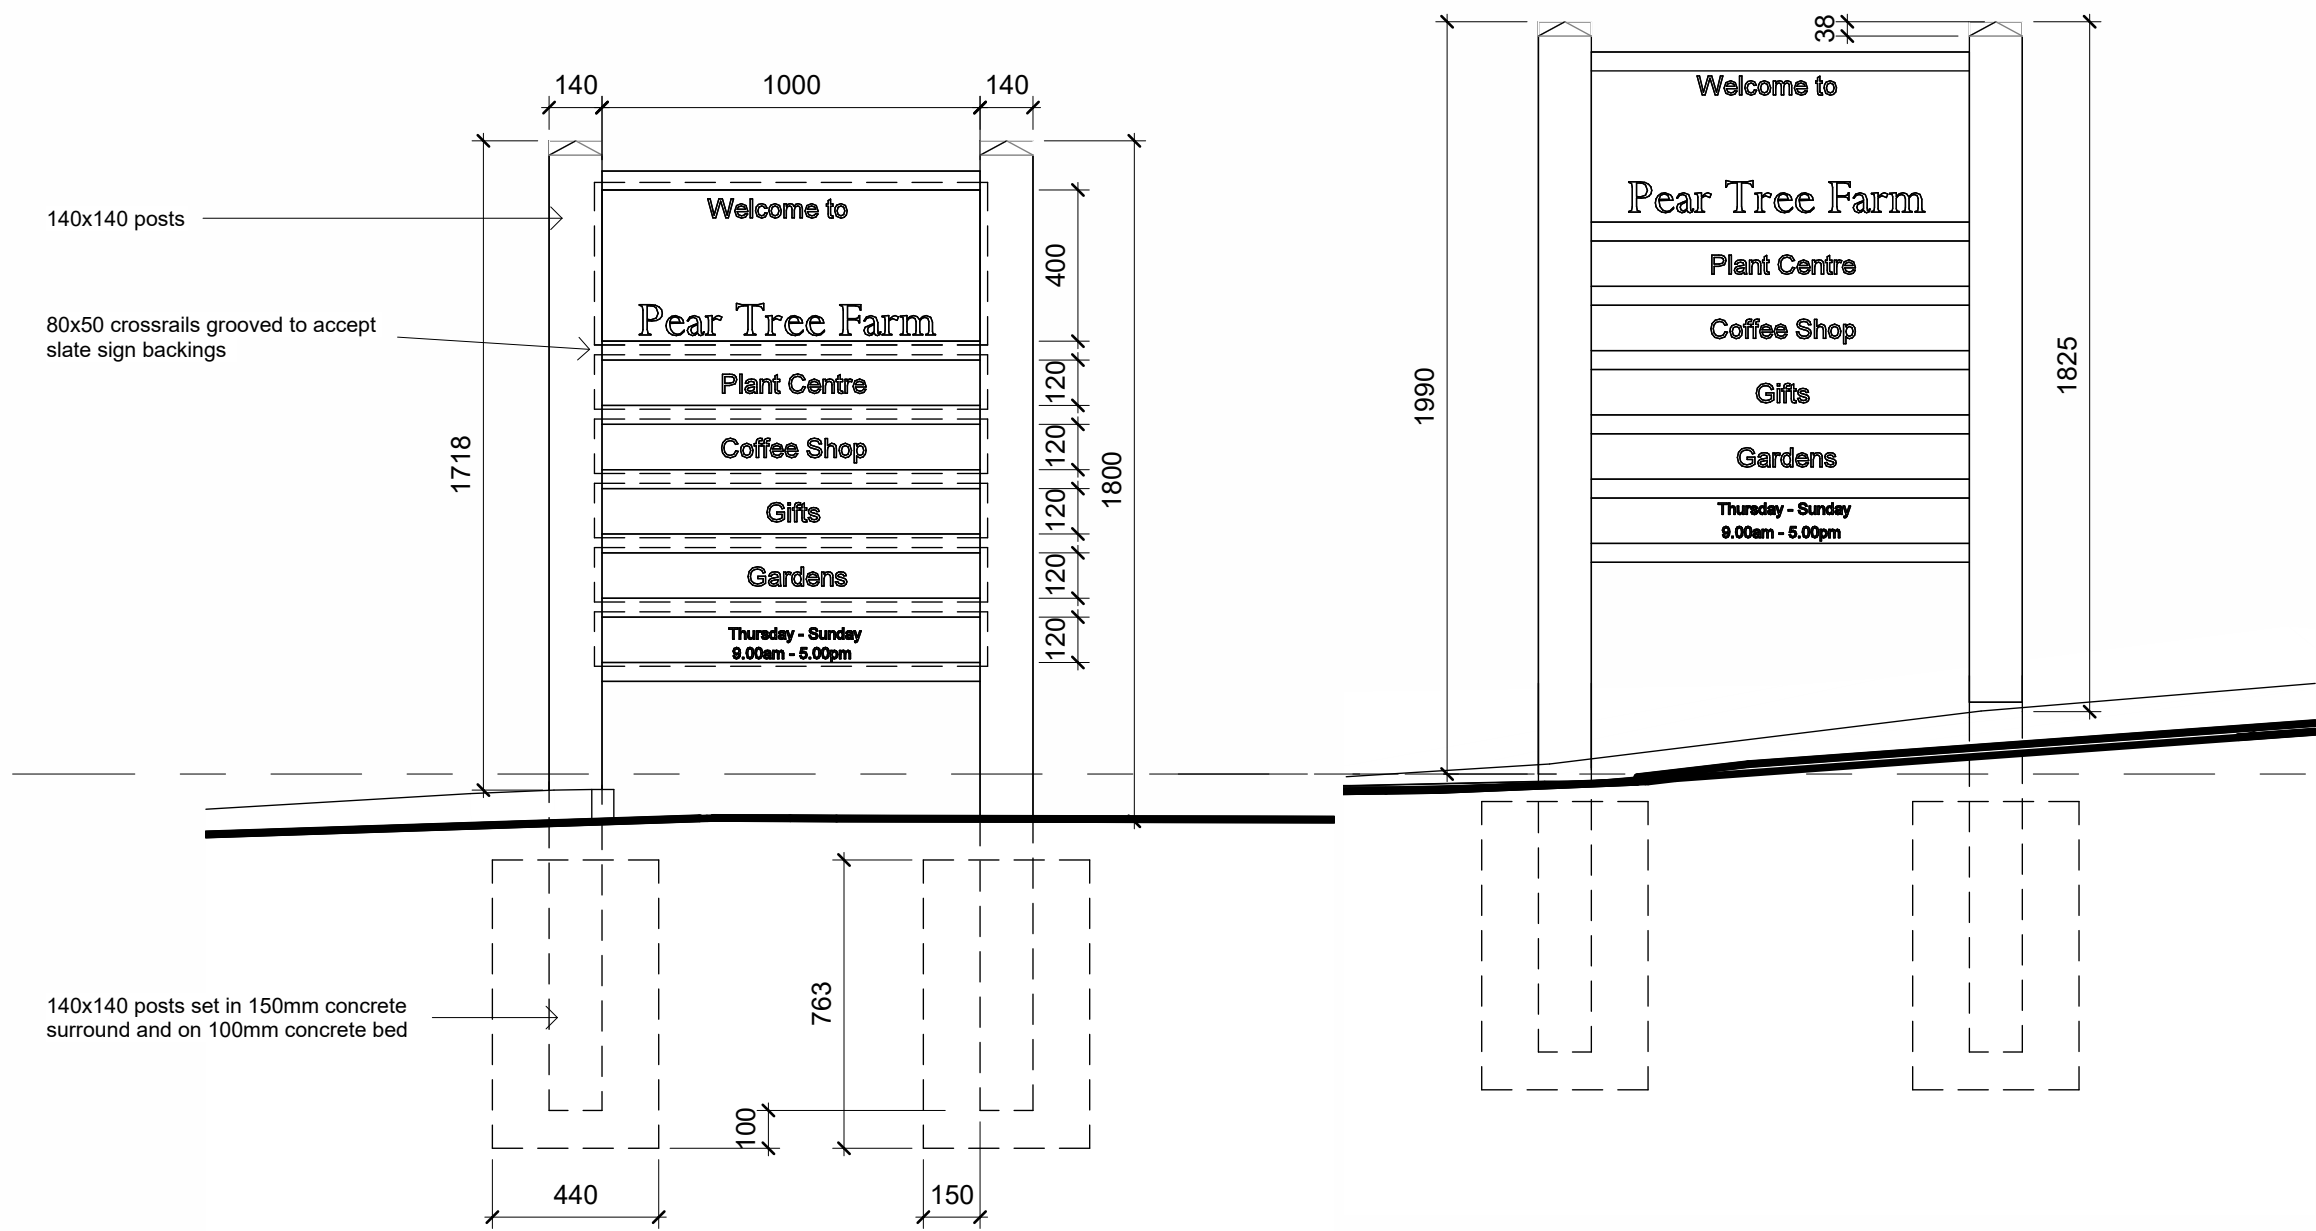

Elevation A
1 : 20

Elevation B
1 : 20

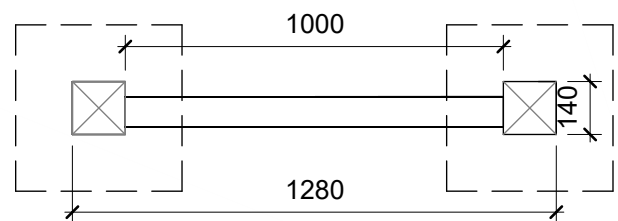

Plan View of Sign
1 : 20

Rev	Date	By	Detail
-----	------	----	--------

Drawing status			
----------------	--	--	--

S0 - Preliminary			
------------------	--	--	--

Client			
--------	--	--	--

Mr. C. Johnson			
----------------	--	--	--

Project/Location			
------------------	--	--	--

Pear Tree Farm, Freehay Staffordshire, ST10 1TR.			
---	--	--	--

Drawing title			
---------------	--	--	--

Site Layout as Proposed			
-------------------------	--	--	--

Date	Drawn	Checked	Job No.
06/11/2024	JS	-	3303

Scale(s)			
----------	--	--	--

As indicated @A1			
------------------	--	--	--

Drawing number		Revision	
----------------	--	----------	--

CJPT-SA-XX-XX-DR-A-0103			
-------------------------	--	--	--

SA **SMYTHEMAN**
ARCHITECTURAL

12 High Street, Tean,
Stoke-on-Trent
ST10 4DZ
T: +44 (0)1538 722097
E: mail@smytheman.co.uk
W: www.smytheman.co.uk

