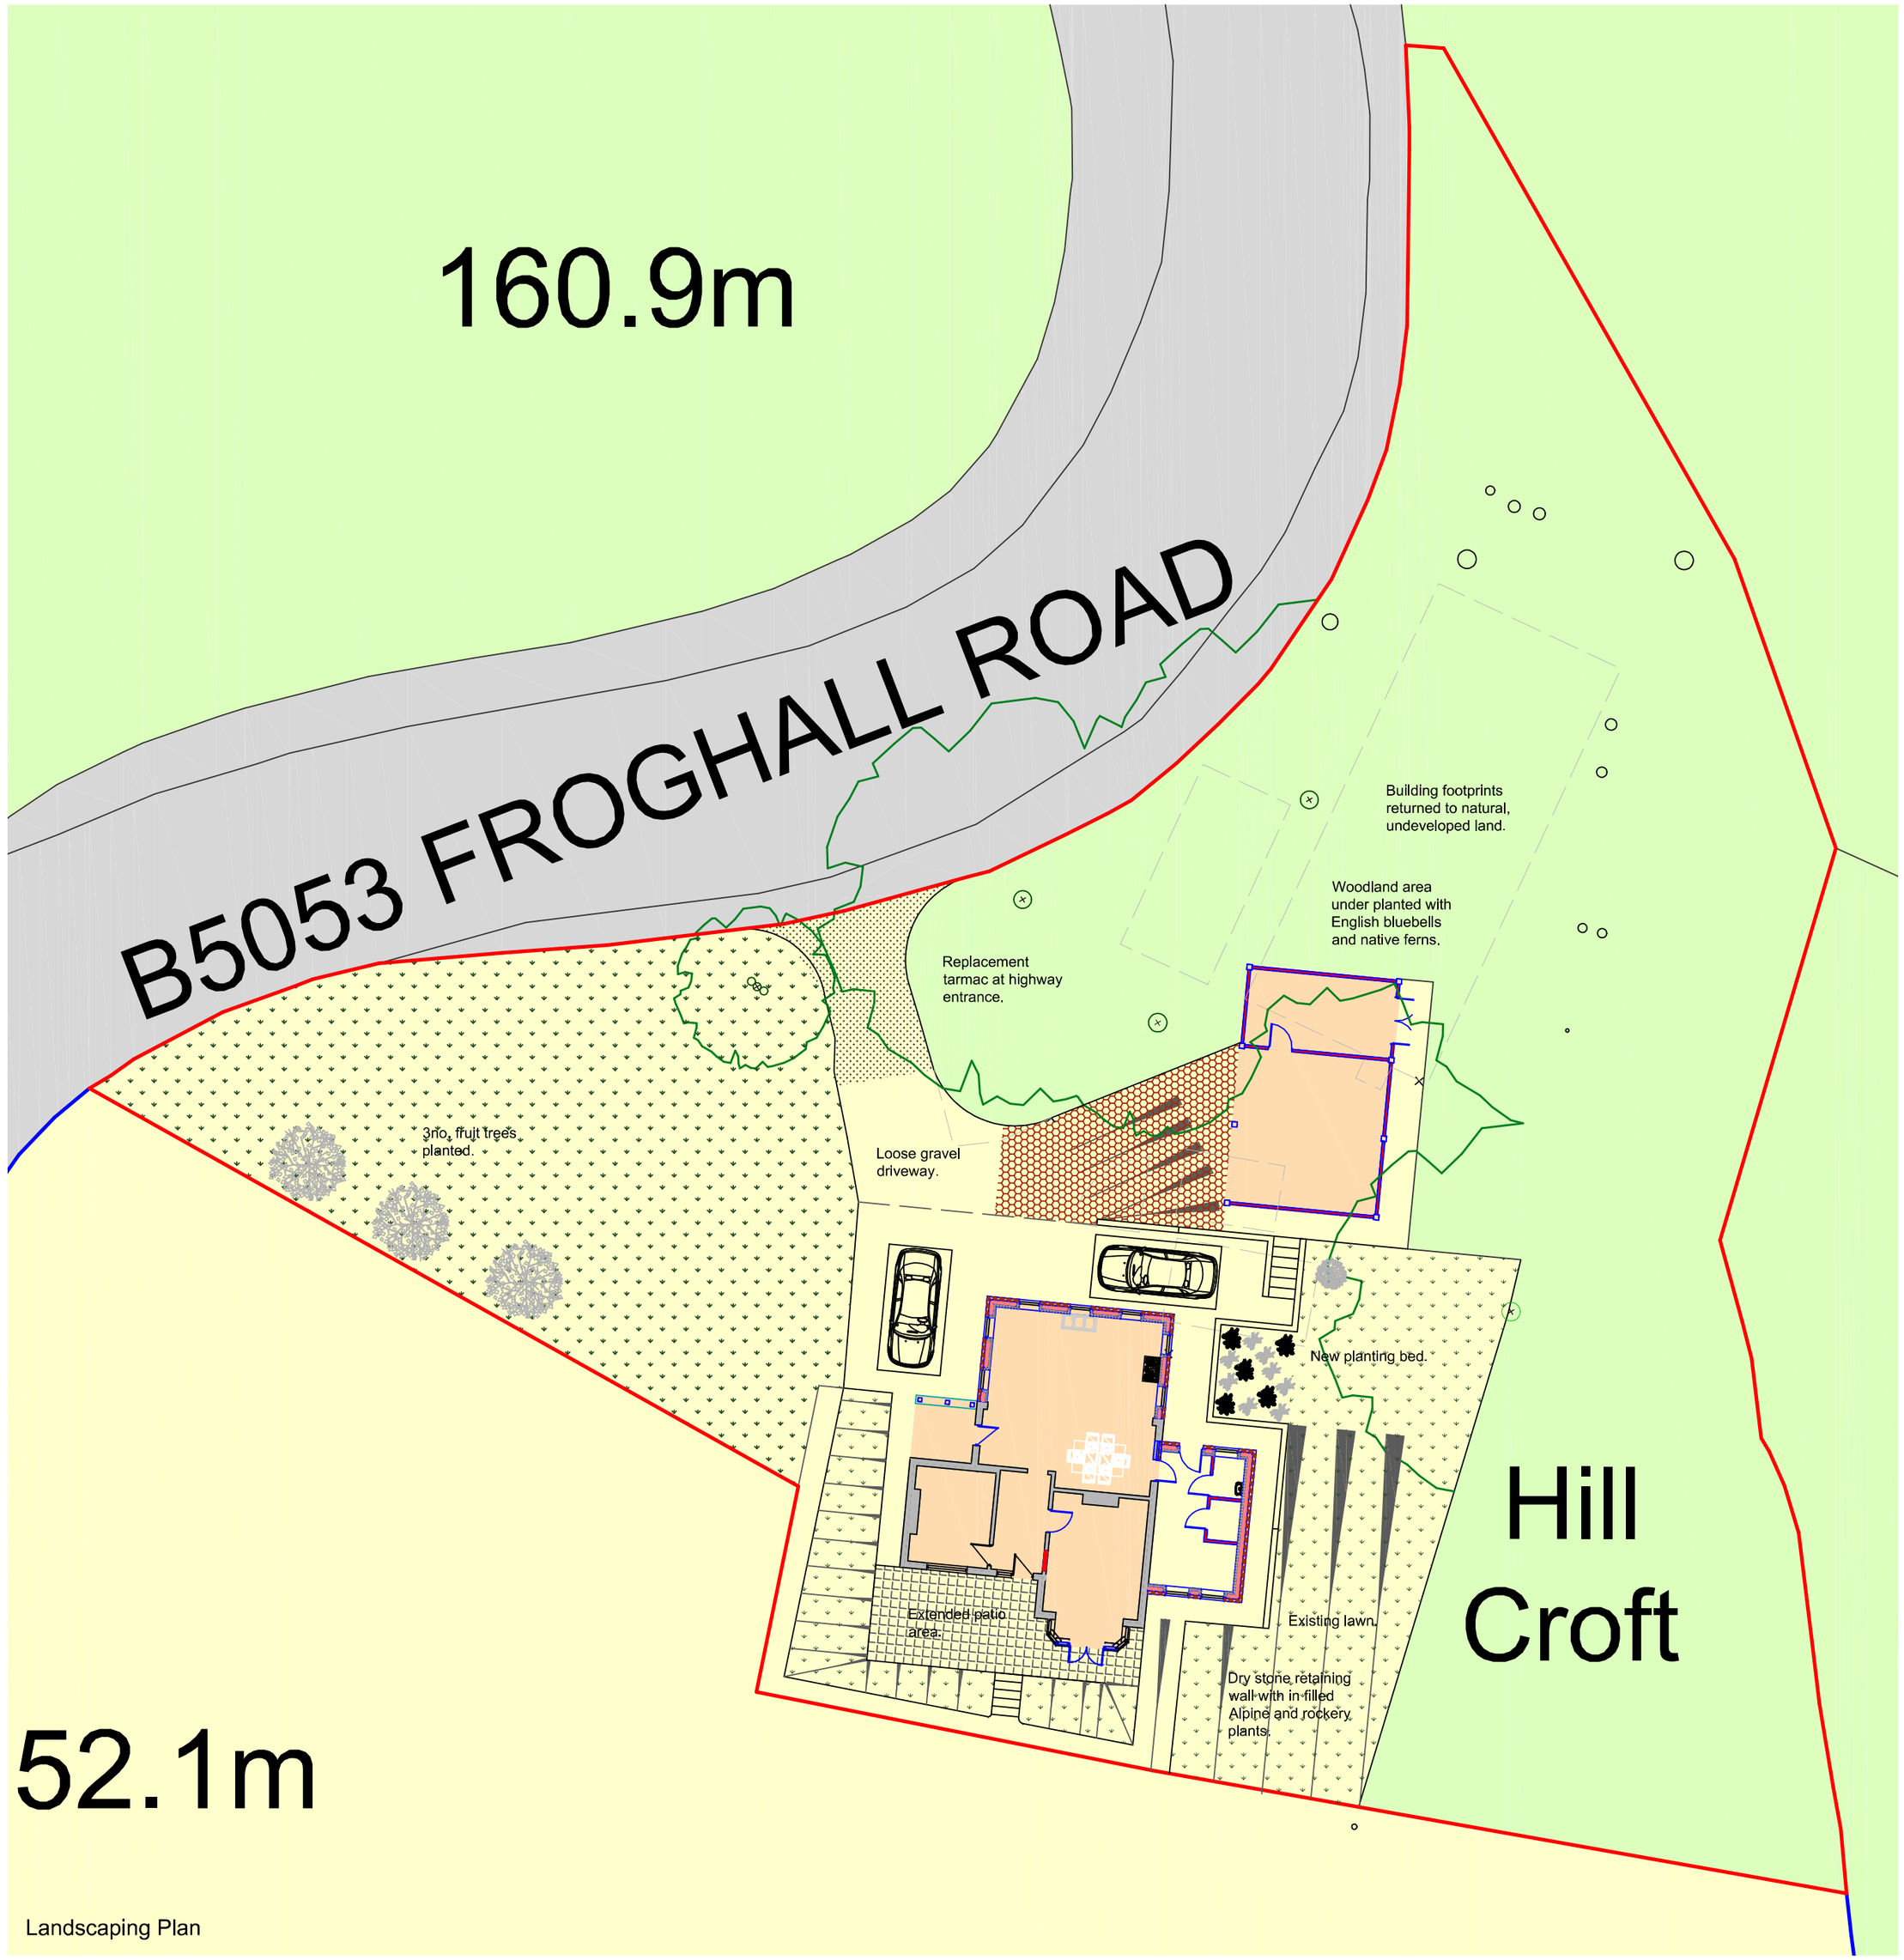

Landscaping Plan

Metres
1 2 3 4 5 10 15 20

SCALE 1:200

Plant List

Aquilegia
Acanthus
Allium
Crocosmia
Helebores
Leucanthemum
Pennisetum

Prunus Cherry Tree
Honey Suckle

Emorsgate EW1F Wild flowers for Woodlands Mix

N

DBD Architectural Consultancy Ltd ©2024

1. Copyright is vested with DBD Architectural Consultancy Ltd.

2. All dimensions to be checked on site before proceeding.

3. Contractor to check/adjust dimensions of new work to suit existing conditions.
Do not assume existing structure or details are plumb, square or level.

4. Contractor must notify the architect of any discrepancies before proceeding.

5. All drawings to be read in conjunction with all other consultants drawings and specs.

Rev	Date	Description

DBD Architectural Consultancy

DBD Architectural Consultancy Ltd
50 Broad Street, Leek,
Staffordshire, ST13 5NS
01538 383118
mail@dbdconsultants.co.uk
www.dbdconsultants.co.uk

Client
Mr & Mrs Edlin
Hill Croft
Froghall Road, Froghall
ST10 2HQ

Project
Extensions, General Alterations, Replacement Outbuilding and Landscaping Features

Title
Landscaping Plan

Stage: Planning		
Size: A2	Date: 15.11.24	Job No: 2344
Scale: 1:200		
Drawing Number: PL 08		