
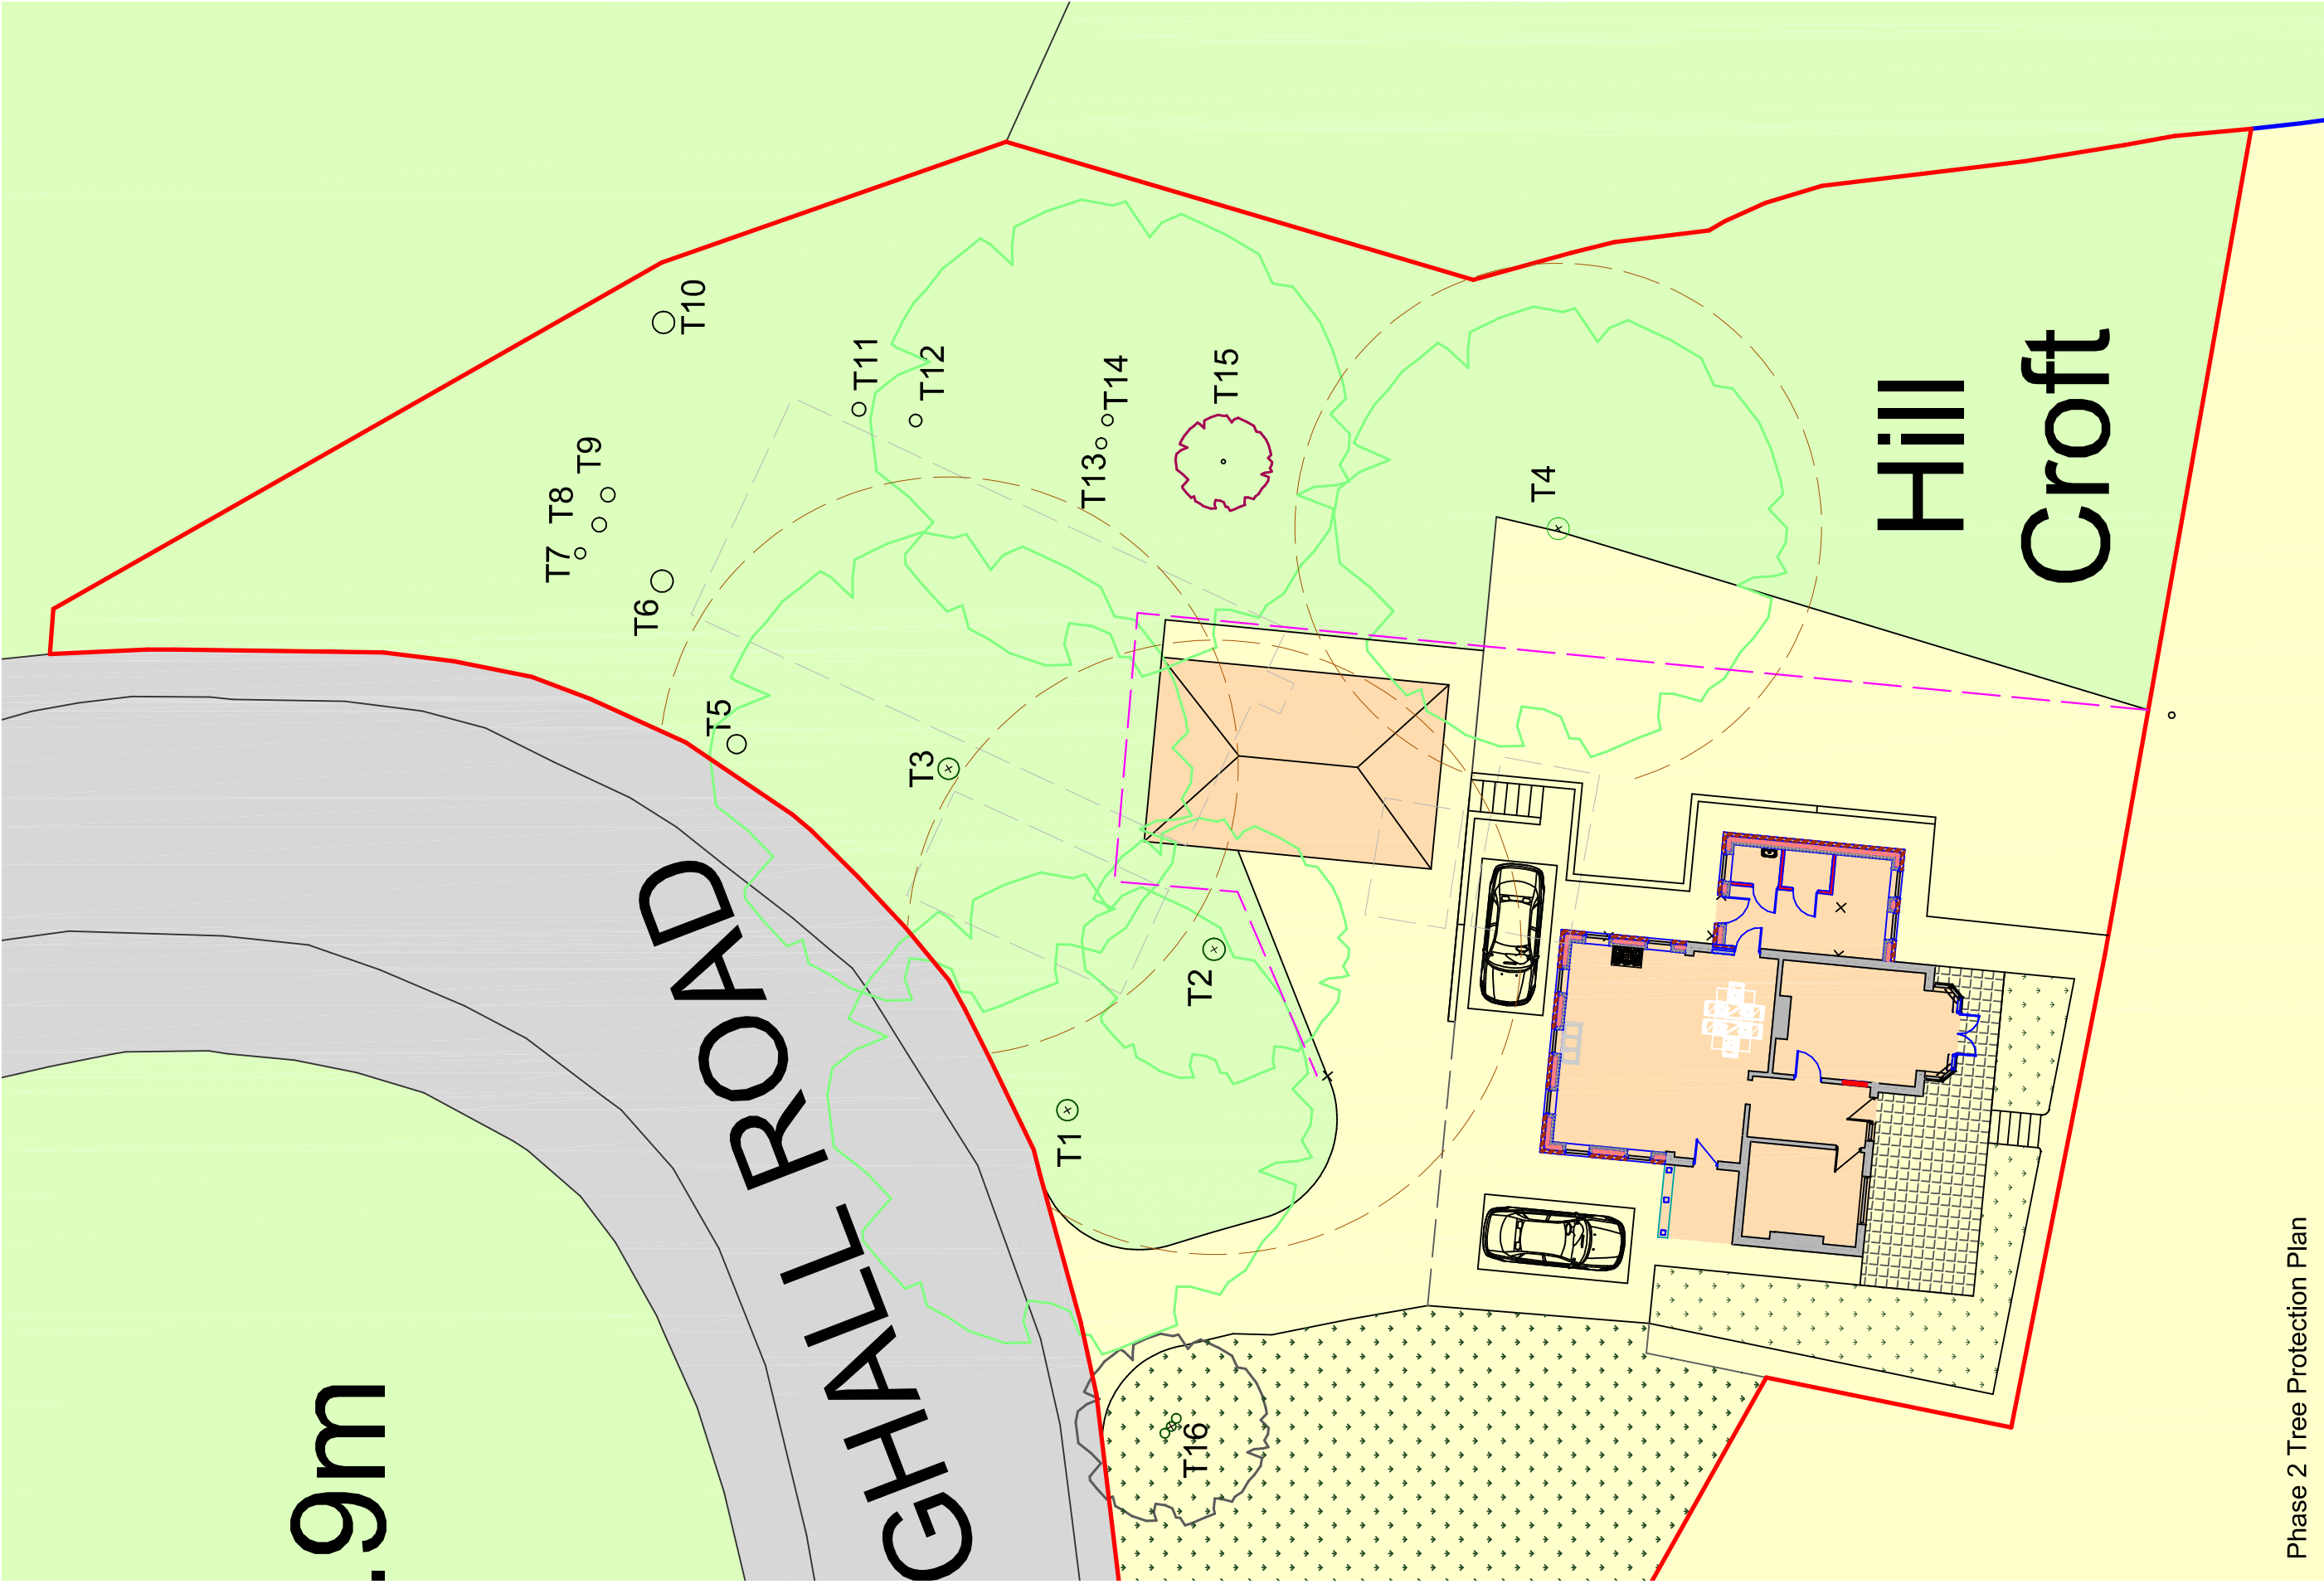


DBD Architectural
Consultancy Ltd ©2024

1. Copyright is vested with DBD Architectural Consultancy Ltd.
2. All dimensions to be checked on site before proceeding.
3. Contractor to check/adjust dimensions of new work to match existing conditions. Do not assume existing structure or details are plumb, square or level.
4. Contractor must notify the architect of any discrepancies before proceeding.
5. All drawings to be read in conjunction with all other consultants drawings and specs.

Rev	Date	Description

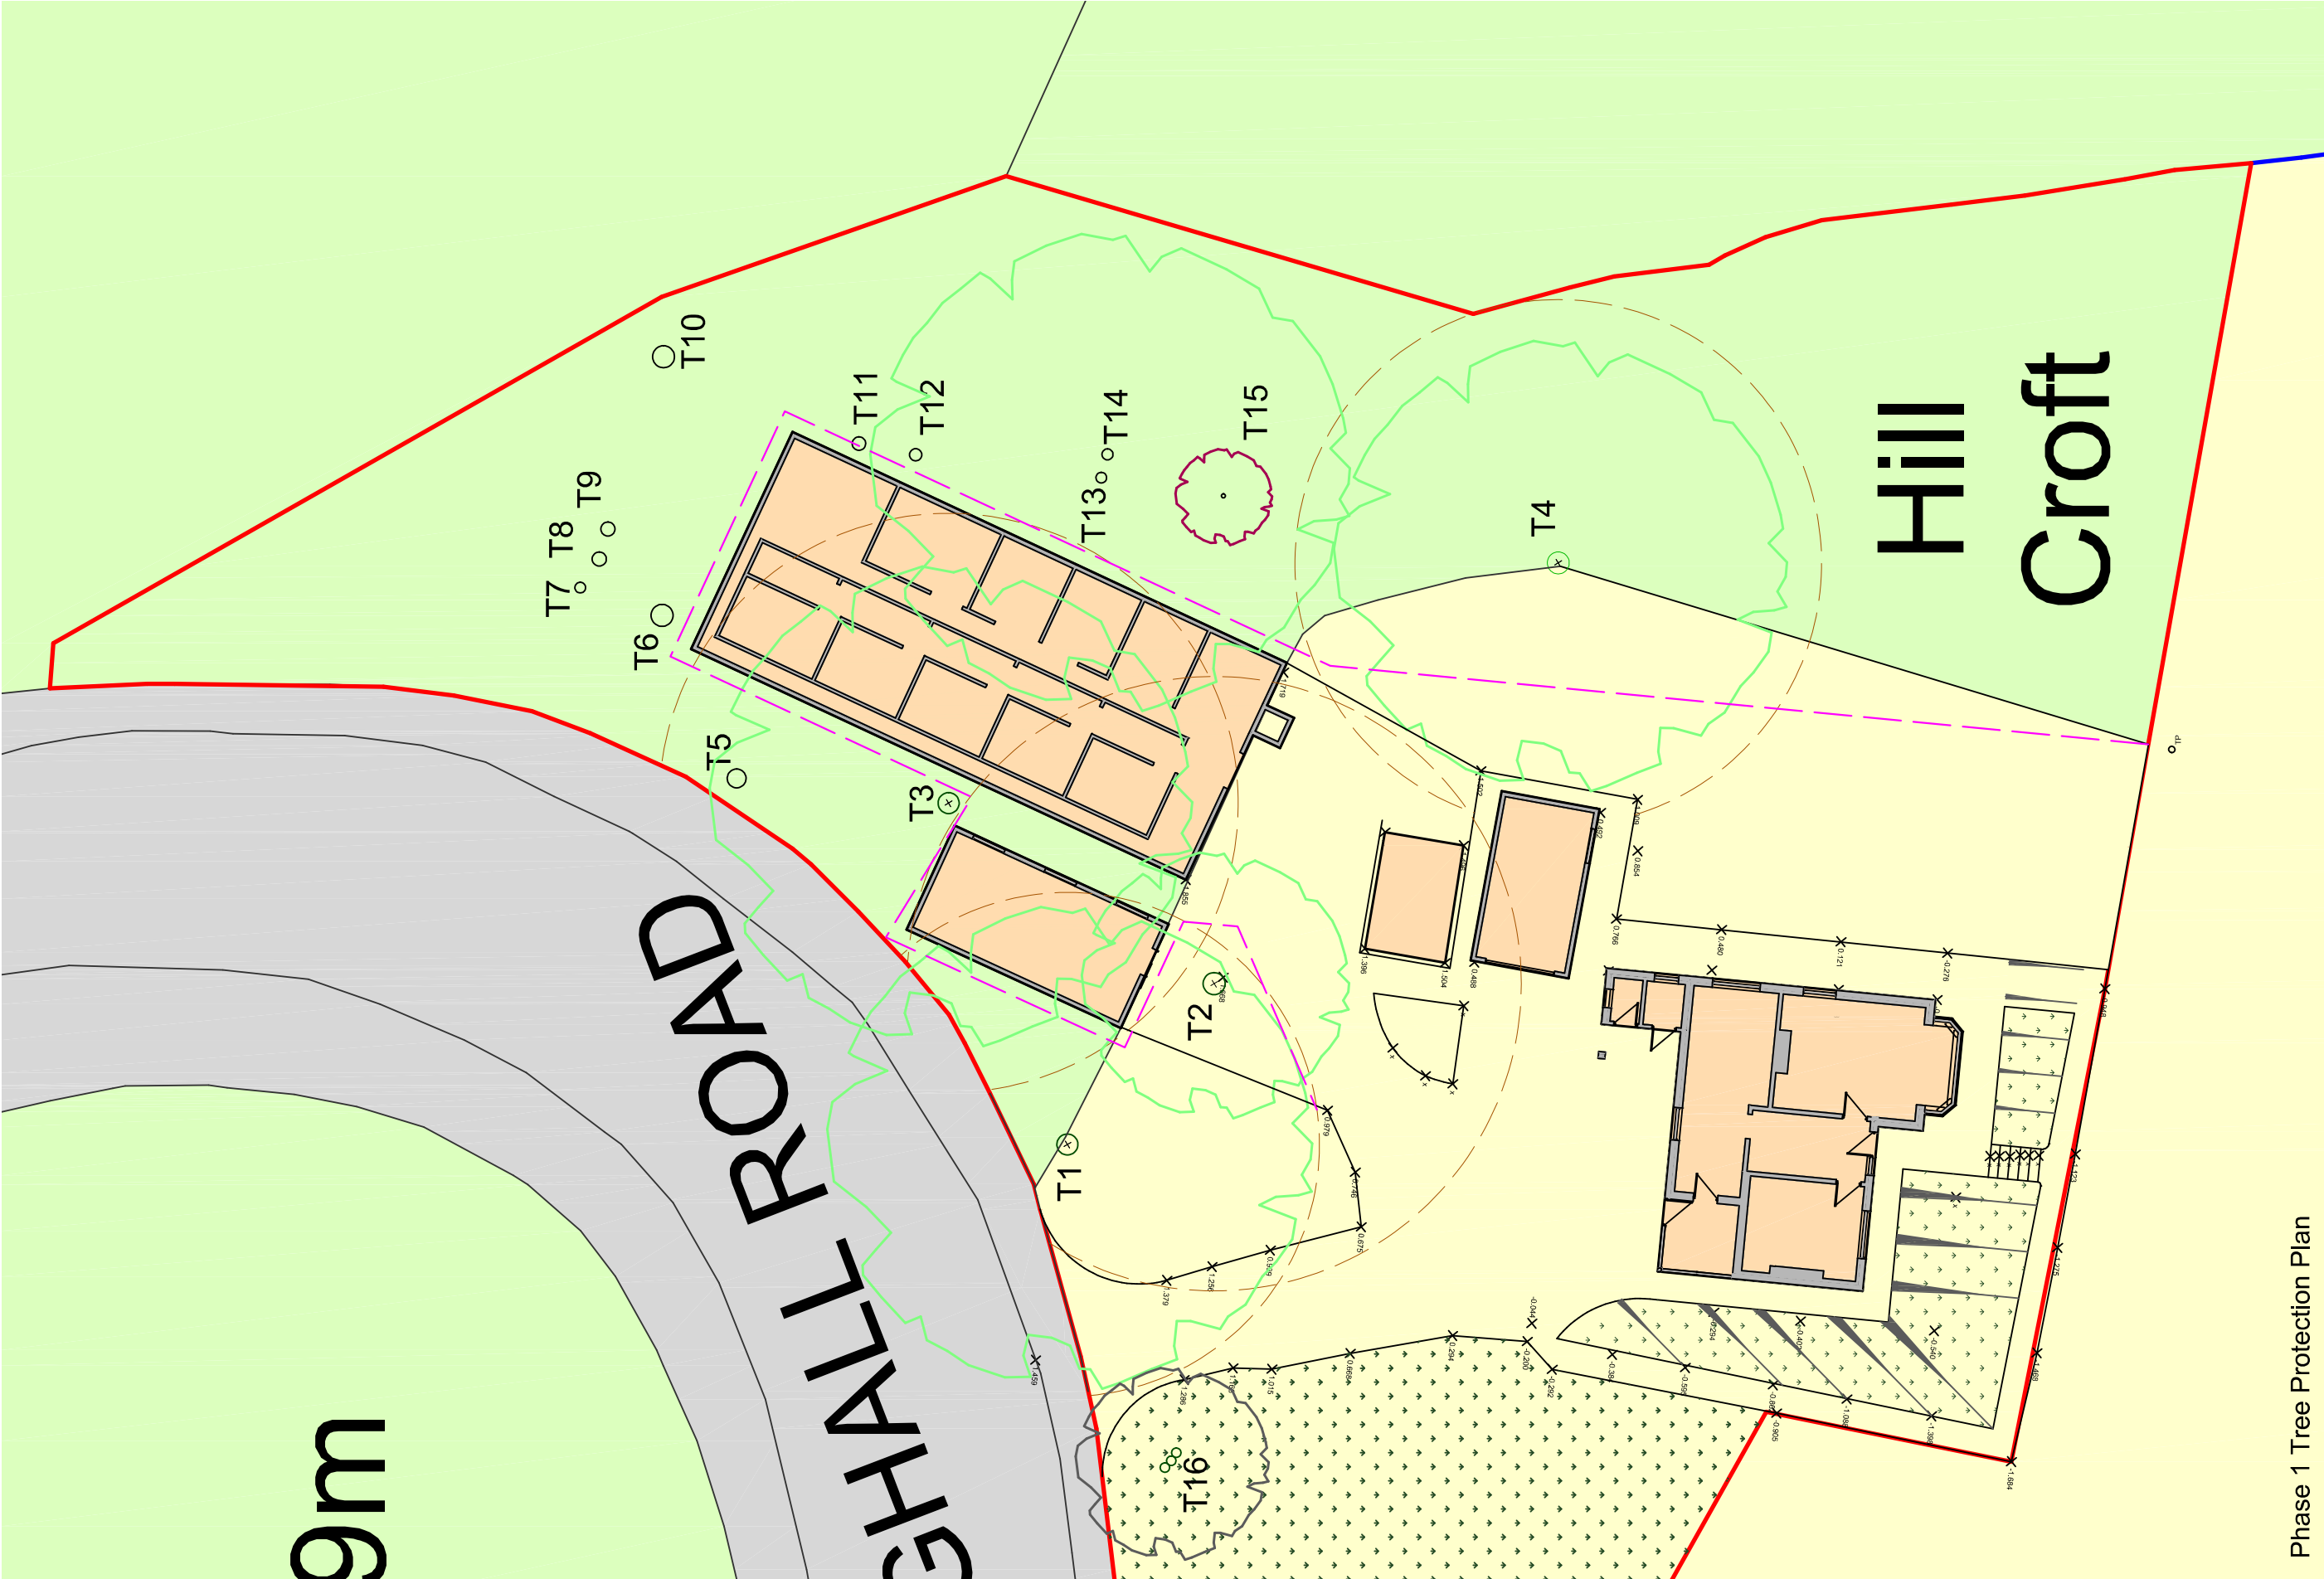

Mr & Mrs Edlin
Hill Croft
Froggall Road, Froggall
ST11 0 2HQ

Extensions, General Alterations,
Replacement Outbuilding and
Landscaping Features

Tree Protection Measures			
Drawn	Planning	Scale	Project
		15:1, 1:24	2344
Drawing Number		PL 09	

