

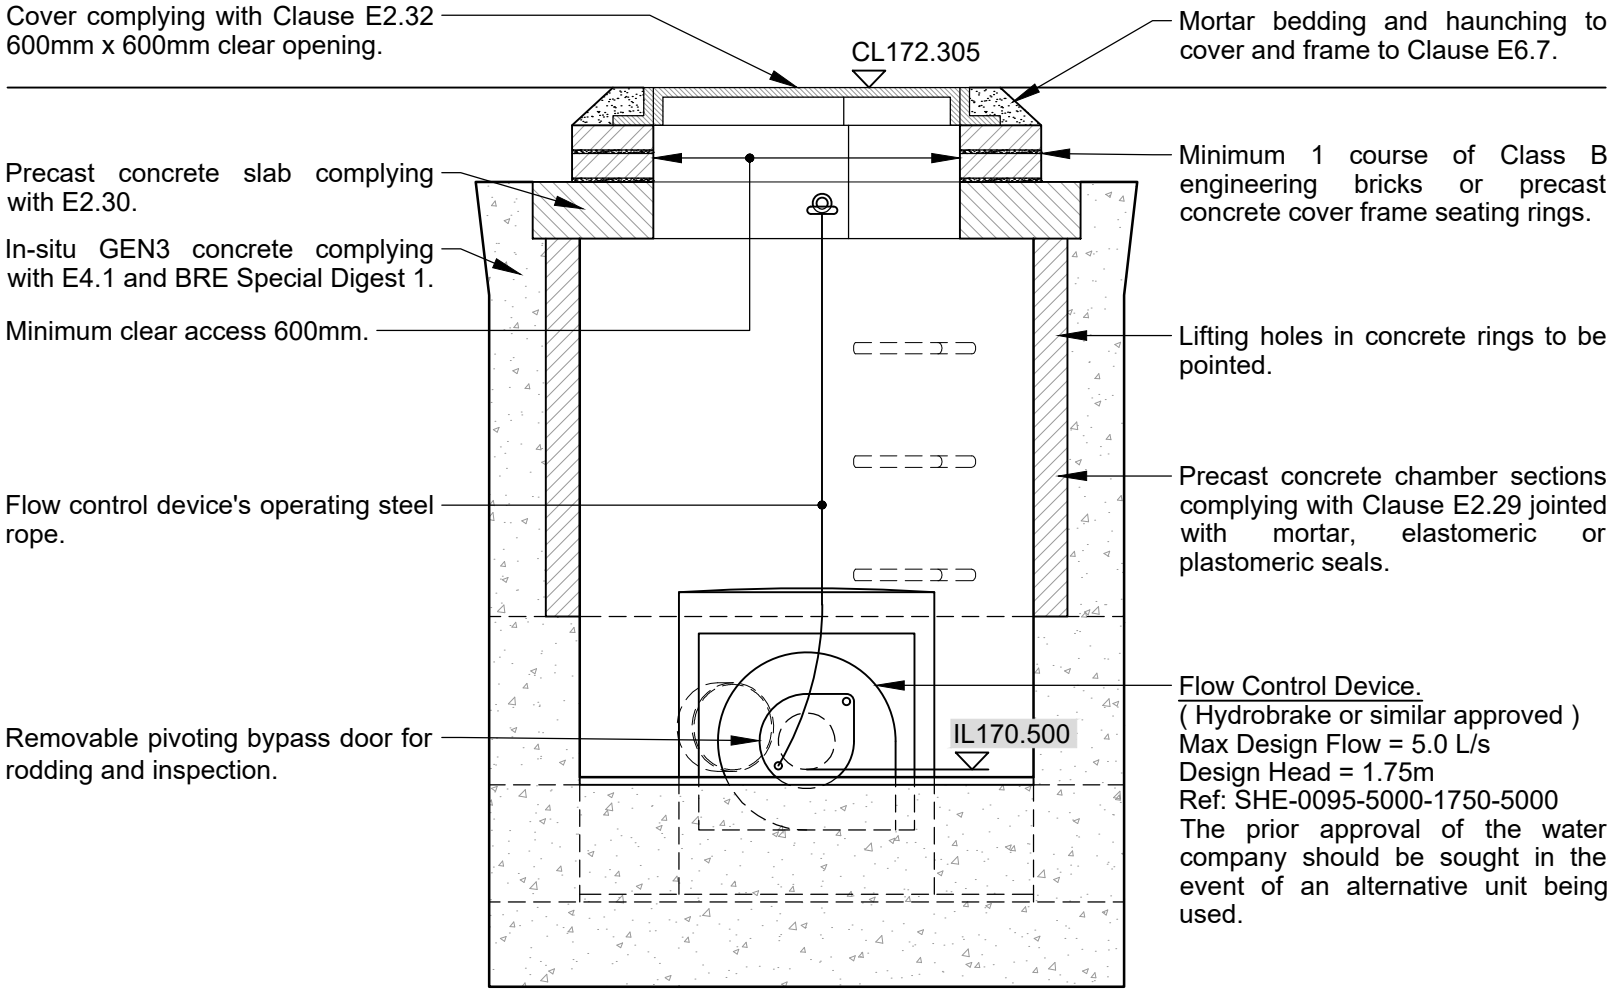


ALL DIMENSIONS TO BE CHECKED BY CONTRACTOR

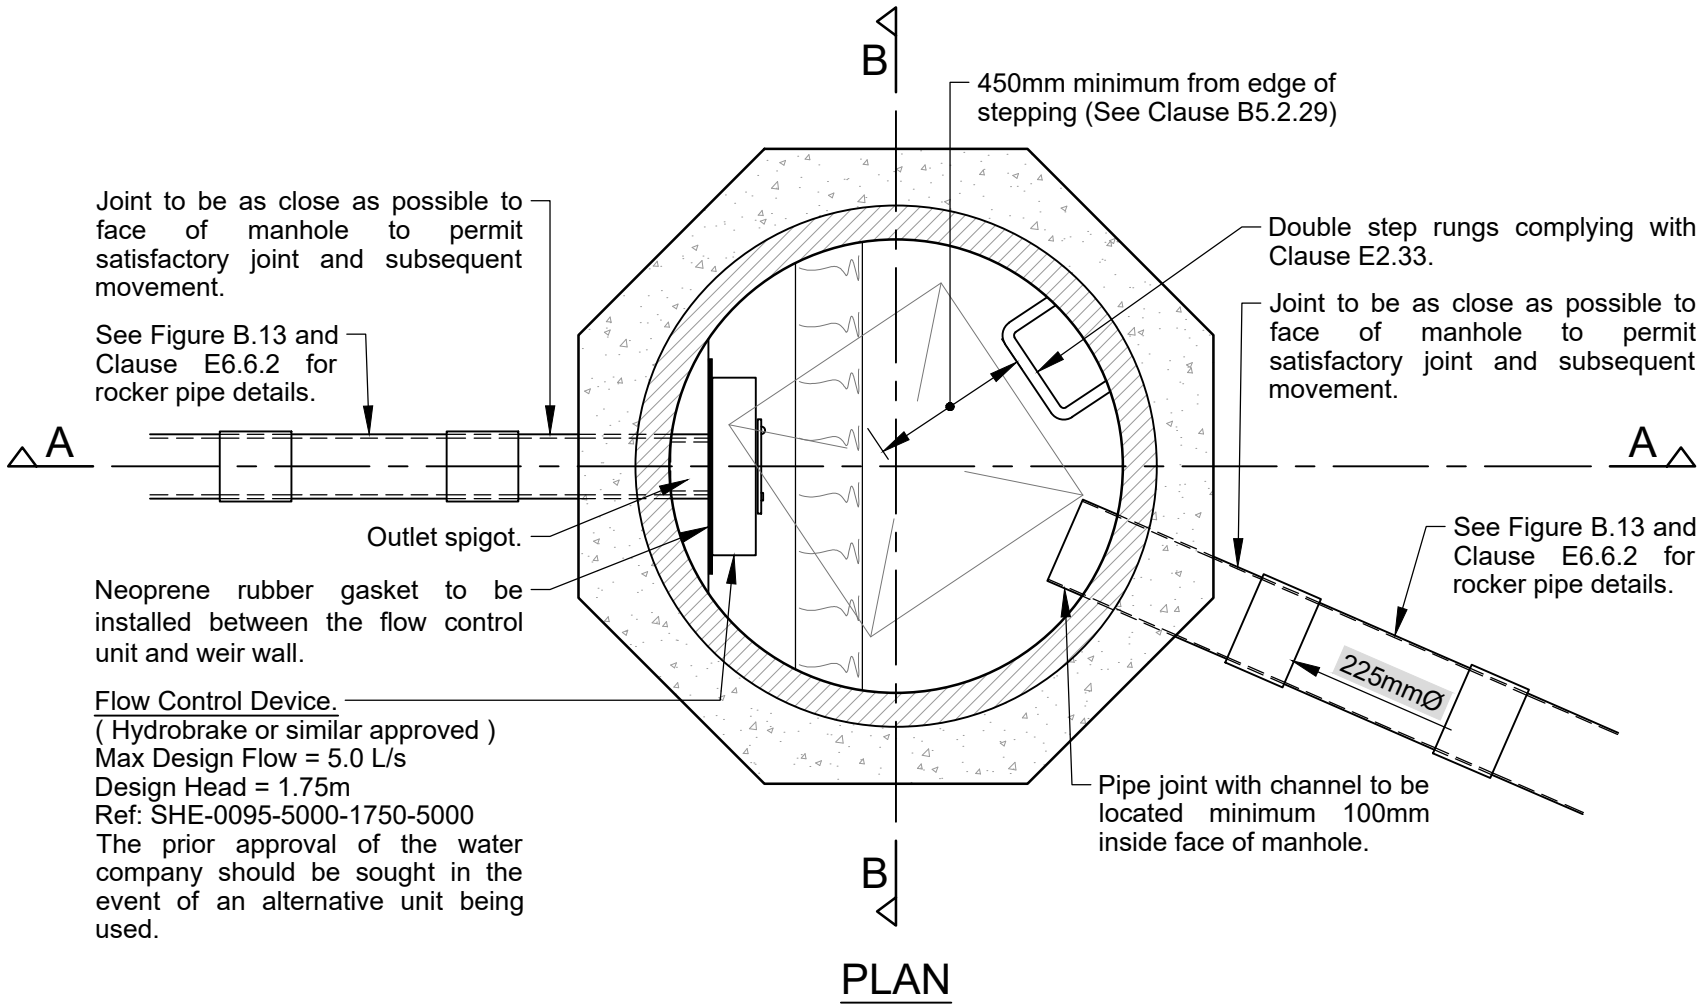

SECTION B - B

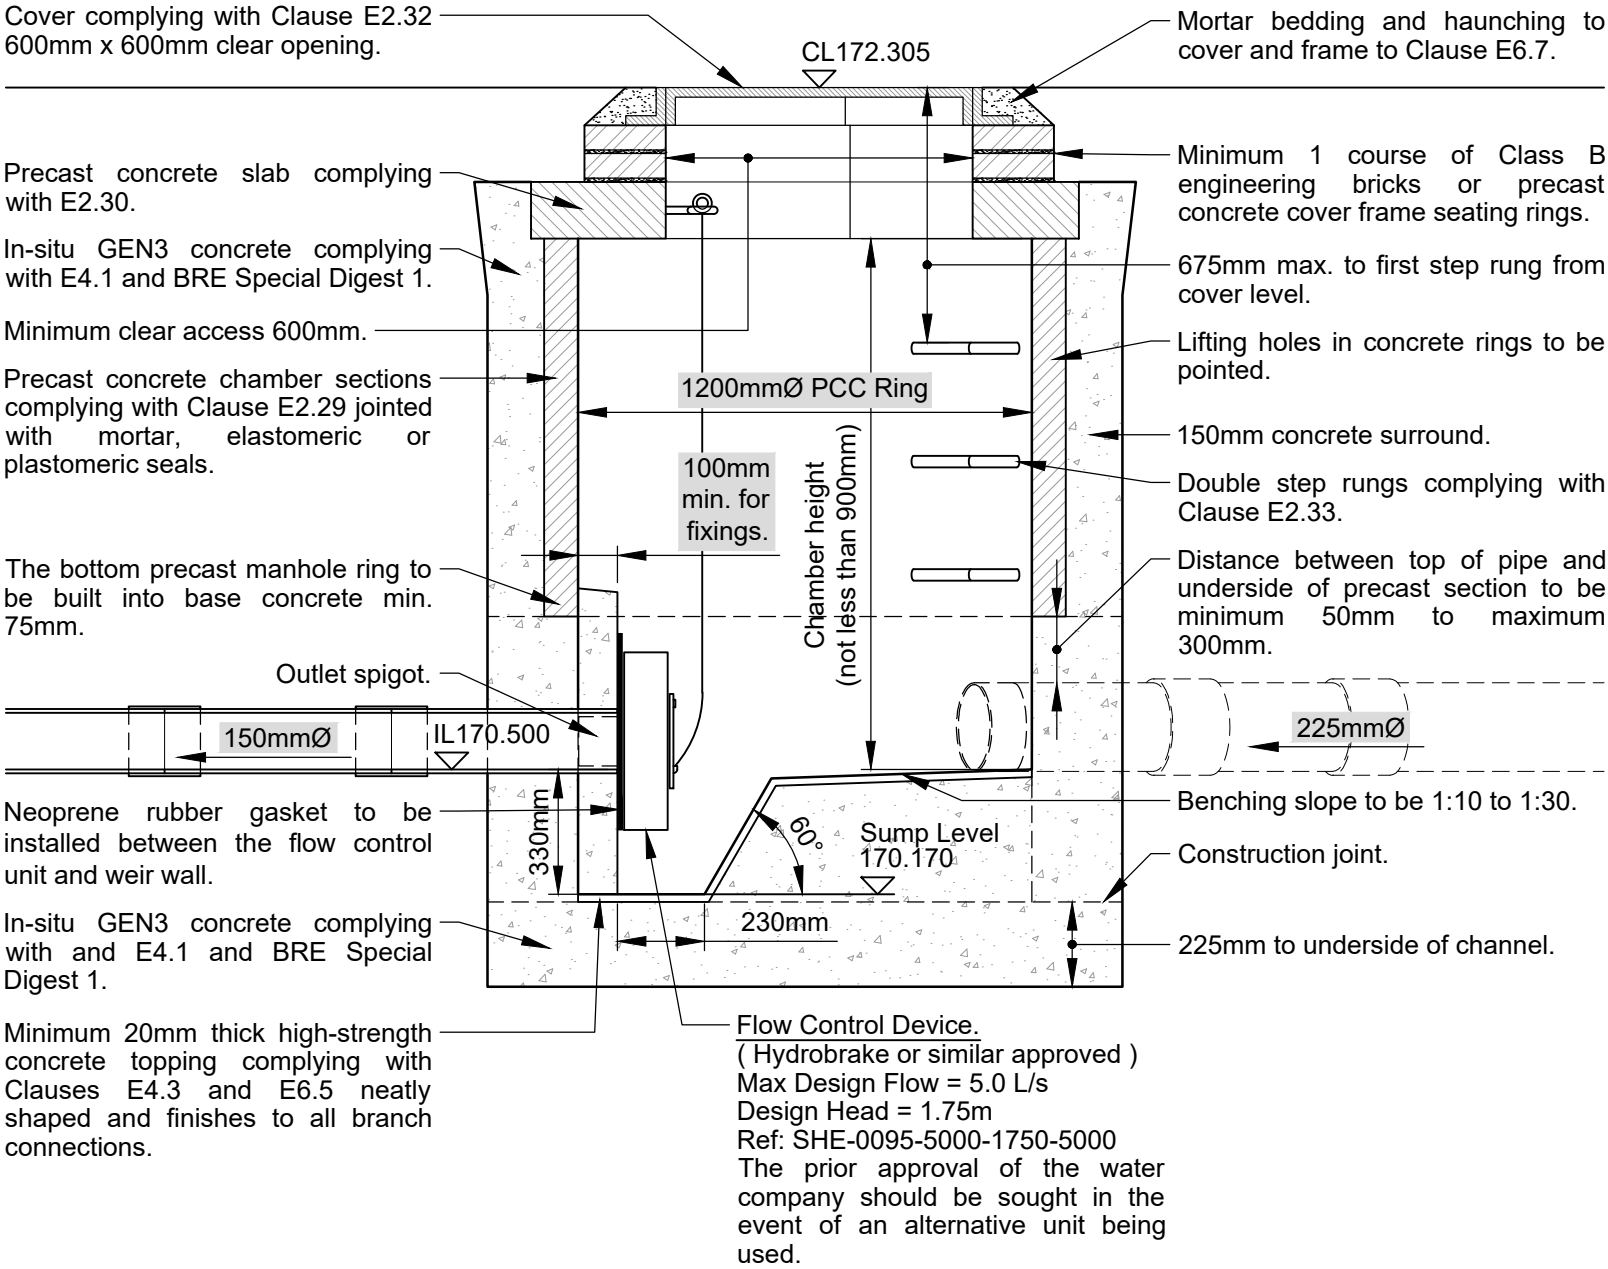

SECTION A - A

P01	INITIAL ISSUE.	OJB	24.10.24		
REV	AMENDMENT		BY	DATE	
PROJECT EXECUTION CLASS: N/A All materials supplied in relations to those specified on this drawing are to be CE marked in accordance with the European Union Declaration of conformity					
		PURPOSE OF ISSUE			
PRELIMINARY					
COUCH Consulting Engineers Civil & Structural ☒ AYLESBURY Midshires House, Midshires Business Park, Smeaton Close, Aylesbury. HP16 8HL Tel: 01296 761 719 ☐ STOKE-ON-TRENT Genesis Centre 18 Innovation Way, Stoke-on-Trent. ST6 4BF Tel: 01782 366 160 www.cceng.co.uk					
CLIENT					
J HARPER & SONS LTD					
PROJECT					
RESIDENTIAL DEVELOPMENT @ UTTOXETER ROAD, BLYTHE BRIDGE					
DRAWING TITLE					
PRIVATE DRAINAGE CONTROL CHAMBER DETAILS					
SHEET SIZE	SCALE	DATE	DRAWN	CHECKED	STATUS
A2	1:20	OCT 2024	OJB	ME	-
CCE PROJECT No.		DRAWING No.		REV	
c8576		8576-CCE-XX-00-DR-C-0236		P01	