



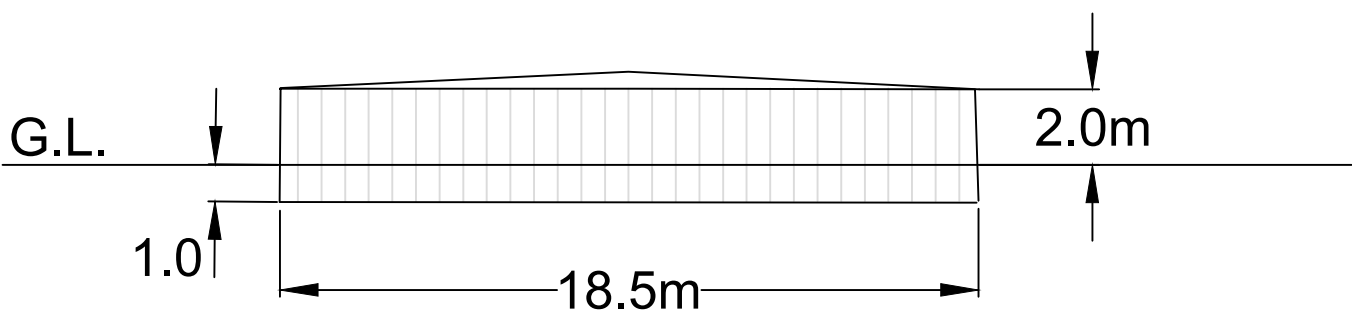

ELEVATION

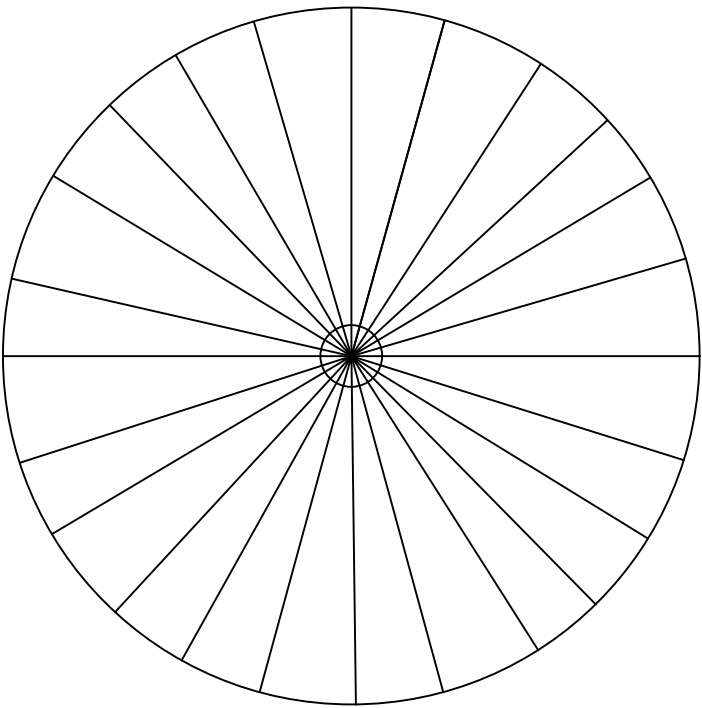

PLAN VIEW



B	BURIED 1m	MM	27.11.24	GJ
A	FIRST ISSUE	MM	02.05.24	GJ
No	INFORMATION	By	Date	Child
REVISIONS				
PROJECT NUMBER ROWNALL ROAD				
CLIENT: S & C ENERGY LTD				
LOCATION: Withystakes, Cheddleton, Werrington, Staffordshire SJ 94779 48671				
DRAWING TITLE: 760,000L WATER STORAGE TANK				
CAD REFERENCE: 00 ROWNALL ROAD-311				
SCALE: 1:200 @ A3		SHEET: 1 OF 1		
DRAWN BY: MM		DATE: 02.05.24		
CHECKED BY: GJ		DATE: 02.05.24		
AVON UTILITIES & GENERATION Ltd UNIT 1, MOULDINGS GREEN, KENILWORTH ROAD, MERIDEN, CV7 7LJ				AVON UTILITIES & GENERATION