



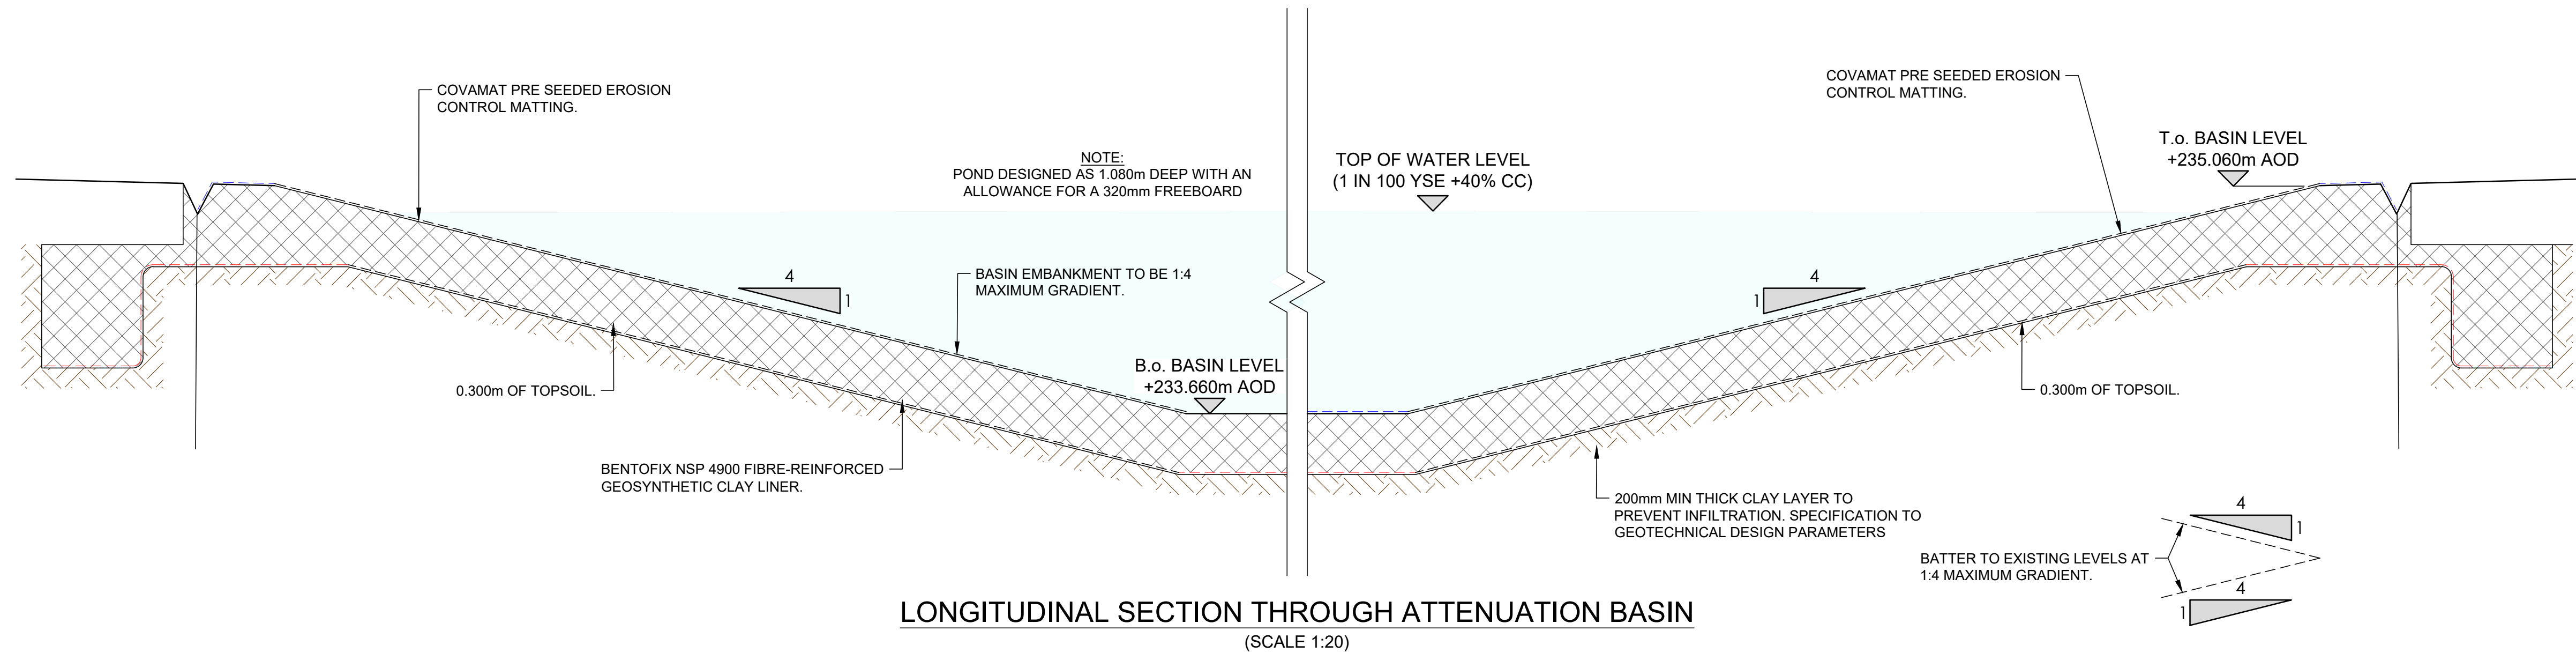


GENERAL NOTES

- ALL DIMENSIONS ARE IN MILLIMETRES UNLESS NOTED OTHERWISE.
- ALL COORDINATES ARE IN METRES RELATIVE TO ORDNANCE SURVEY NATIONAL GRID.
- TO BE USED FOR PLANNING PURPOSES ONLY. FURTHER DETAIL REQUIRED FOR CONSTRUCTION.

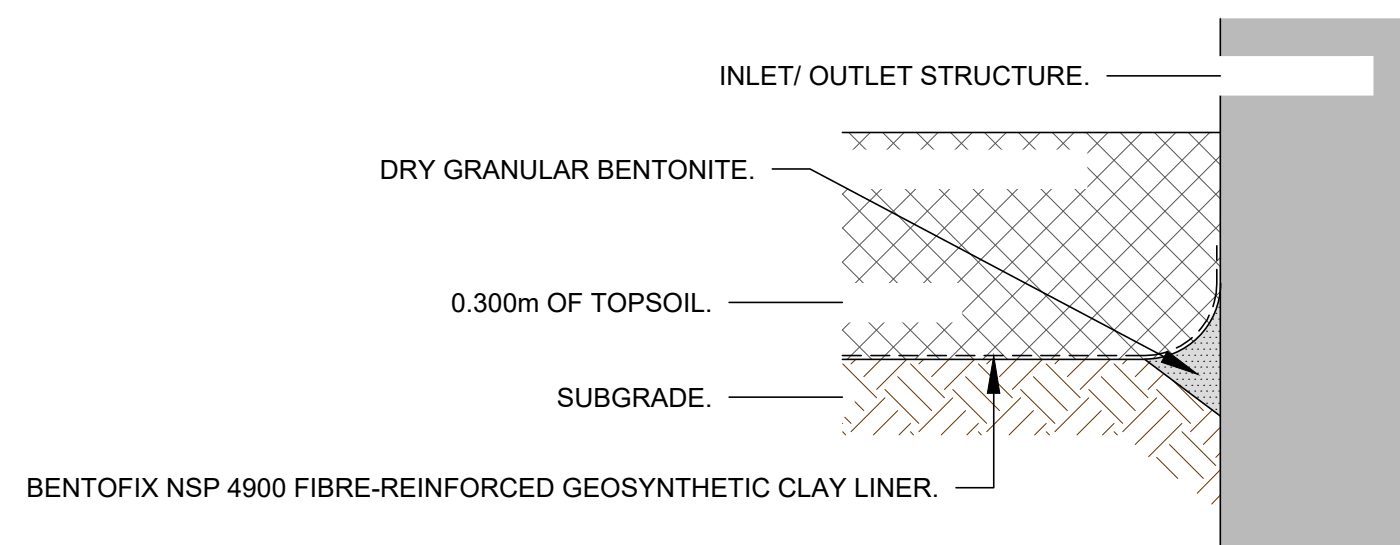

TYPICAL BENTOFIX SEALING DETAIL AGAINST CONCRETE STRUCTURES
(SCALE 1:10)

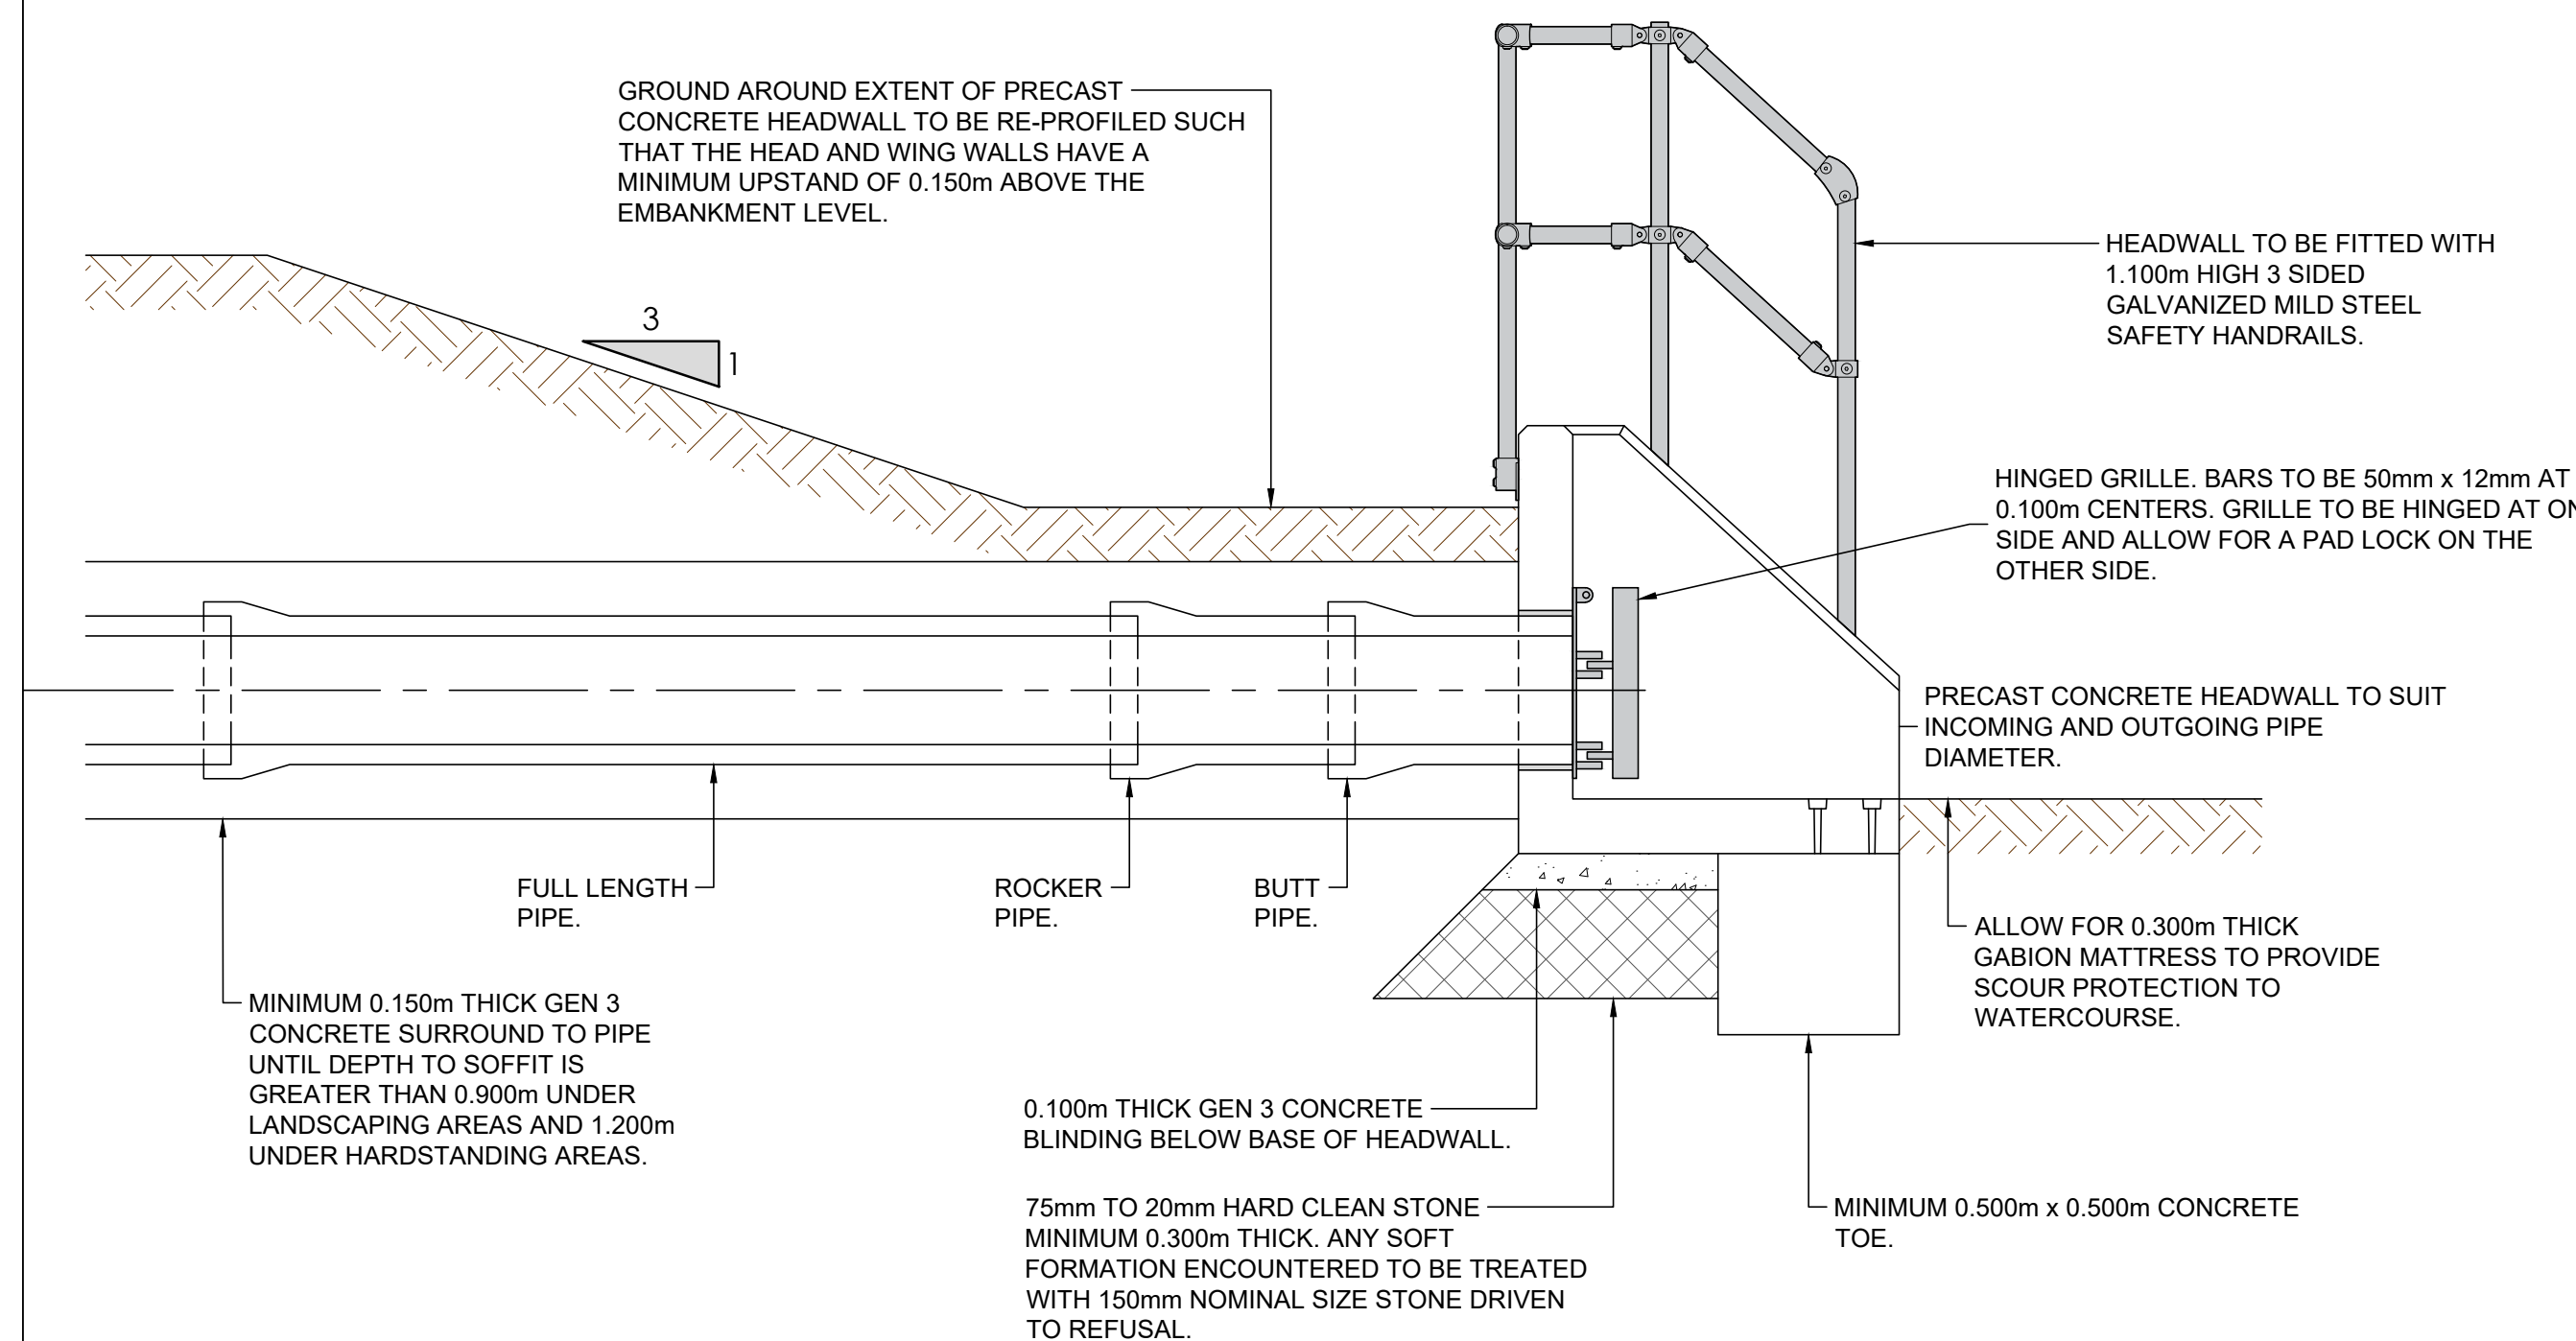

PRECAST CONCRETE HEADWALL INSTALLATION DETAIL
(SCALE 1:20)

P07	REVIEW FOLLOWING LAYOUT UPDATES	20/09/24	SC	SC	WD	JP
P06	REVIEW PRIOR TO PLANNING SUBMISSION	14/08/24	HR	SC	WD	JP
P05	AMENDMENT OF FREEBOARD DEPTH	05/08/24	SC	SC	WD	JP
P04	FOR PLANNING	18/07/24	HR	SC	WD	JP
P03	FOR FINAL CLIENT COMMENT AND REVIEW	15/07/24	HR	SC	WD	JP
P02	AMENDMENTS FOLLOWING CLIENT COMMENTS	10/06/24	HR	SC	WD	JP
P01	FOR CLIENT REVIEW	28/05/24	HR	HR	SC	JP
Rev.	Description	Date	Author	Designer	Checker	Approver

Supplier	T: +44 (0)113 245 2528 E: info@jbaconsulting.com www.jbaconsulting.com Twitter @JBAConsulting	JBA consulting
3rd Floor No.1 Whitehall Riverside 1 Riverside Way LEEDS LS1 2BN		

Project Title

C&S ENERGY BESS

Drawing Title

STANDARD POND AND HEADWALL DETAILS



Parent Model NOT FROM MODEL			
Security Classification N/A		Scale VARIES	
Author H RAMJAN	Designer H RAMJAN	Checker S CATTERICK	Approver J PANESAR
Suitability FOR PLANNING		Status A2	Revision P07
Information Container MJF-JBA-XX-XX-DR-D-0006-Pond and Headwall Details.dwg			