



STANLEY STREET, BIDDULPH

RevNo	Revision note	Date	Signature	Checked
-------	---------------	------	-----------	---------

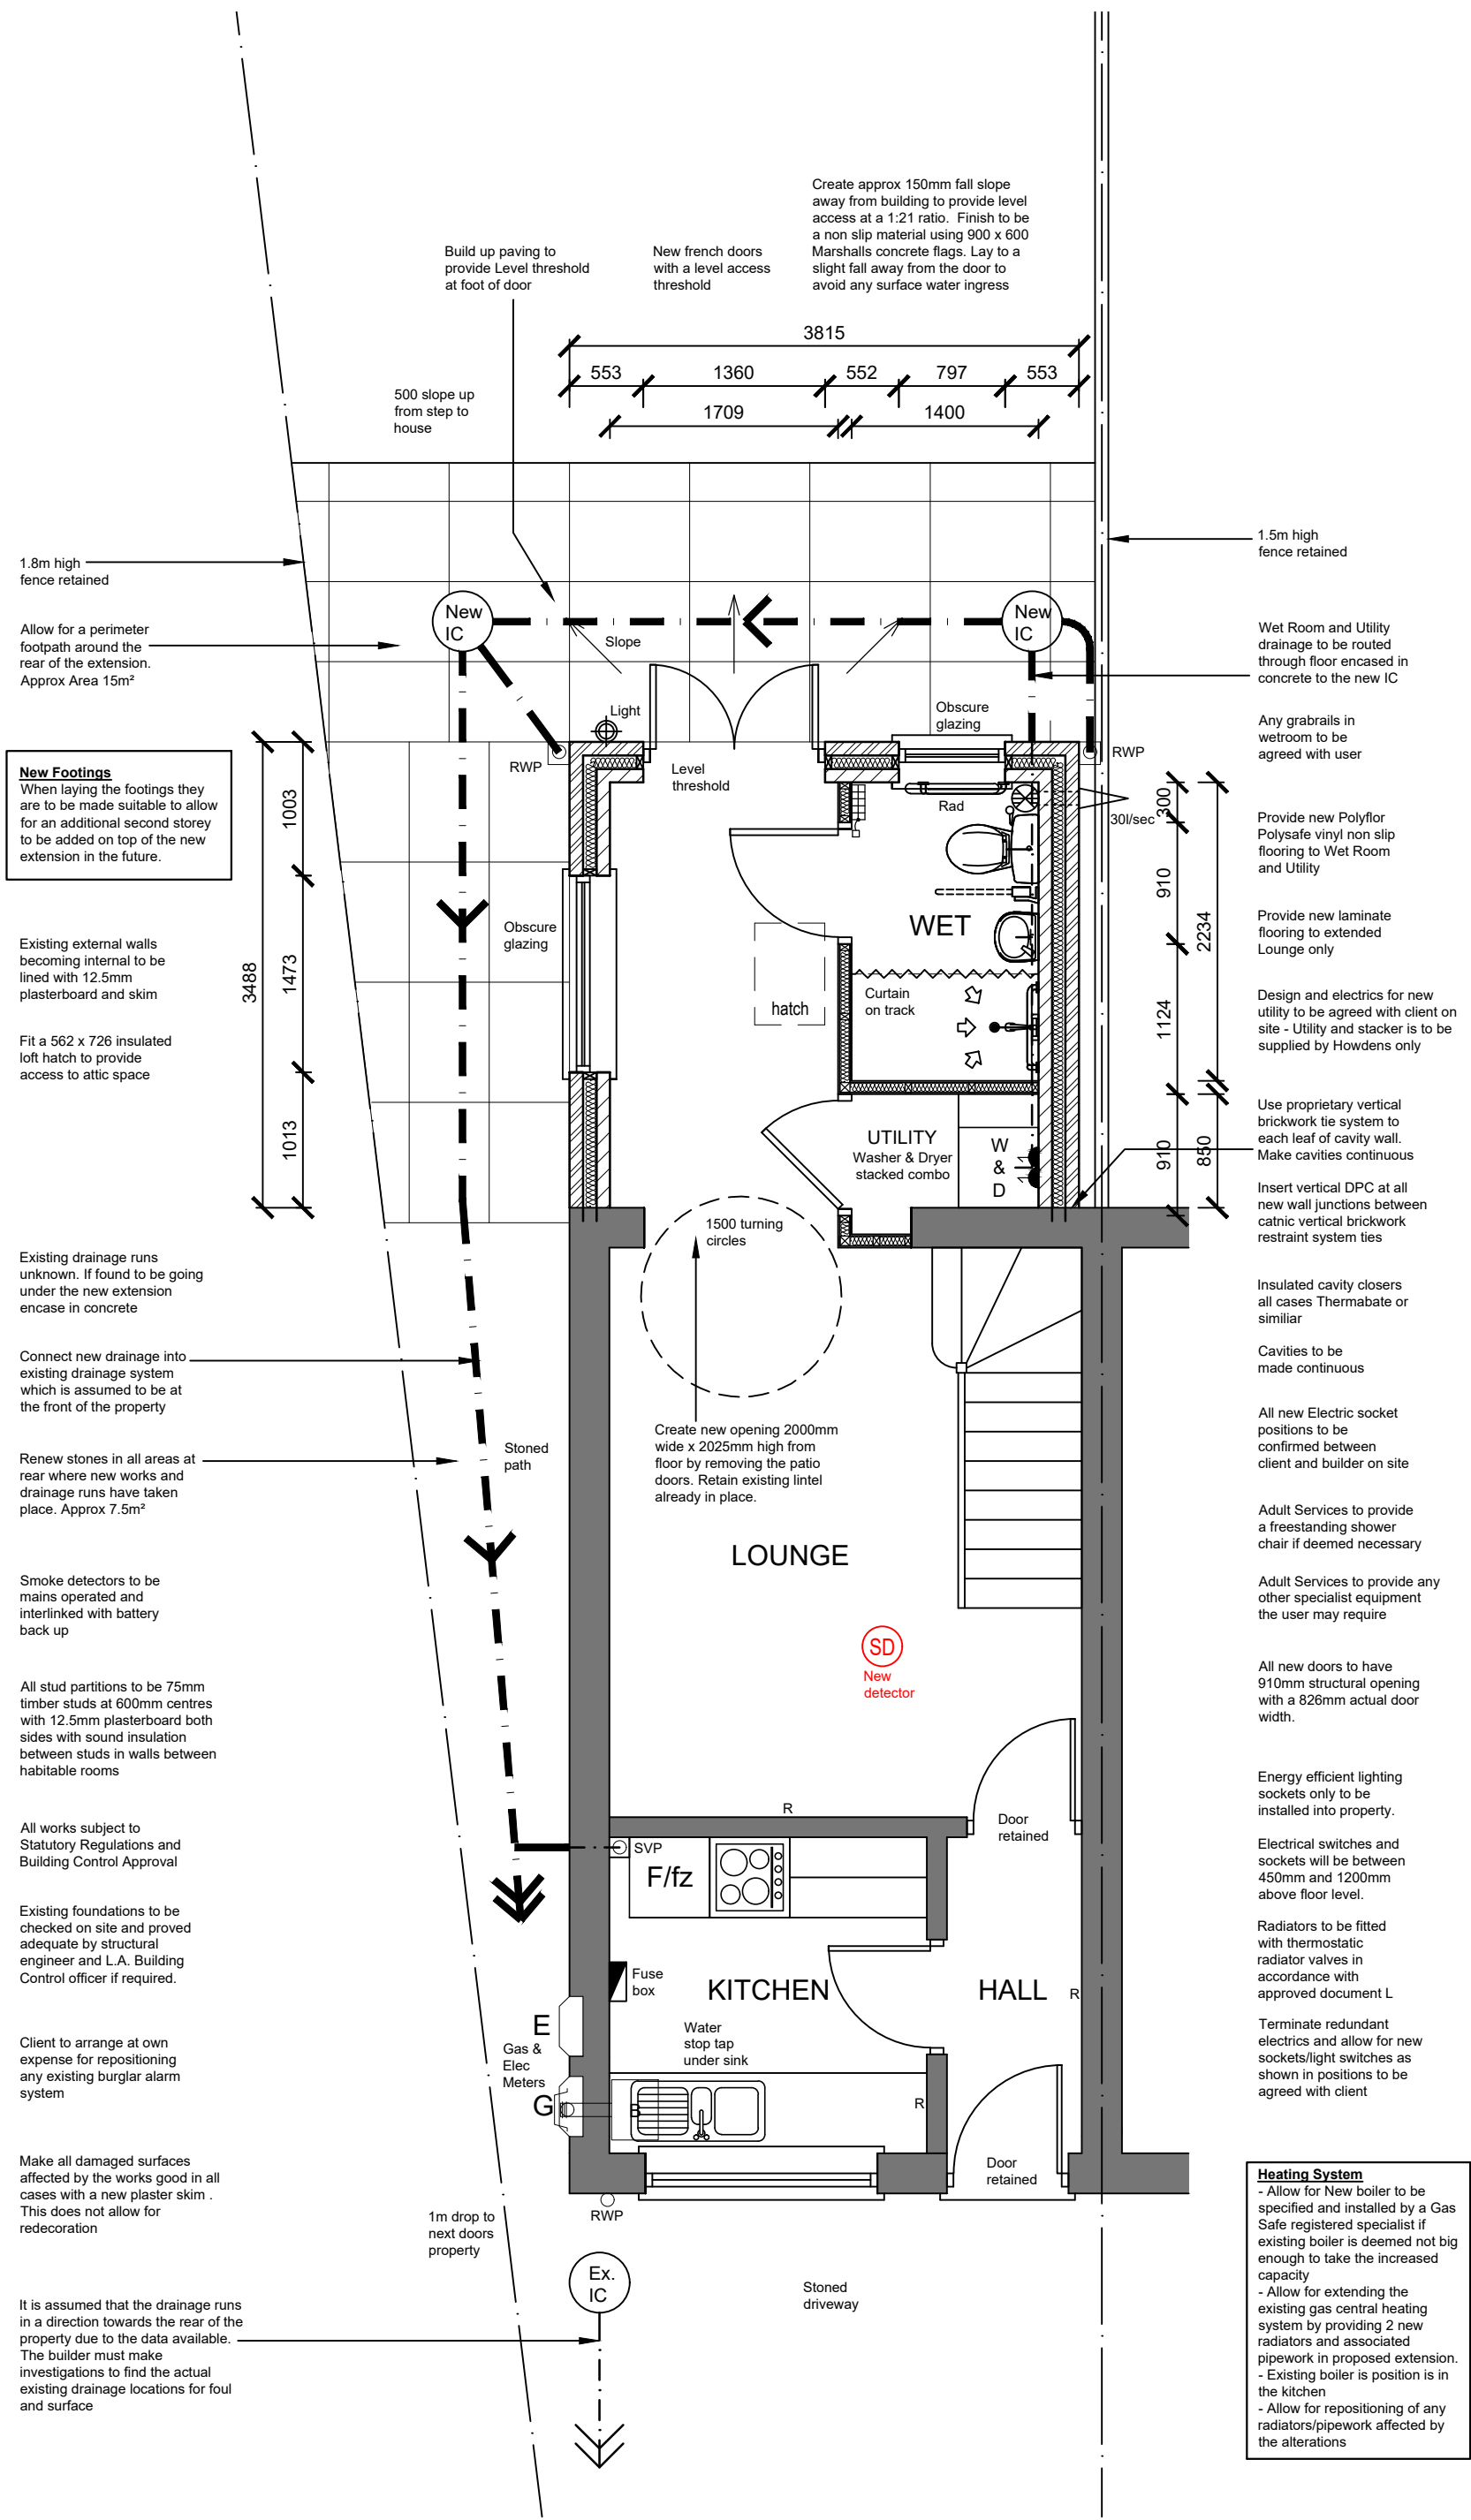

GROUND FLOOR LAYOUT

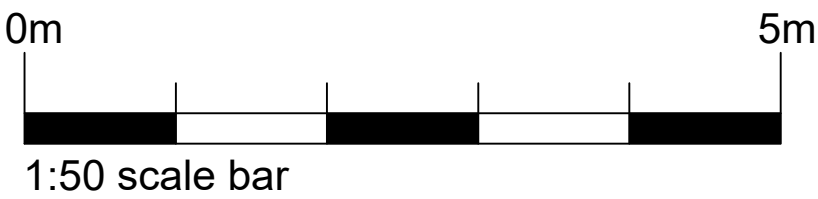

PROJECT: PROPOSED EXTENSION AT 11 STANLEY STREET BIDDULPH ST8 6AX	Drawing No. 2447-BR-02
CLIENT: MRS S. CARTER	Date: NOV 2024
Drawing Title PROPOSED LAYOUT PLANS	Scale: 1:50 @ A2
	Revision:
	Issue: BUILDING REGS

Renaissance Studio, No 1 Derby St, Leigh, Lancashire WN7 4PF
Telephone: 01942 676360 . Fax: 01942 682084
Email: info@pabarchitects.co.uk . www.pabarchitects.co.uk