


5 METRES X 10 X 10 METRES AT 1:1250 SCALE

ROBERT L FORD

private architectural practitioner and rural development consultant

PARKSIDE PARK ROAD LEEK STAFFORDSHIRE ST13 8JT

roblford@phonecoop.coop 01538 389290 / 07969 68 68 86

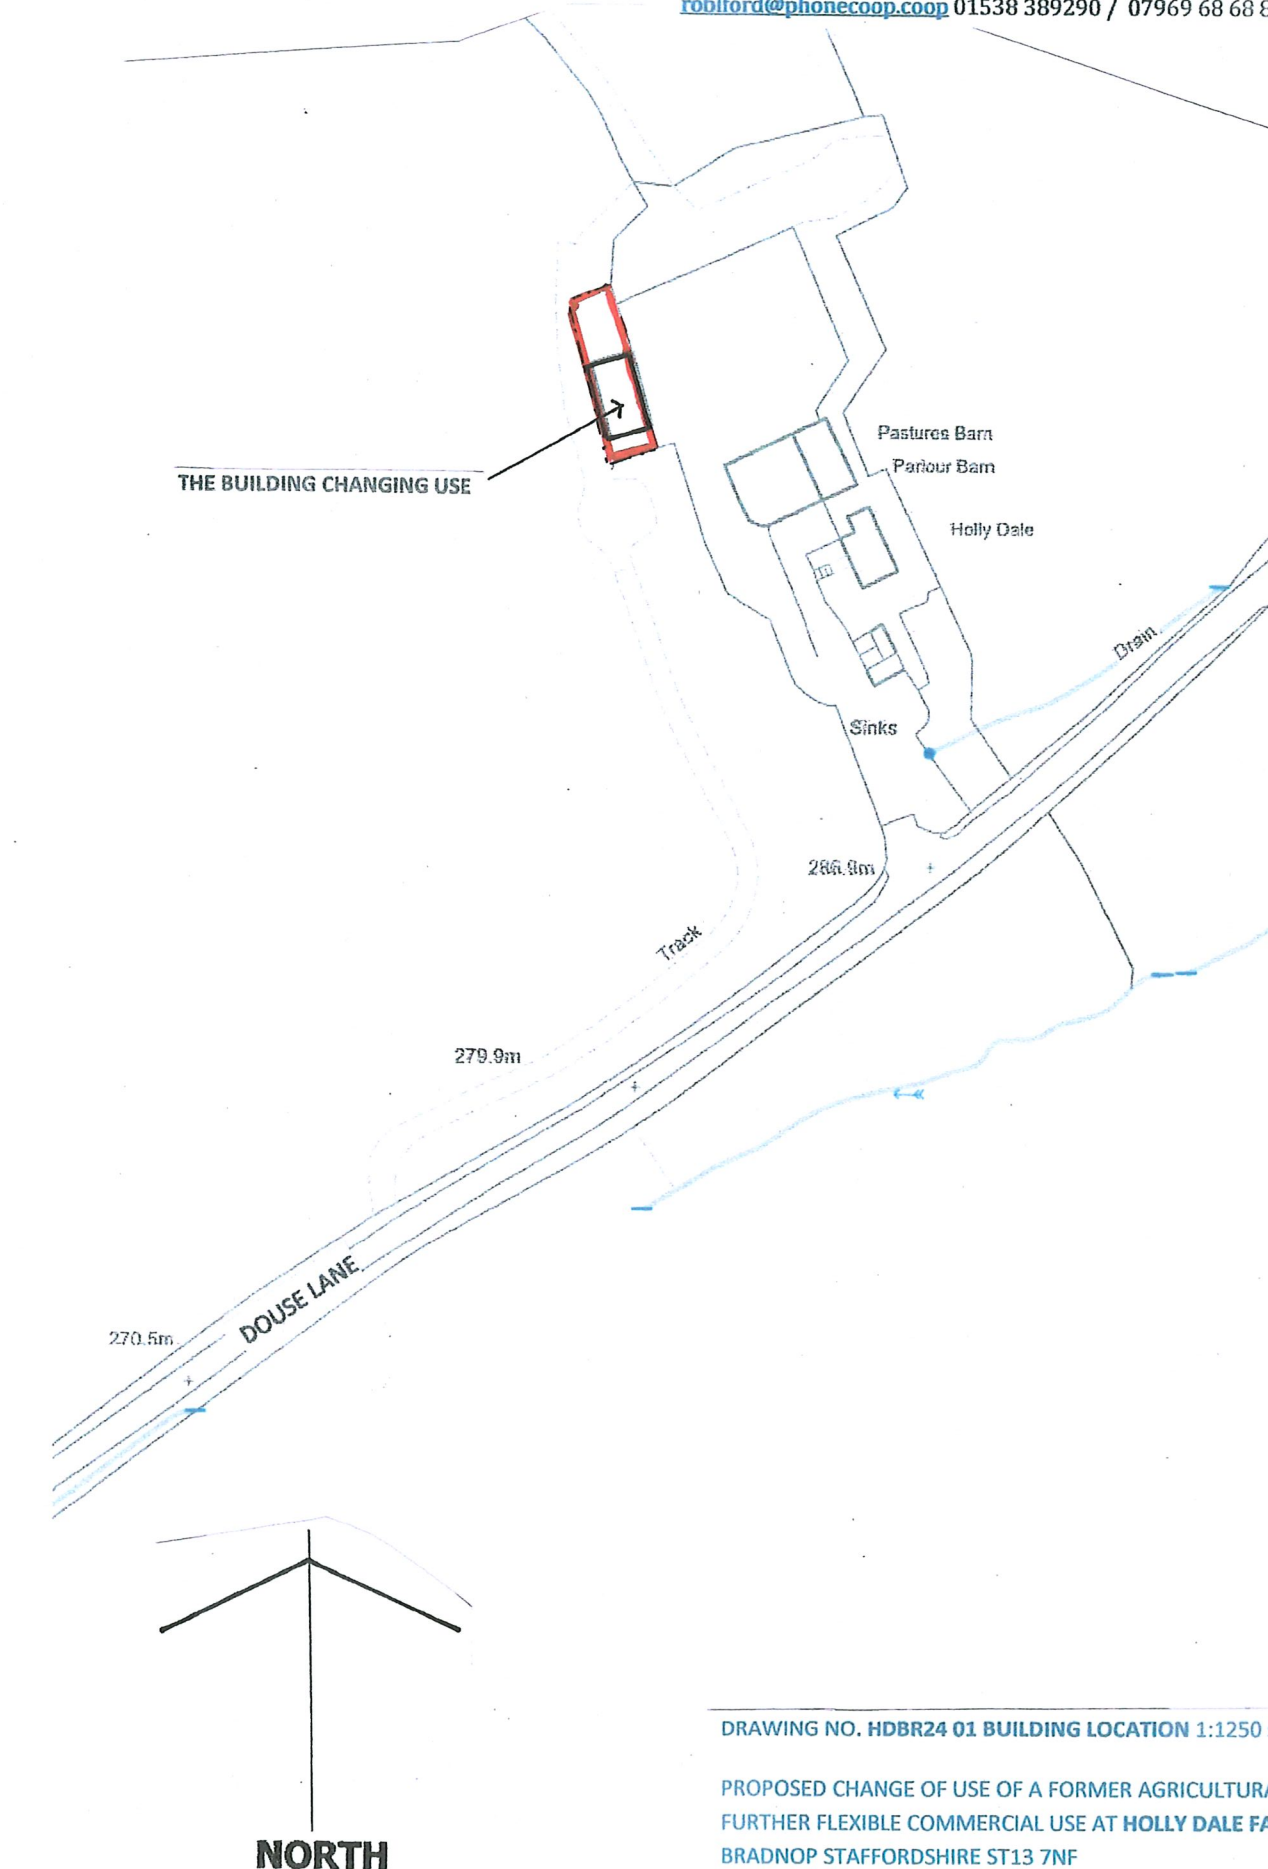

DRAWING NO. HDBR24 01 BUILDING LOCATION 1:1250 scale at A4

PROPOSED CHANGE OF USE OF A FORMER AGRICULTURAL BUILDING TO A FURTHER FLEXIBLE COMMERCIAL USE AT HOLLY DALE FARM DOUSE LANE BRADNAP STAFFORDSHIRE ST13 7NF

11 2024