



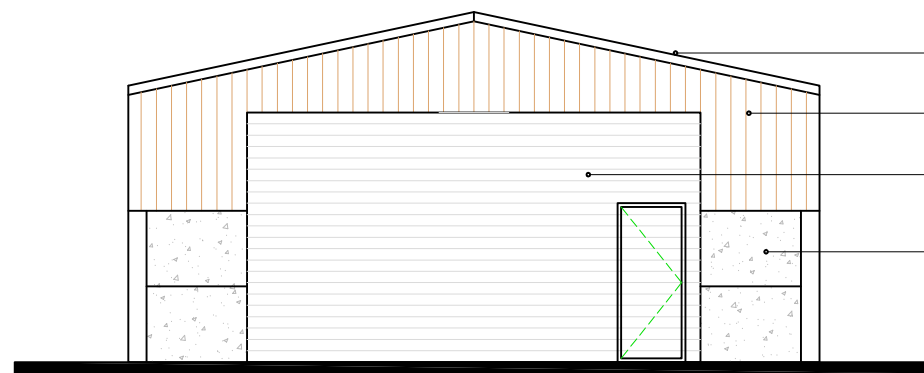


ELEVATION 'D' (north east)


fibre cement sheet roof
Yorkshire board timber
roller shutter door
concrete wall panels

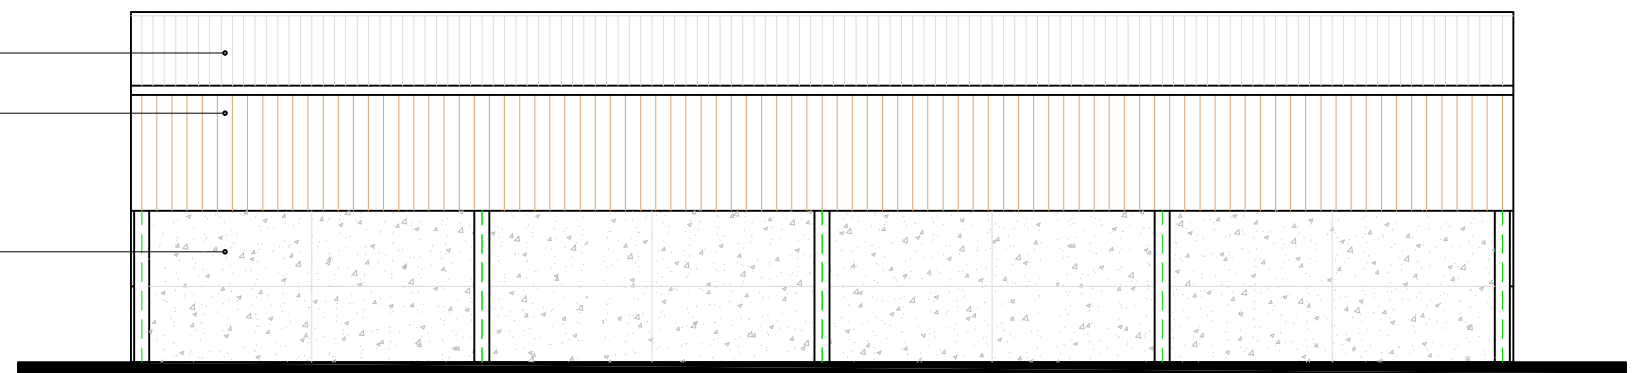

ELEVATION 'C' (north west)


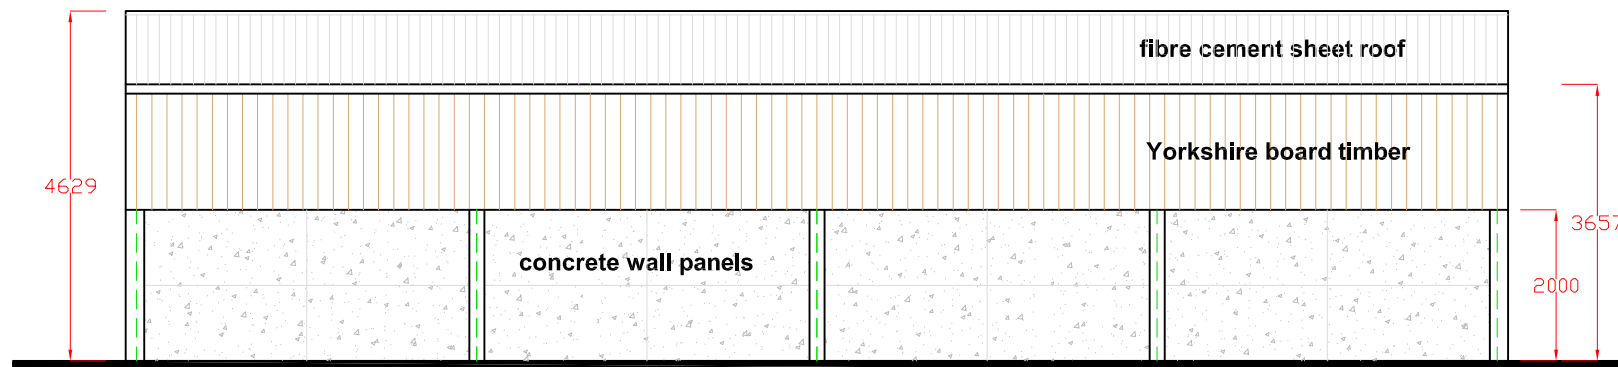


ELEVATION 'A' (south east)

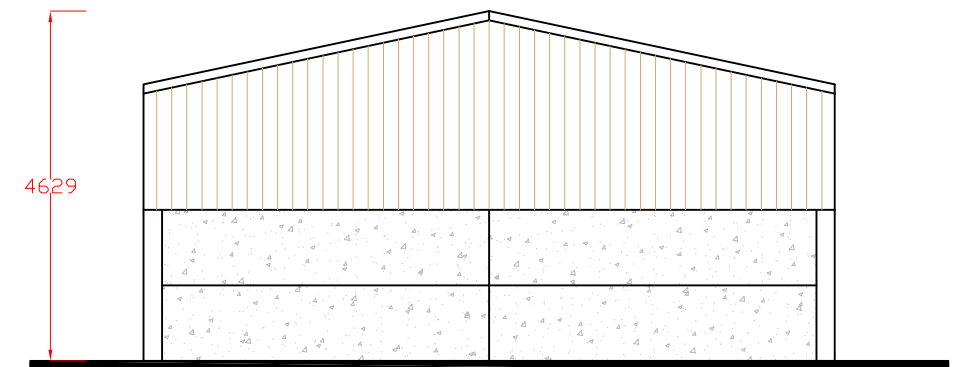

ELEVATION 'B' (south west)

NORTH

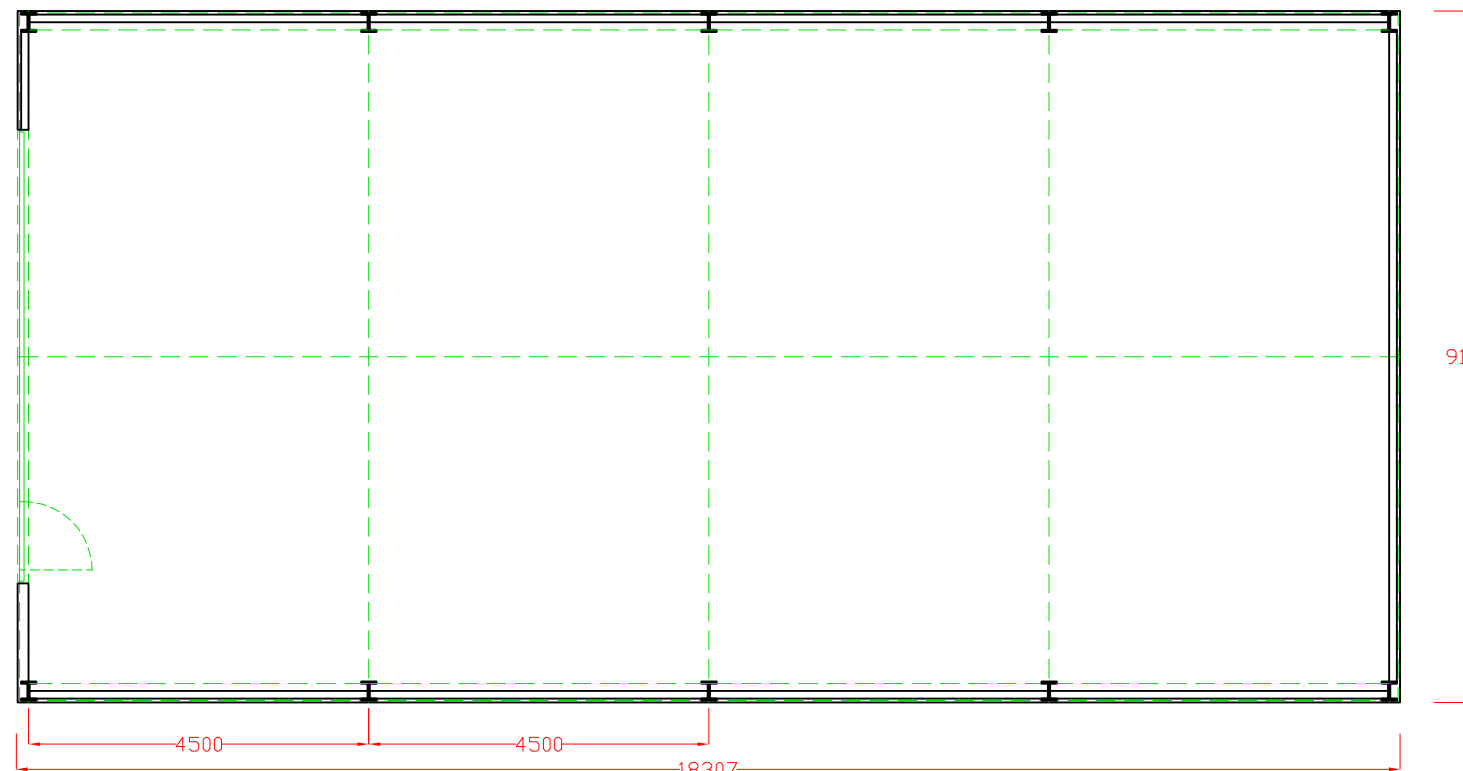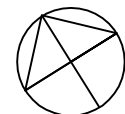

PLAN




go2plan

Design & Planning

Tel: 07957 634478 email: jon@go2plan.co.uk

PROPOSED PLAN & ELEVATIONS
PROPOSED AGRICULTURAL BUILDING
GORSTHEAD MILL FARM
BRADNOP, LEEK
STAFFORDSHIRE, ST13 7NL

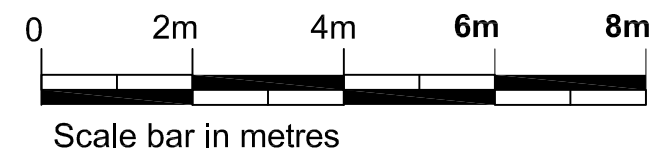

Dwg No. **GMF 002**
Scale: **1:100 @ A3**
date: **24.10.24**
drawn: **jon evans**