




- Key**
- Starling Nest Box
 - RSPB Sparrow Nest Box
 - 28mm Vivara Pro Nest Box
 - Curlew Nesting Plot
 - Skylark Nesting plot
 - Oak Kent Bat Box
 - Red Line Boundary

LEGEND:			
	SITE BOUNDARY		O/H HV 30m CLEARANCE
	ACCESS		BUND
	PLANTING AREA		EXISTING FOOTPATH
	NEW FOOTPATH		ACOUSTIC FENCE LINE
	WATER TANK		EXISTING POND
	UPDATED DRAWING		NEW POND
	UPDATED DRAWING		NEW POND
	FIRST ISSUE		NEW POND
REVISIONS			
NO.	DESCRIPTION	DATE	BY
1	ISSUED FOR TENDERS	25/11/24	MM
2	ISSUED FOR TENDERS	25/11/24	MM
Job: CELLARHEAD BESS			
Title: ECOLOGICAL ENHANCEMENTS			
Scale@A3: 3000:1	Drawn: JH	Date: 25/11/24	Drawing no. n/a

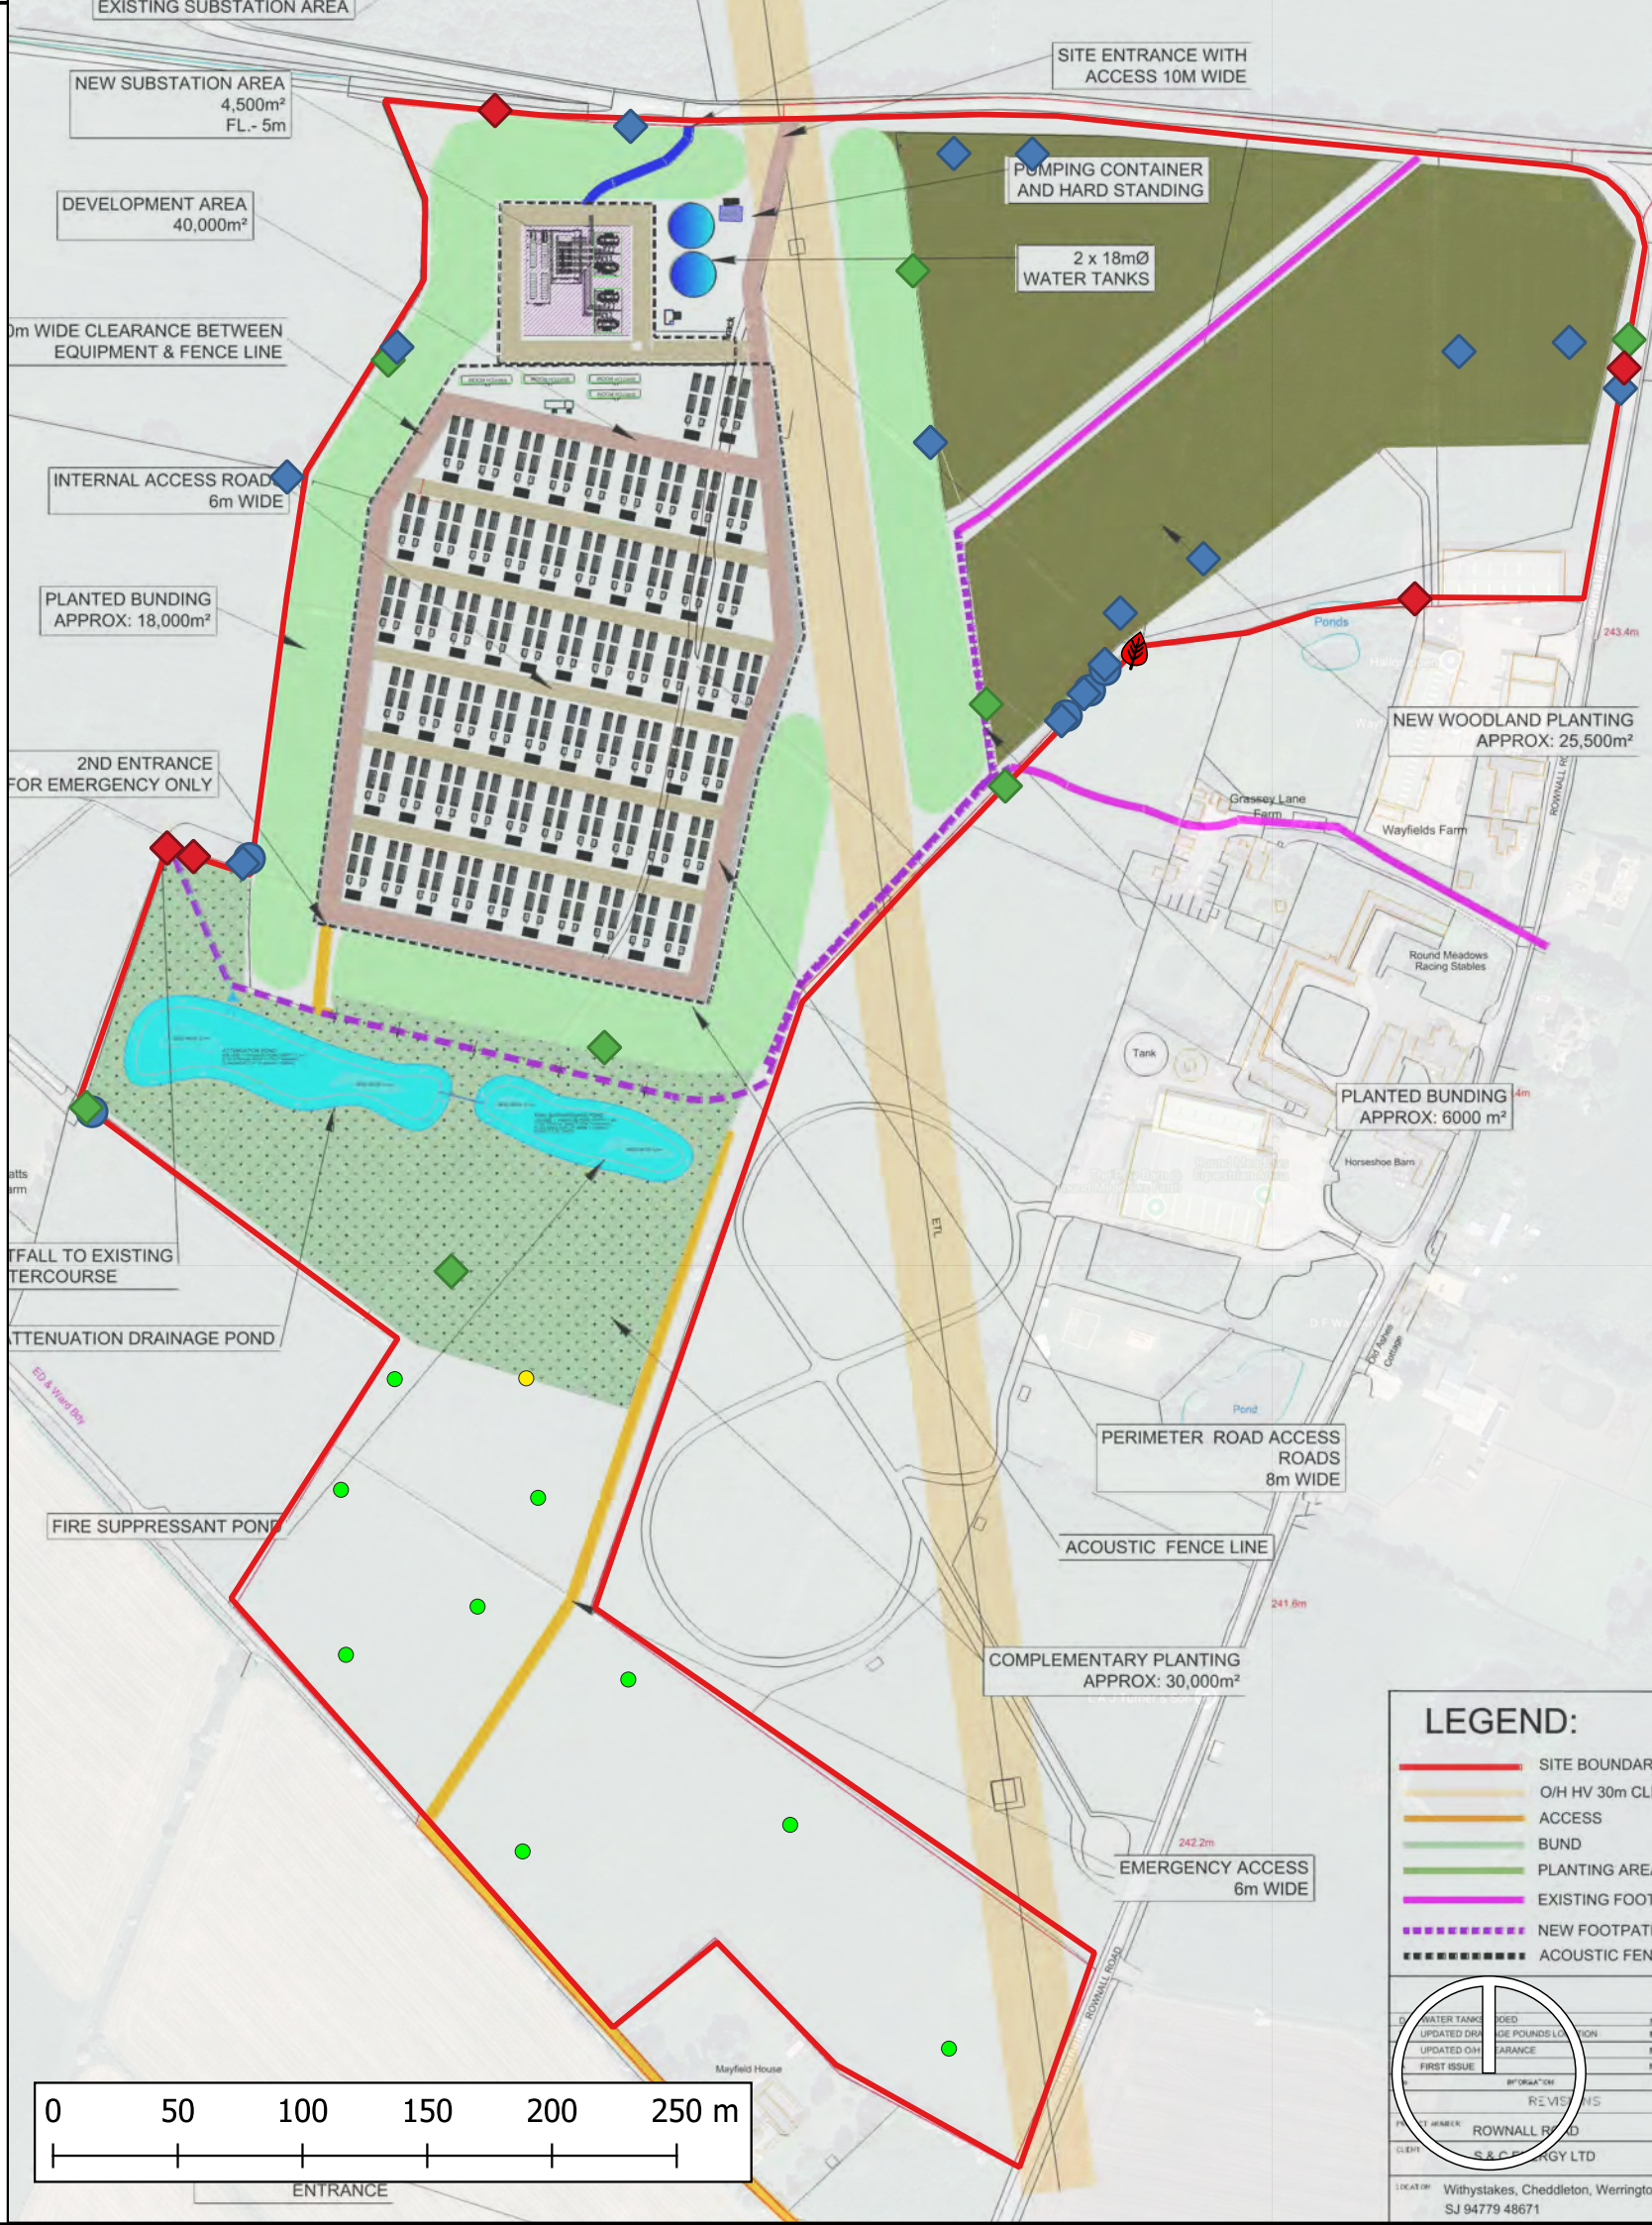