




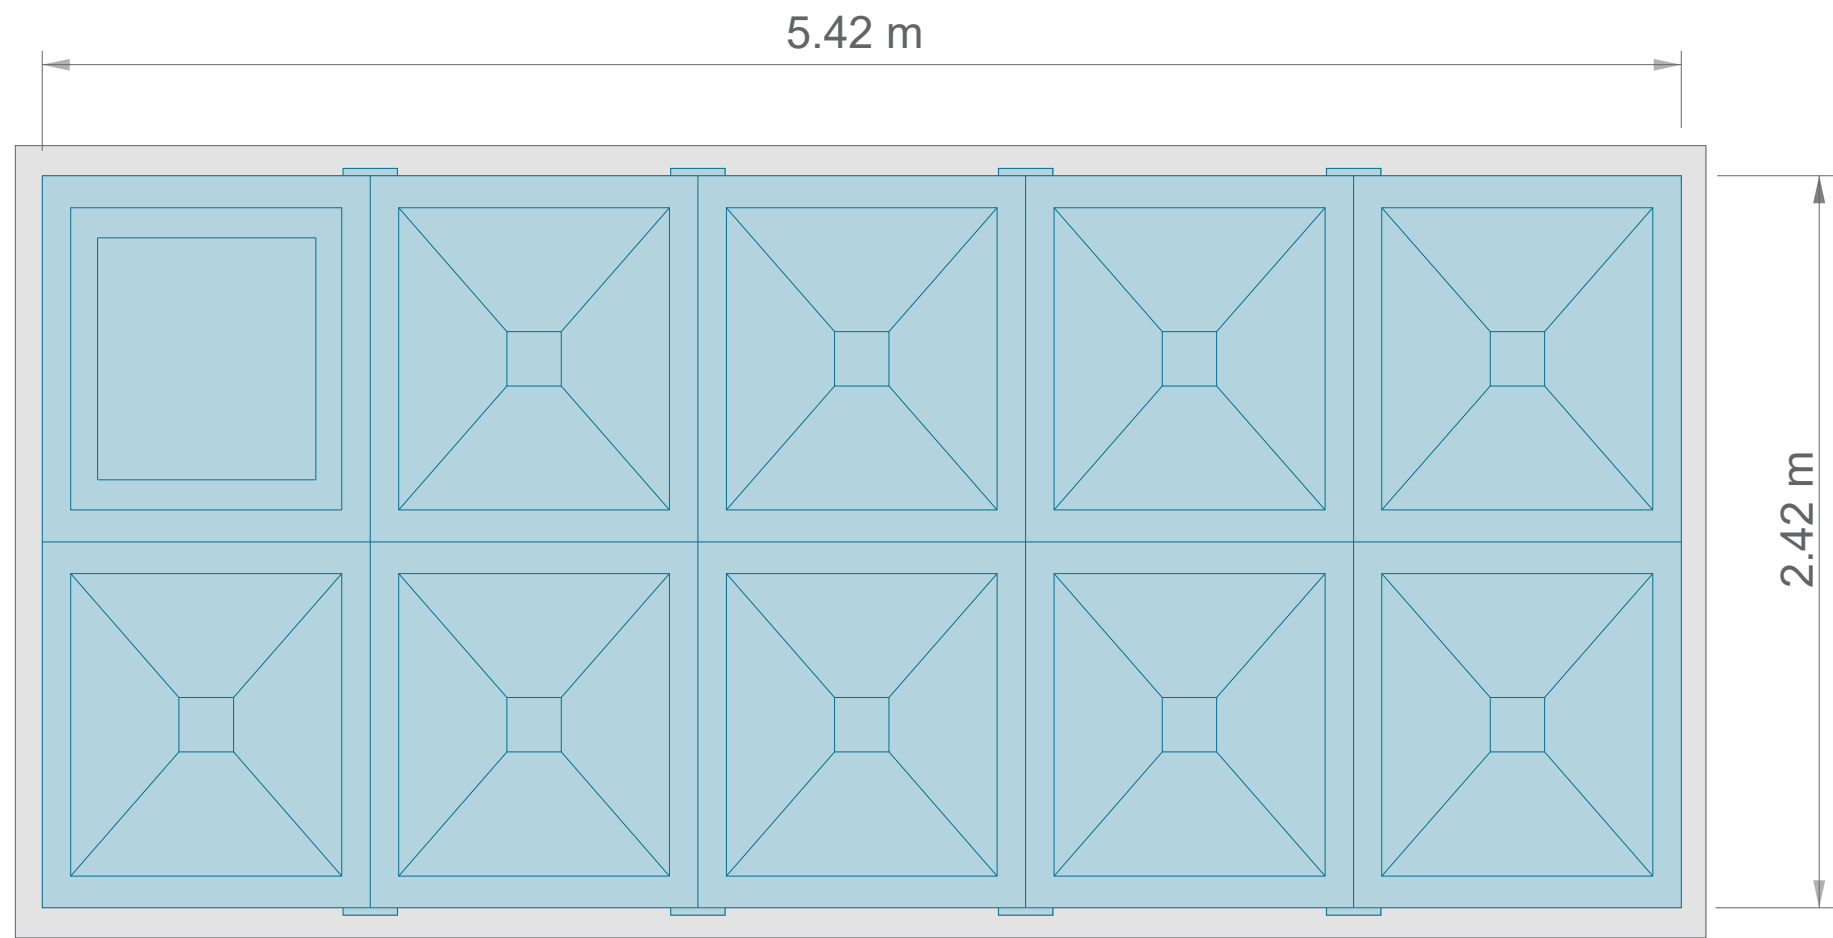

Top View

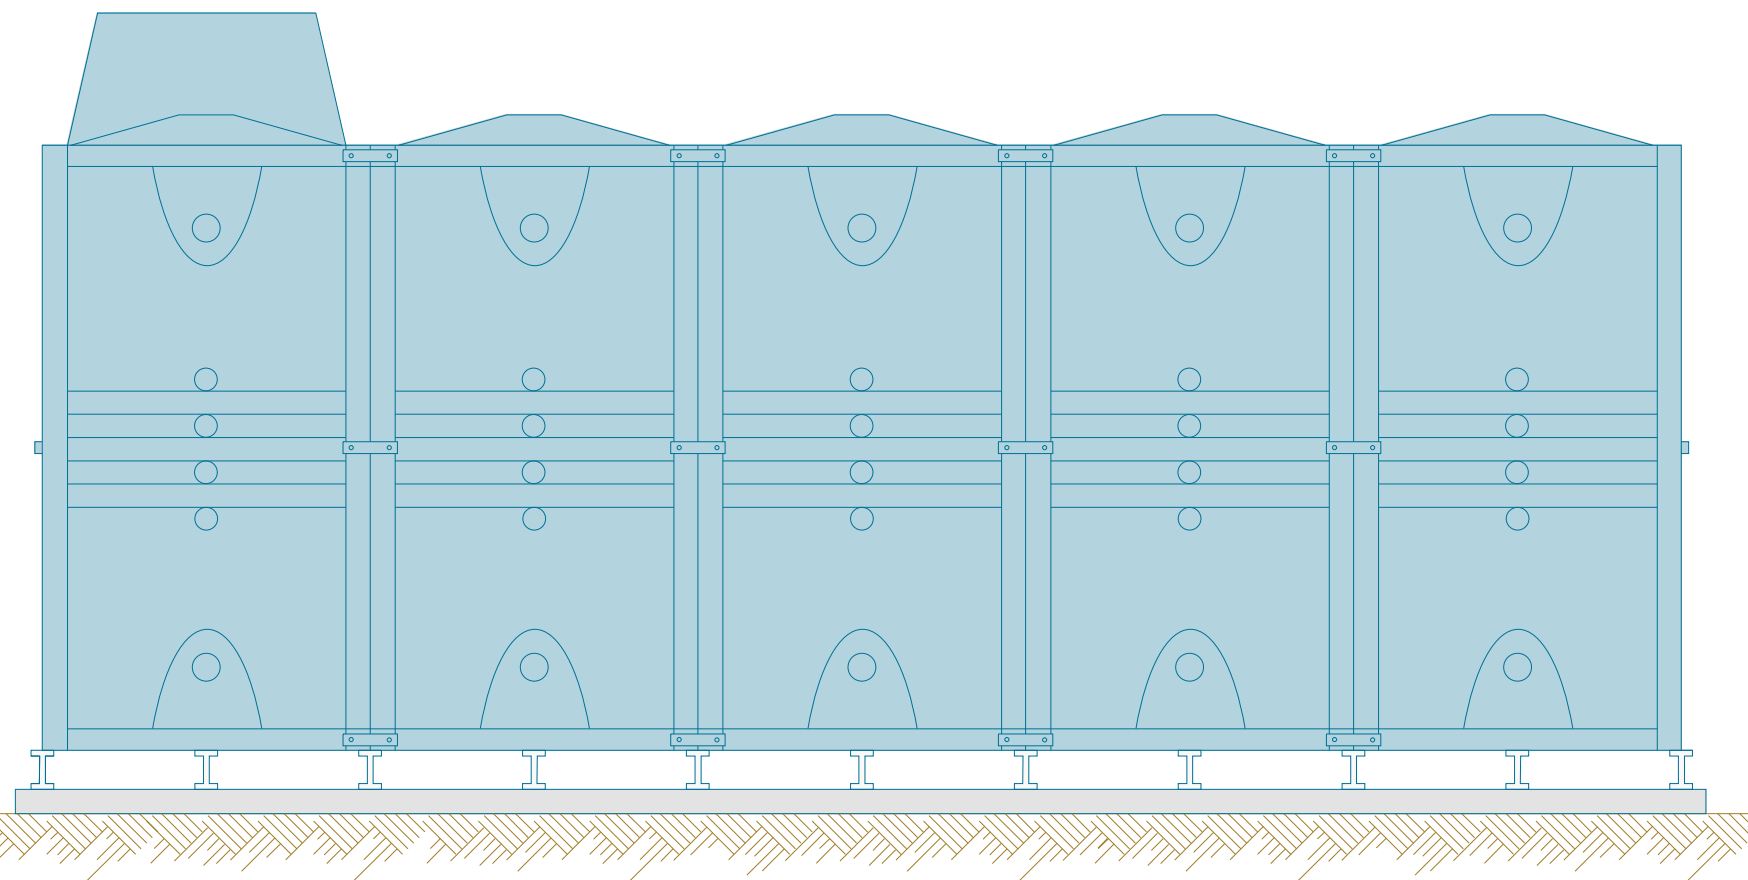

Side View

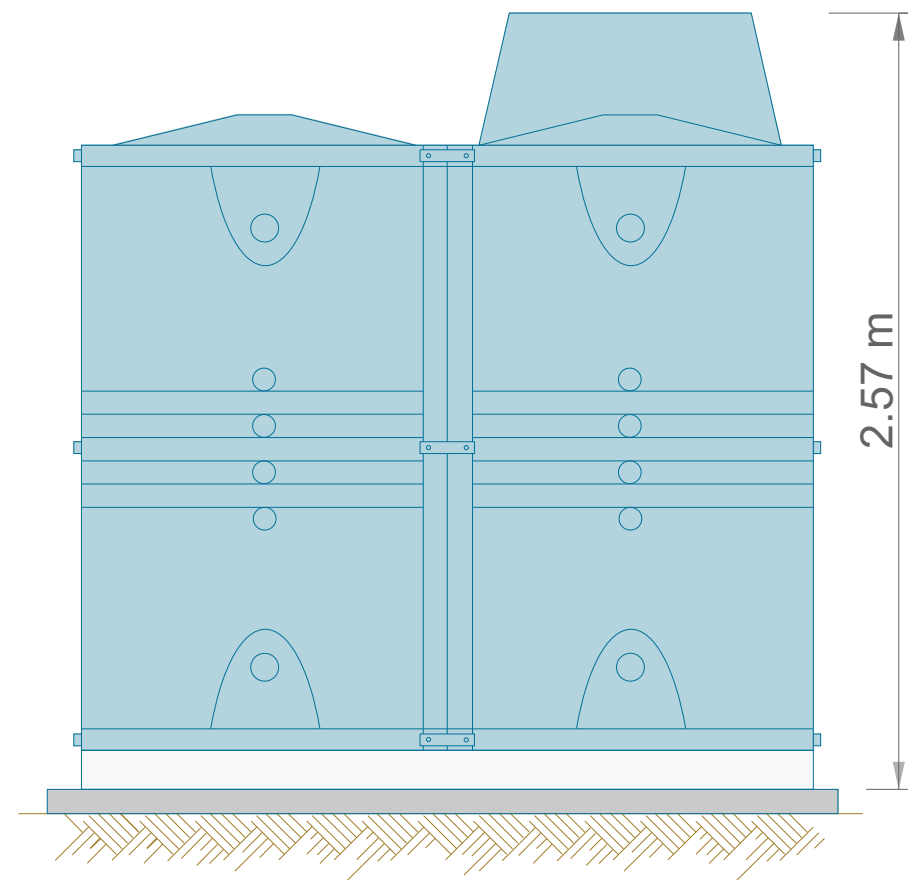

Front View

[illegible]

Project:	Tea Leys BESS		
Project Location:	Land by Leigh, Stoke-on-Trent, Staffordshire, ST10 4NS, England, United Kingdom		
Ownership:	TBC		
Document Title:	Proposed BESS Water Tanks		
Sheet format:	A3 "420 x 297"	Scale:	1:25
Document generated:	v.1	18/10/2024	M.N.
			Comments
Company:	 	Island Green Power UK Limited Unit 25.7, Coda Studios 189 Munster Road, London SW6 6AW	

