


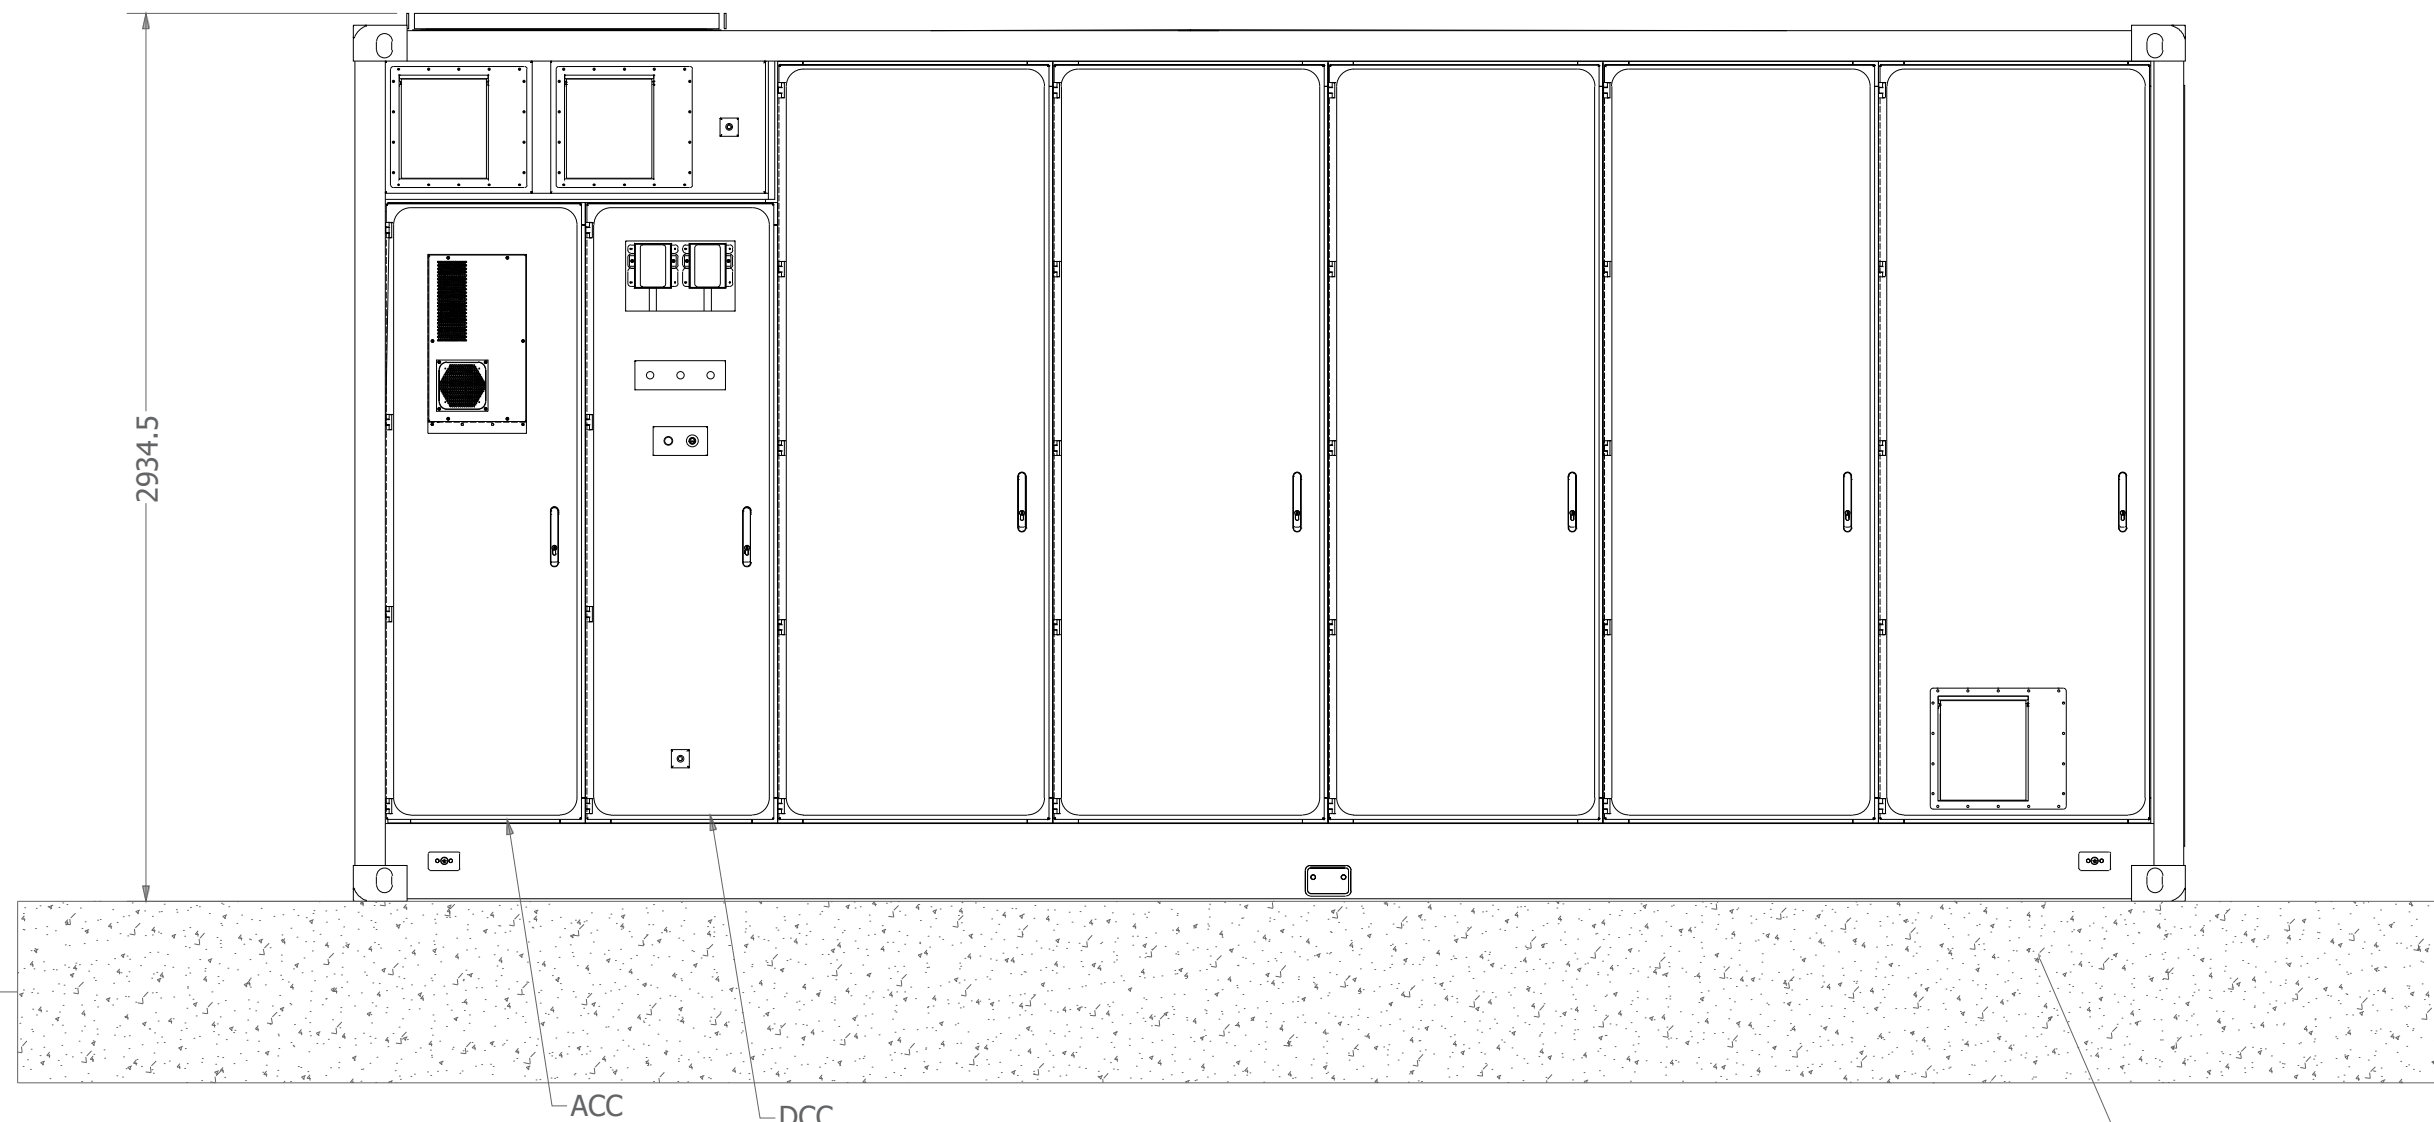

Foundation

[illegible]

Project	Teen Leys BESS				
Project Location	Land by Leigh, Stoke-on-Trent, Staffordshire, ST10 4NS. England, United Kingdom				
Ownership	TBC				
Document Title	Battery Storage				
Sheet format	A3 "420 x 297"		Scale	1:25	
Document amendments	v.1	18/10/2024	M.N.		
			Comments		
Company	 Island Green Power UK Limited Unit 25.7, Coda Studios 189 Munster Road, London SW6 6AW				