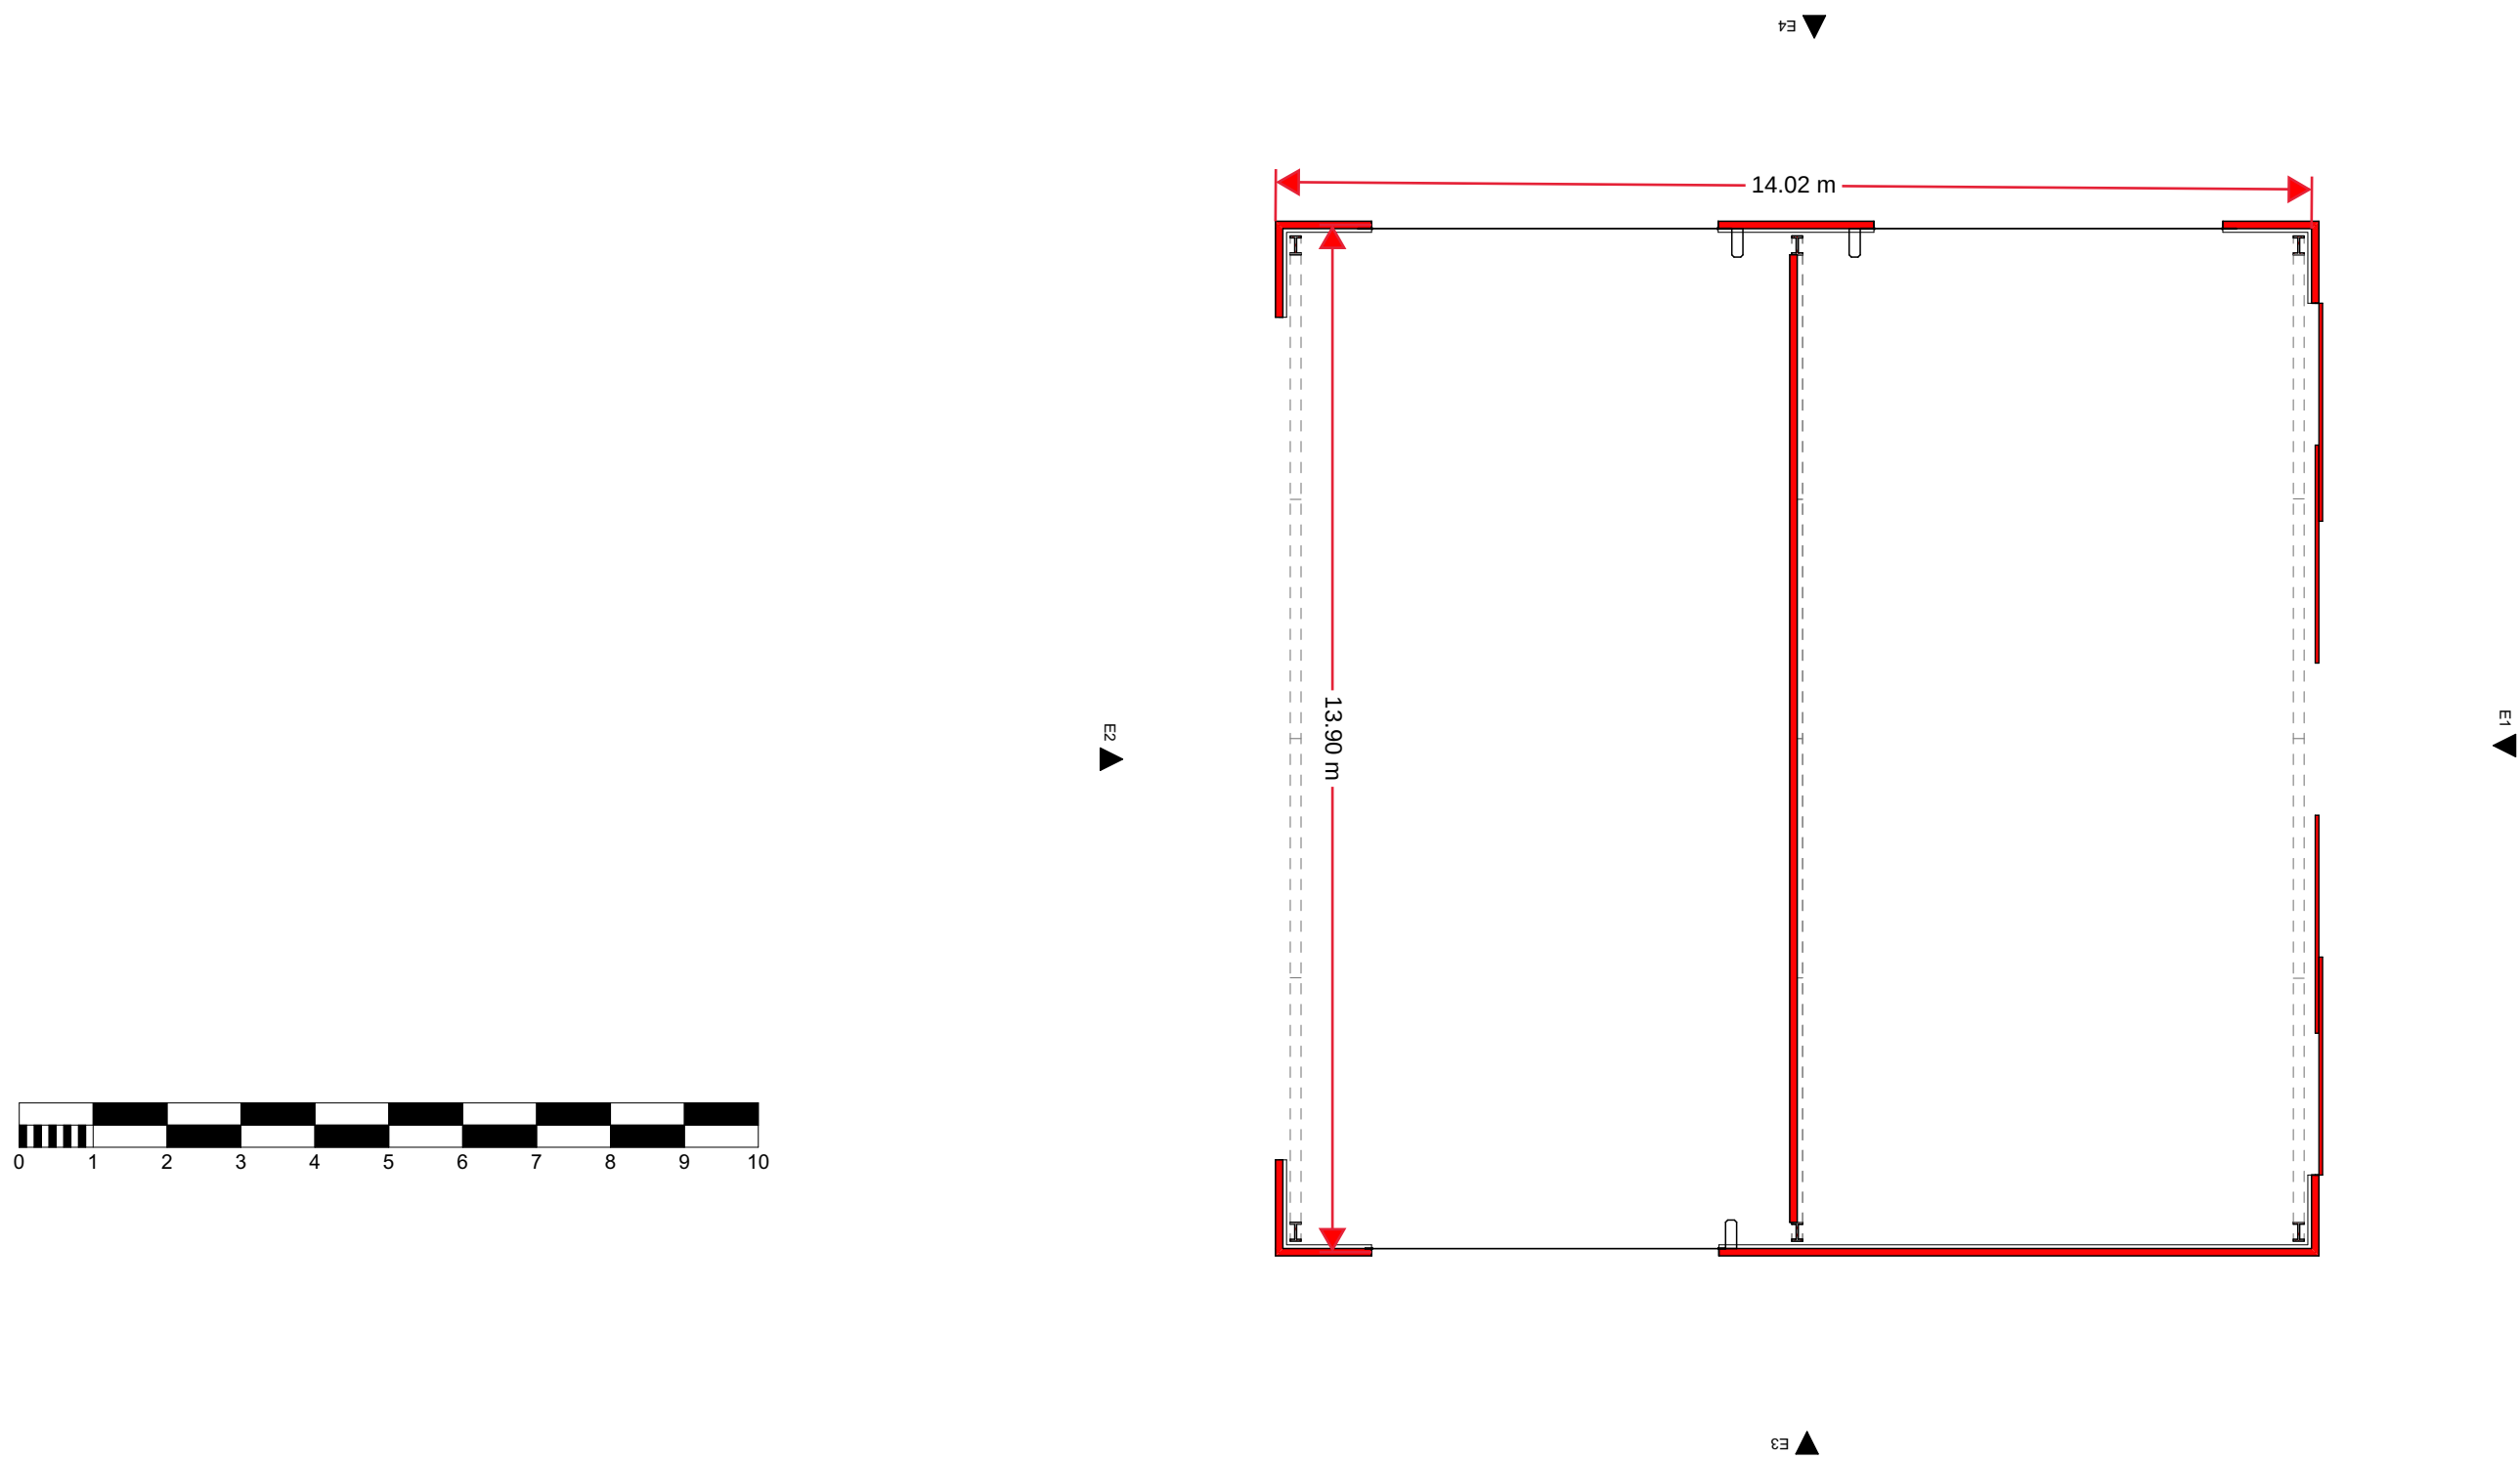
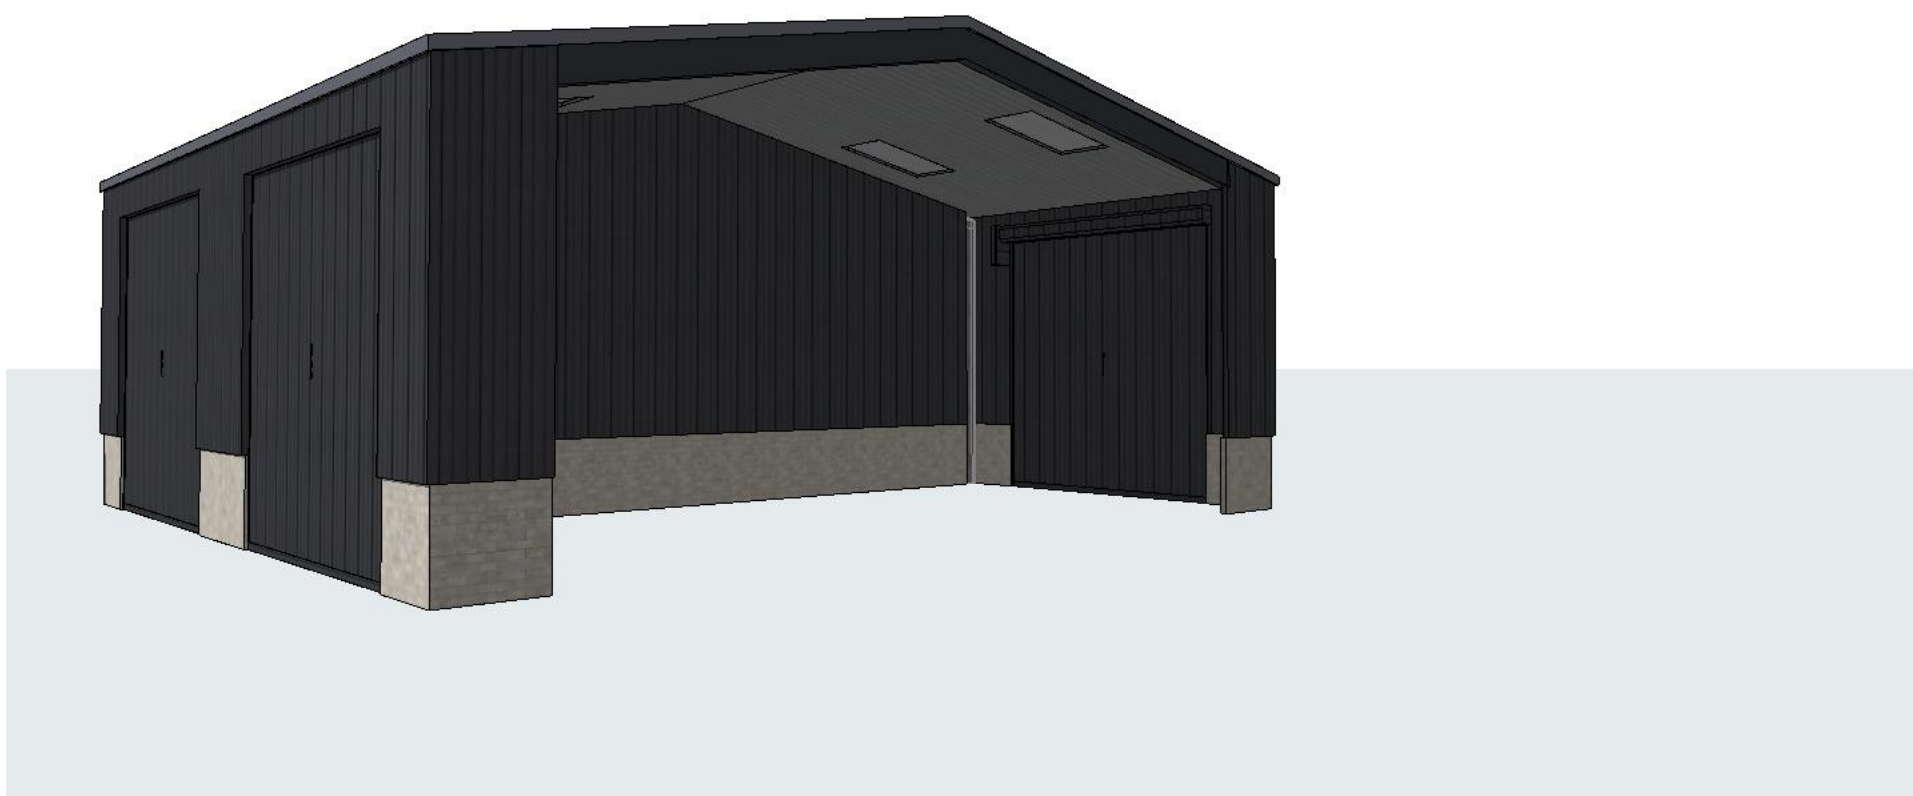
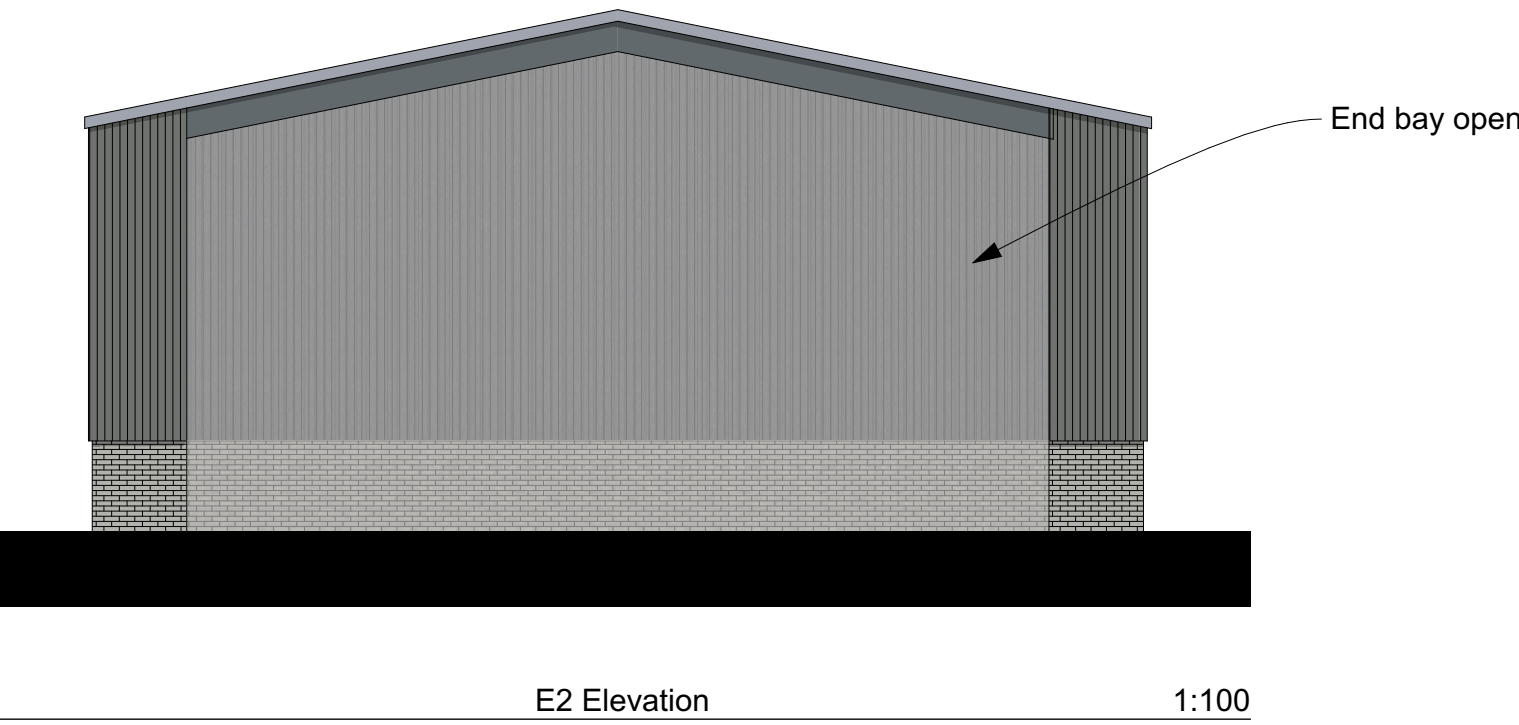
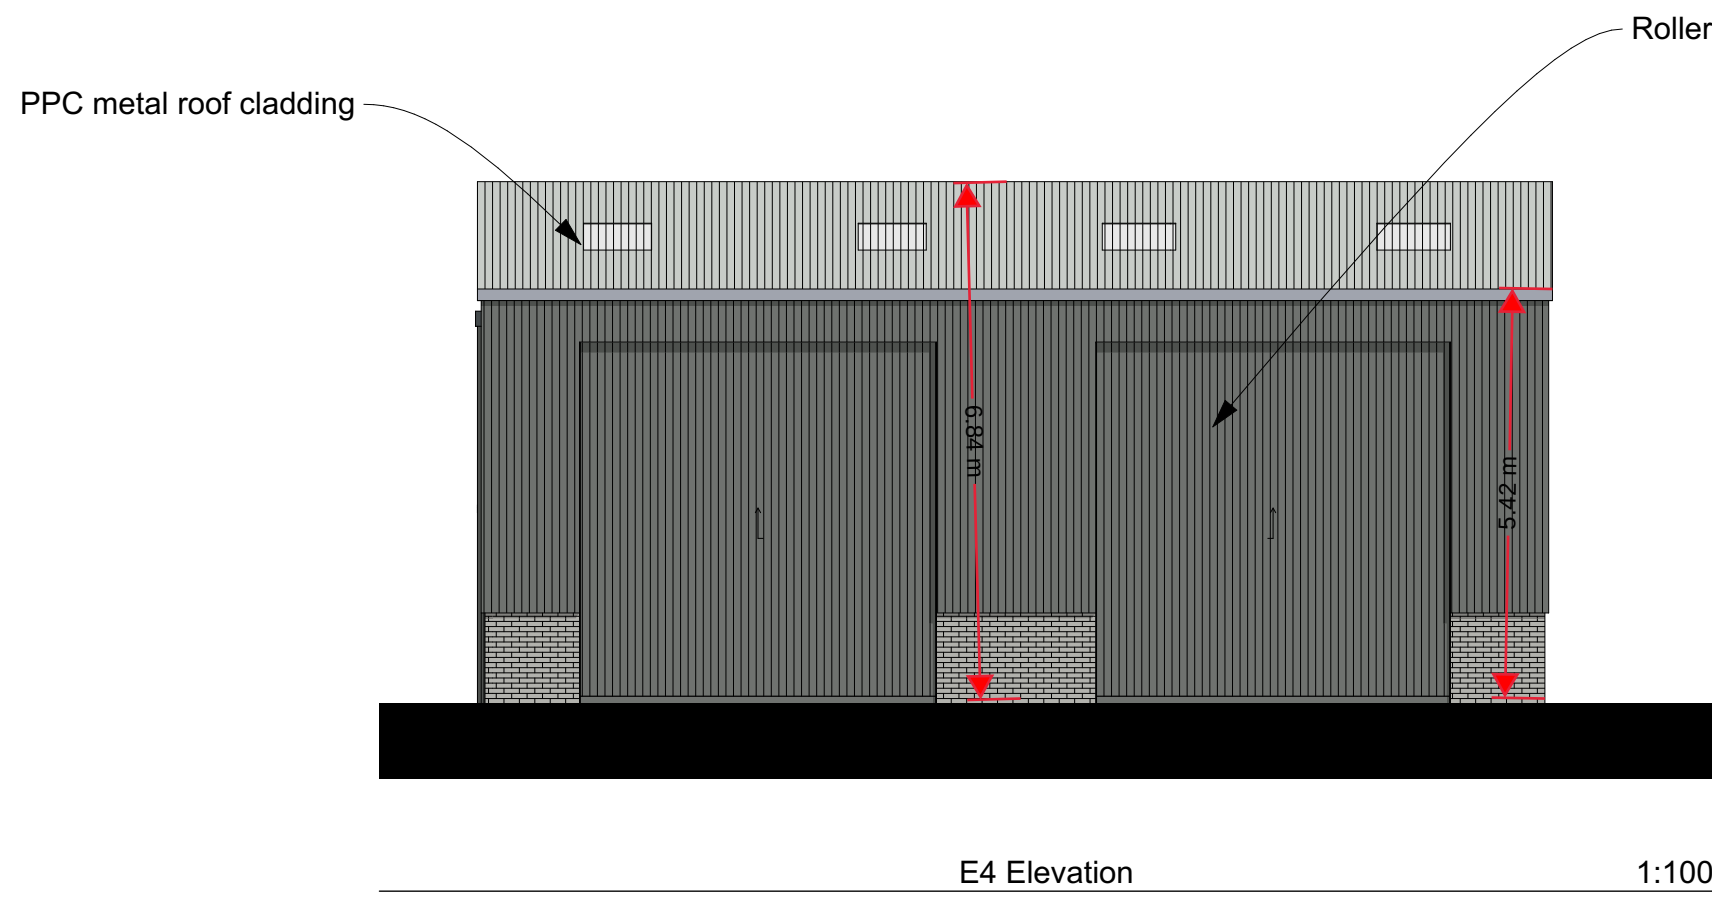
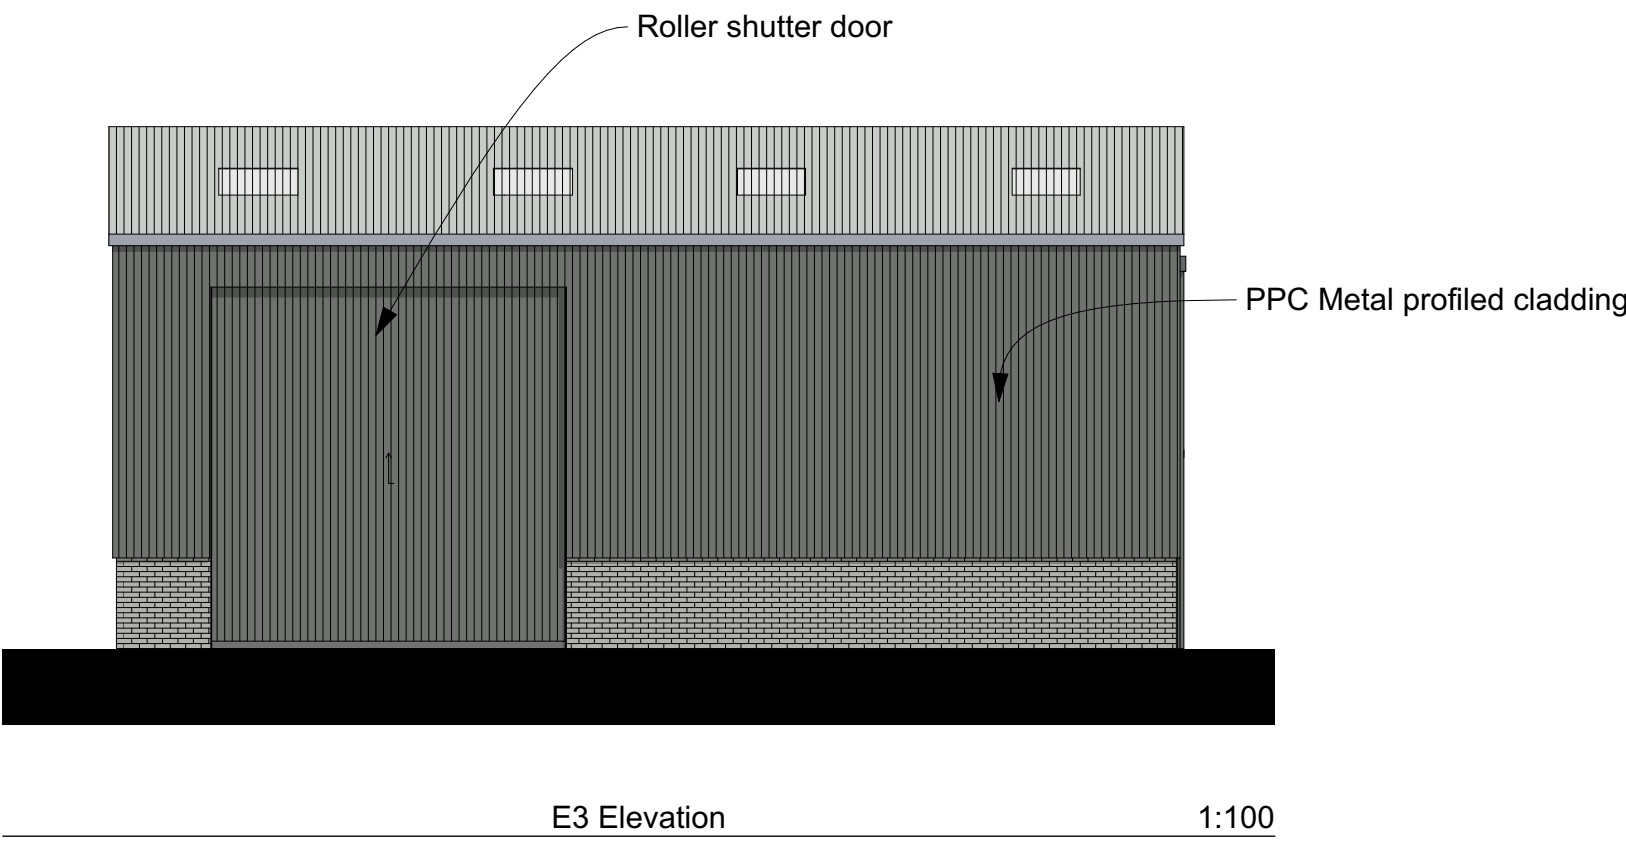
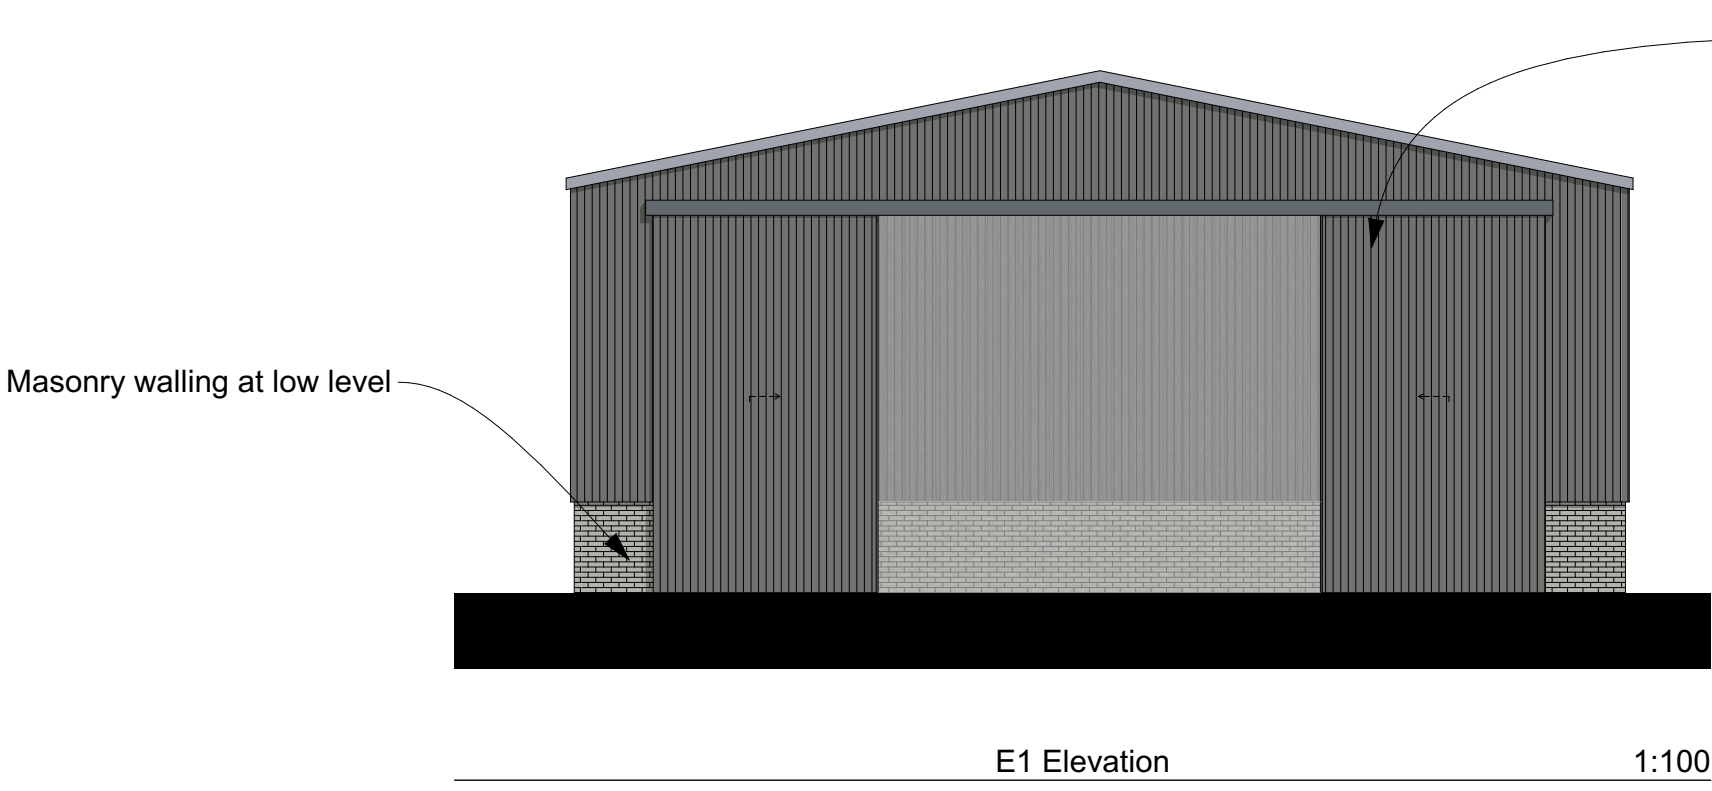


ARCHITECTURE
HERITAGE
PLANNING

Lulworth House
High Street
Cheadle
Stoke-on-Trent
Staffordshire
ST10 1AR

01782 777000
admin@cruciform.com
www.cruciform.com

Project
Proposed Agricultural Building

Title
Plans and Elevations

Drawing Number
117-02-031

Scale
1:100 @ A1

Revision ID
I

Issue Date
30/11/2024

Rev:	Comment:	Date	By:
I	Doors amended	30/11/2024	
H	Size changed	29/11/2024	
G	Cladding colour changed, scalebar added	26/06/2024	
F	Amended to 3 bays	25/06/2024	
E	Roller shutter door location amended	25/06/2024	

Liability cannot be accepted for the accuracy of third party data (OS mapping, topographical survey information, etc.) used in the production of this document which we have relied upon in good faith. Key dimensions are noted for reference and any further specific dimensional information can be provided upon request.