


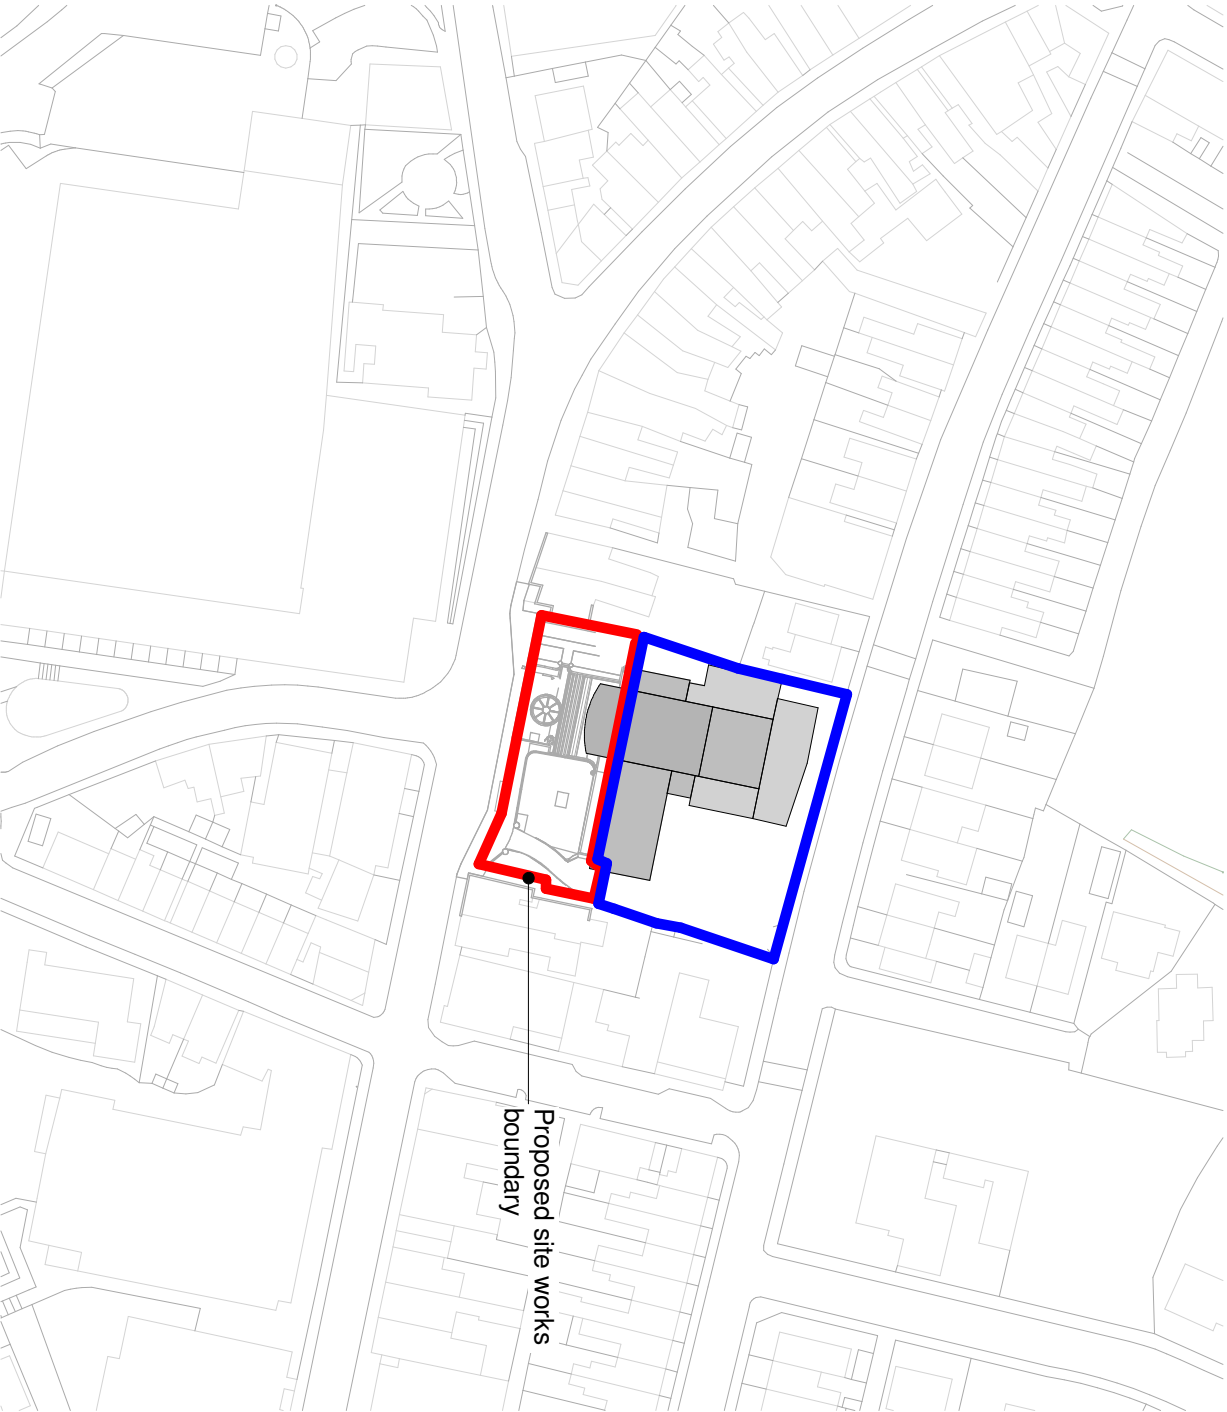

Site Block Plan

1 : 1250

Legend

- Proposed site works boundary.
- Land adjacent to works area owned by the applicant

Note: All existing survey information on drawings are provided by a third party and dimensions are to be checked on site. Any discrepancies are to be raised with CTD architects at first instance.



LA	02.10.24	LA	Submission for Building Regulations
Rev	Date	Drawn	Description

ctd

architects

t: 01538 373477

f: 01538 386503

e : info@ctdarchitects.co.uk

w : www.ctdarchitects.co.uk

Client

Project

High St,
Biddulph, ST8 6AR

Title

Site Block Plan

Clerk Bank House

Clerk Bank

LEEK

Staffordshire

ST13 5HE

ctd architects © 2024

This drawing is copyright.

All dimensions to be checked on site before proceeding.

Contractor must notify the architect of any discrepancies before proceeding.

Contractor to check/adjust dimensions of new work to suit existing conditions. Do not assume existing structure or details are plumb, square or level.

All drawings to be read in conjunction with all other consultants drawings and specs.

Scale

AS

Size

A4

Drawn

LA

Chkd

-

Date

30/07/24

Biddulph Town Hall

Project Alterations to existing building frontage High St, Biddulph, ST8 6AR	Status indicated									
	As	Size	A4	Drawn	LA	Chkd	-	Date	30/07/24	
Title Site Block Plan	Job No.	2431	Drawing No		AL01		Rev.			A