



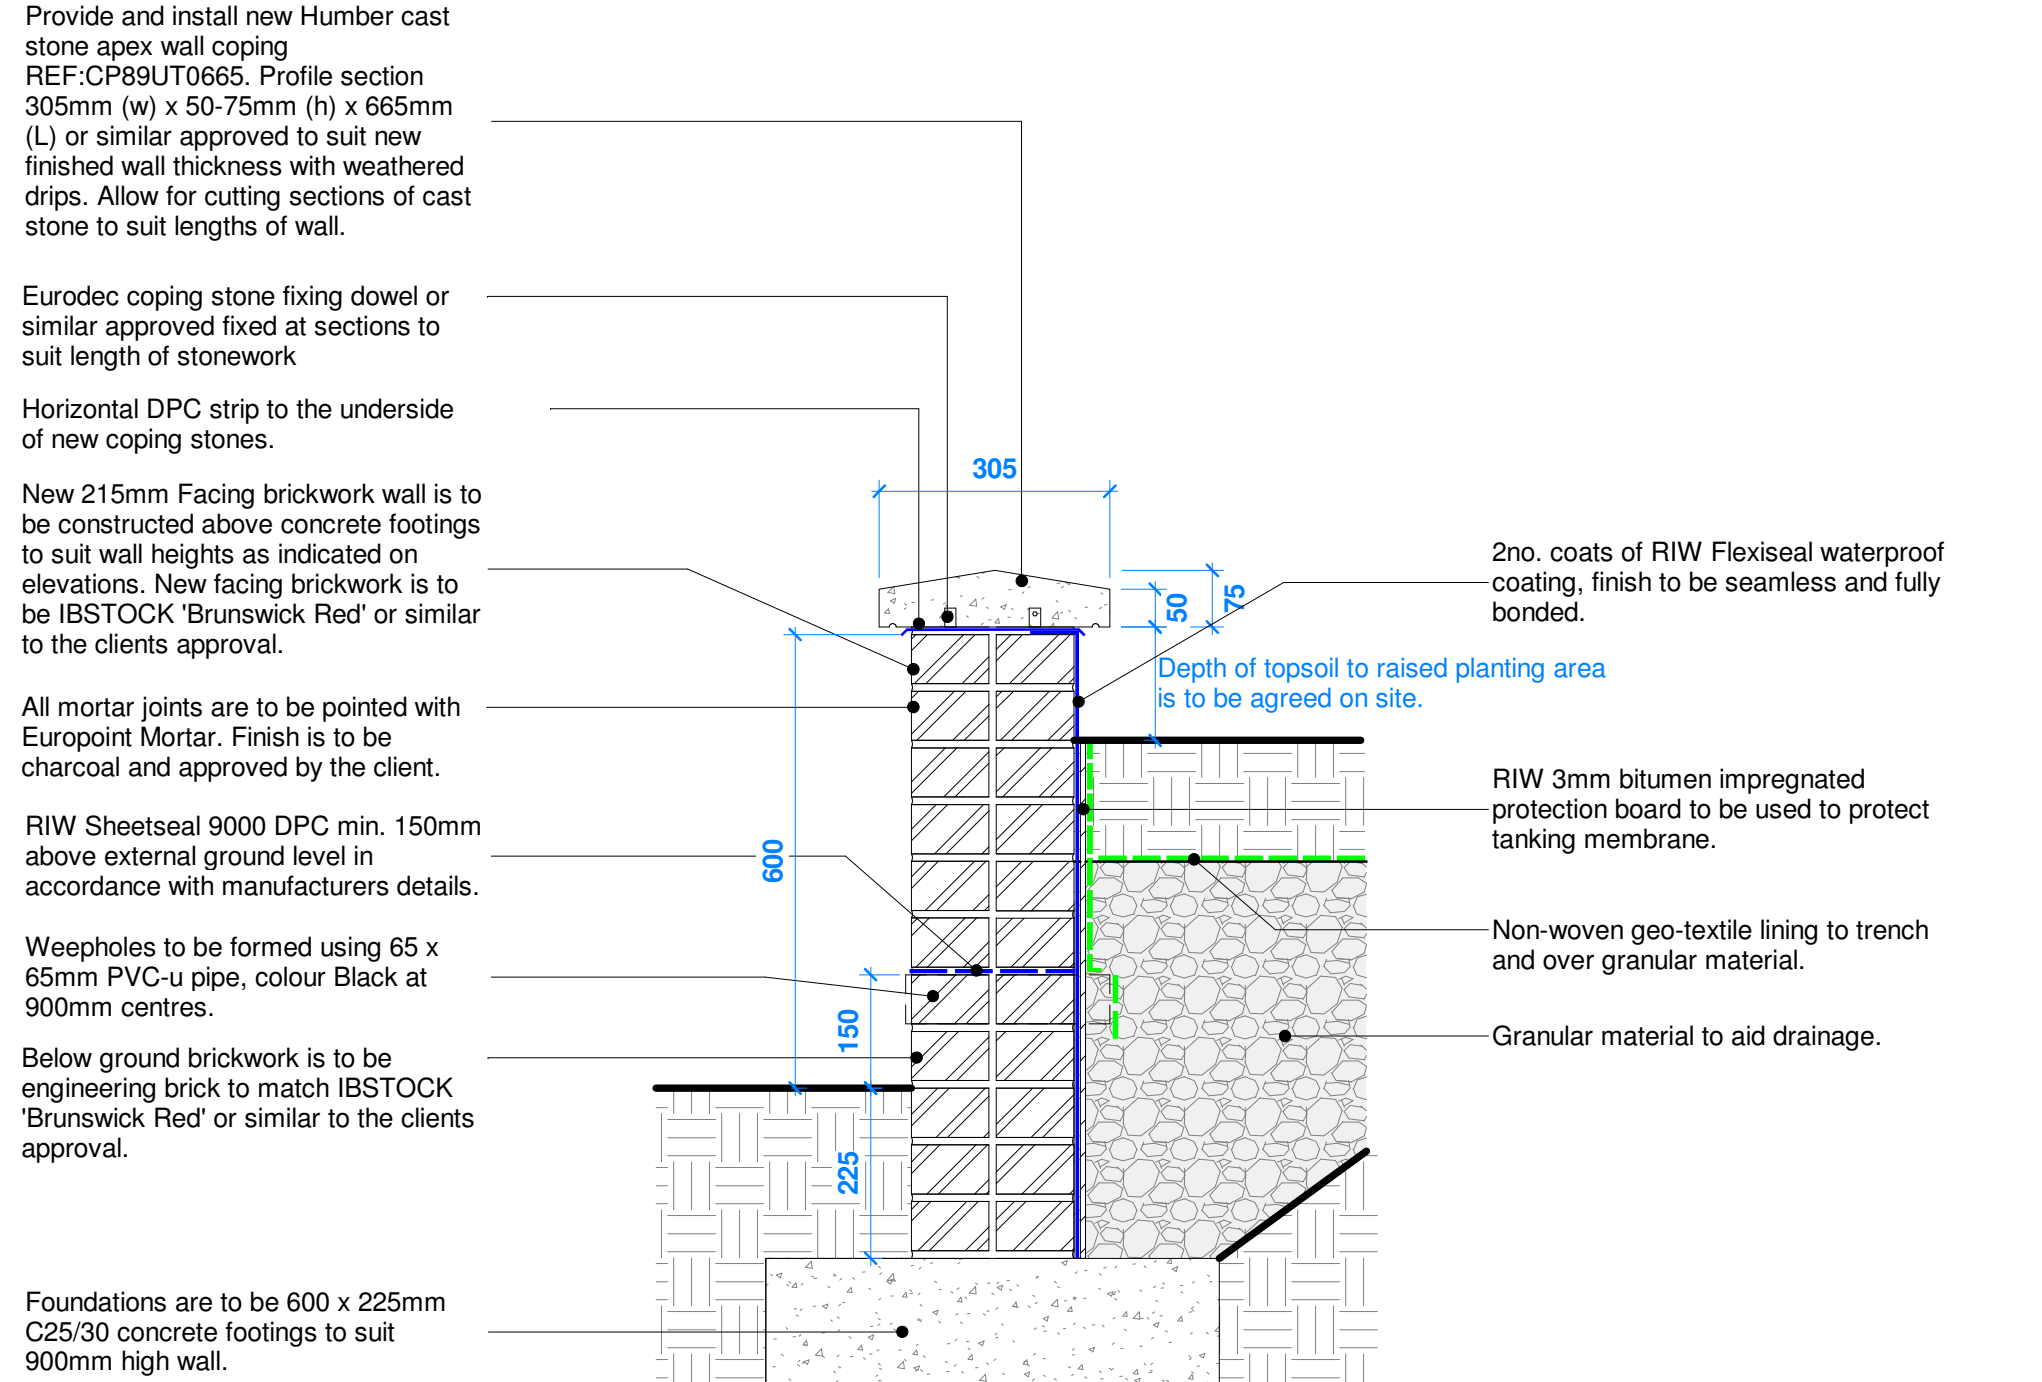


600mm Height walls


WT1 - Solid Brickwork Raised Planting Wall
1 : 10

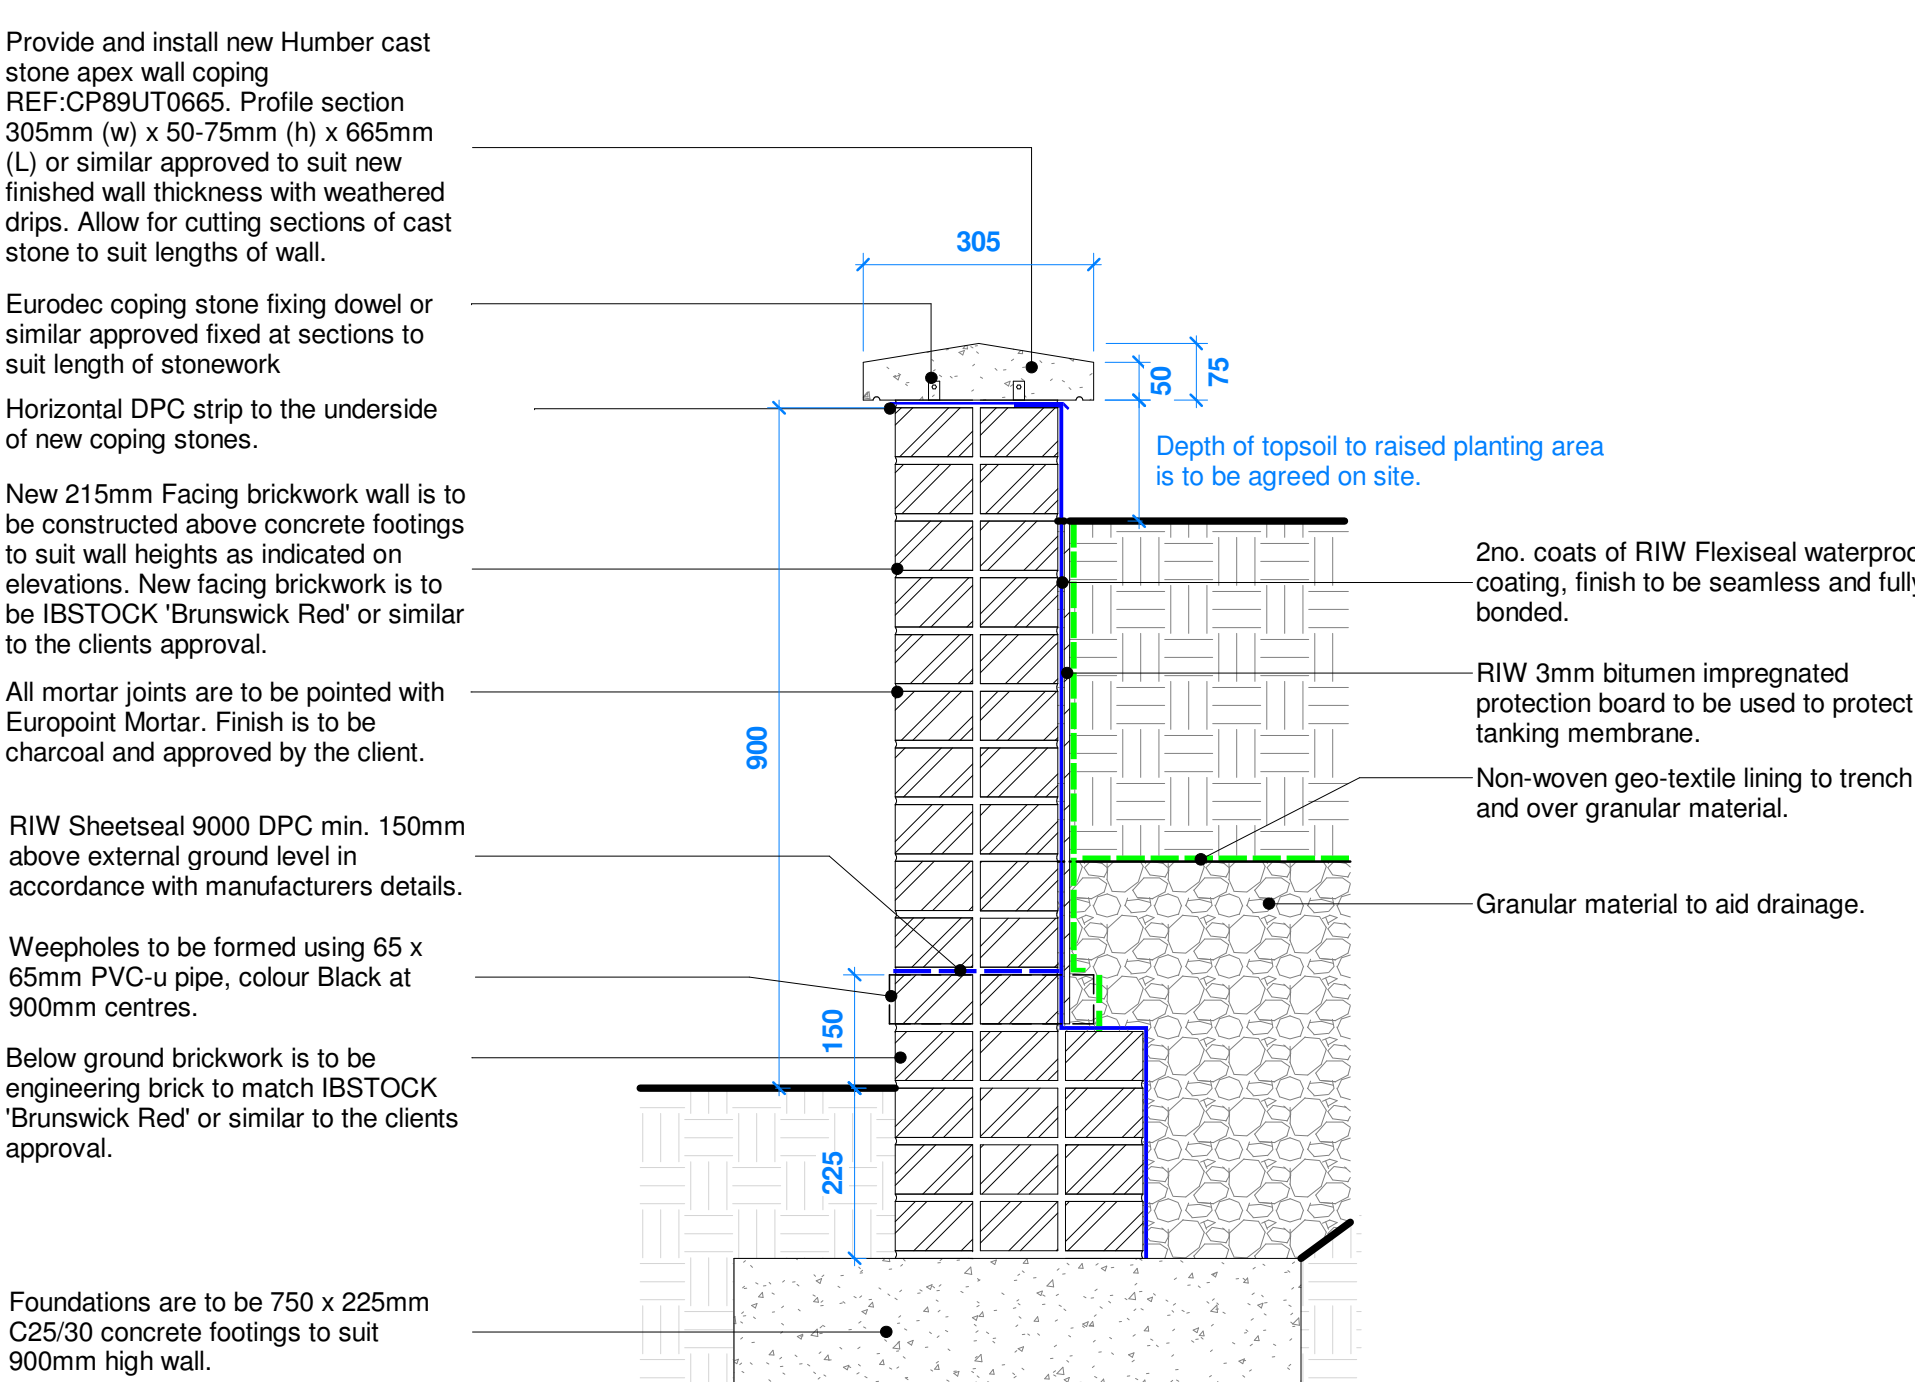

900mm Height walls

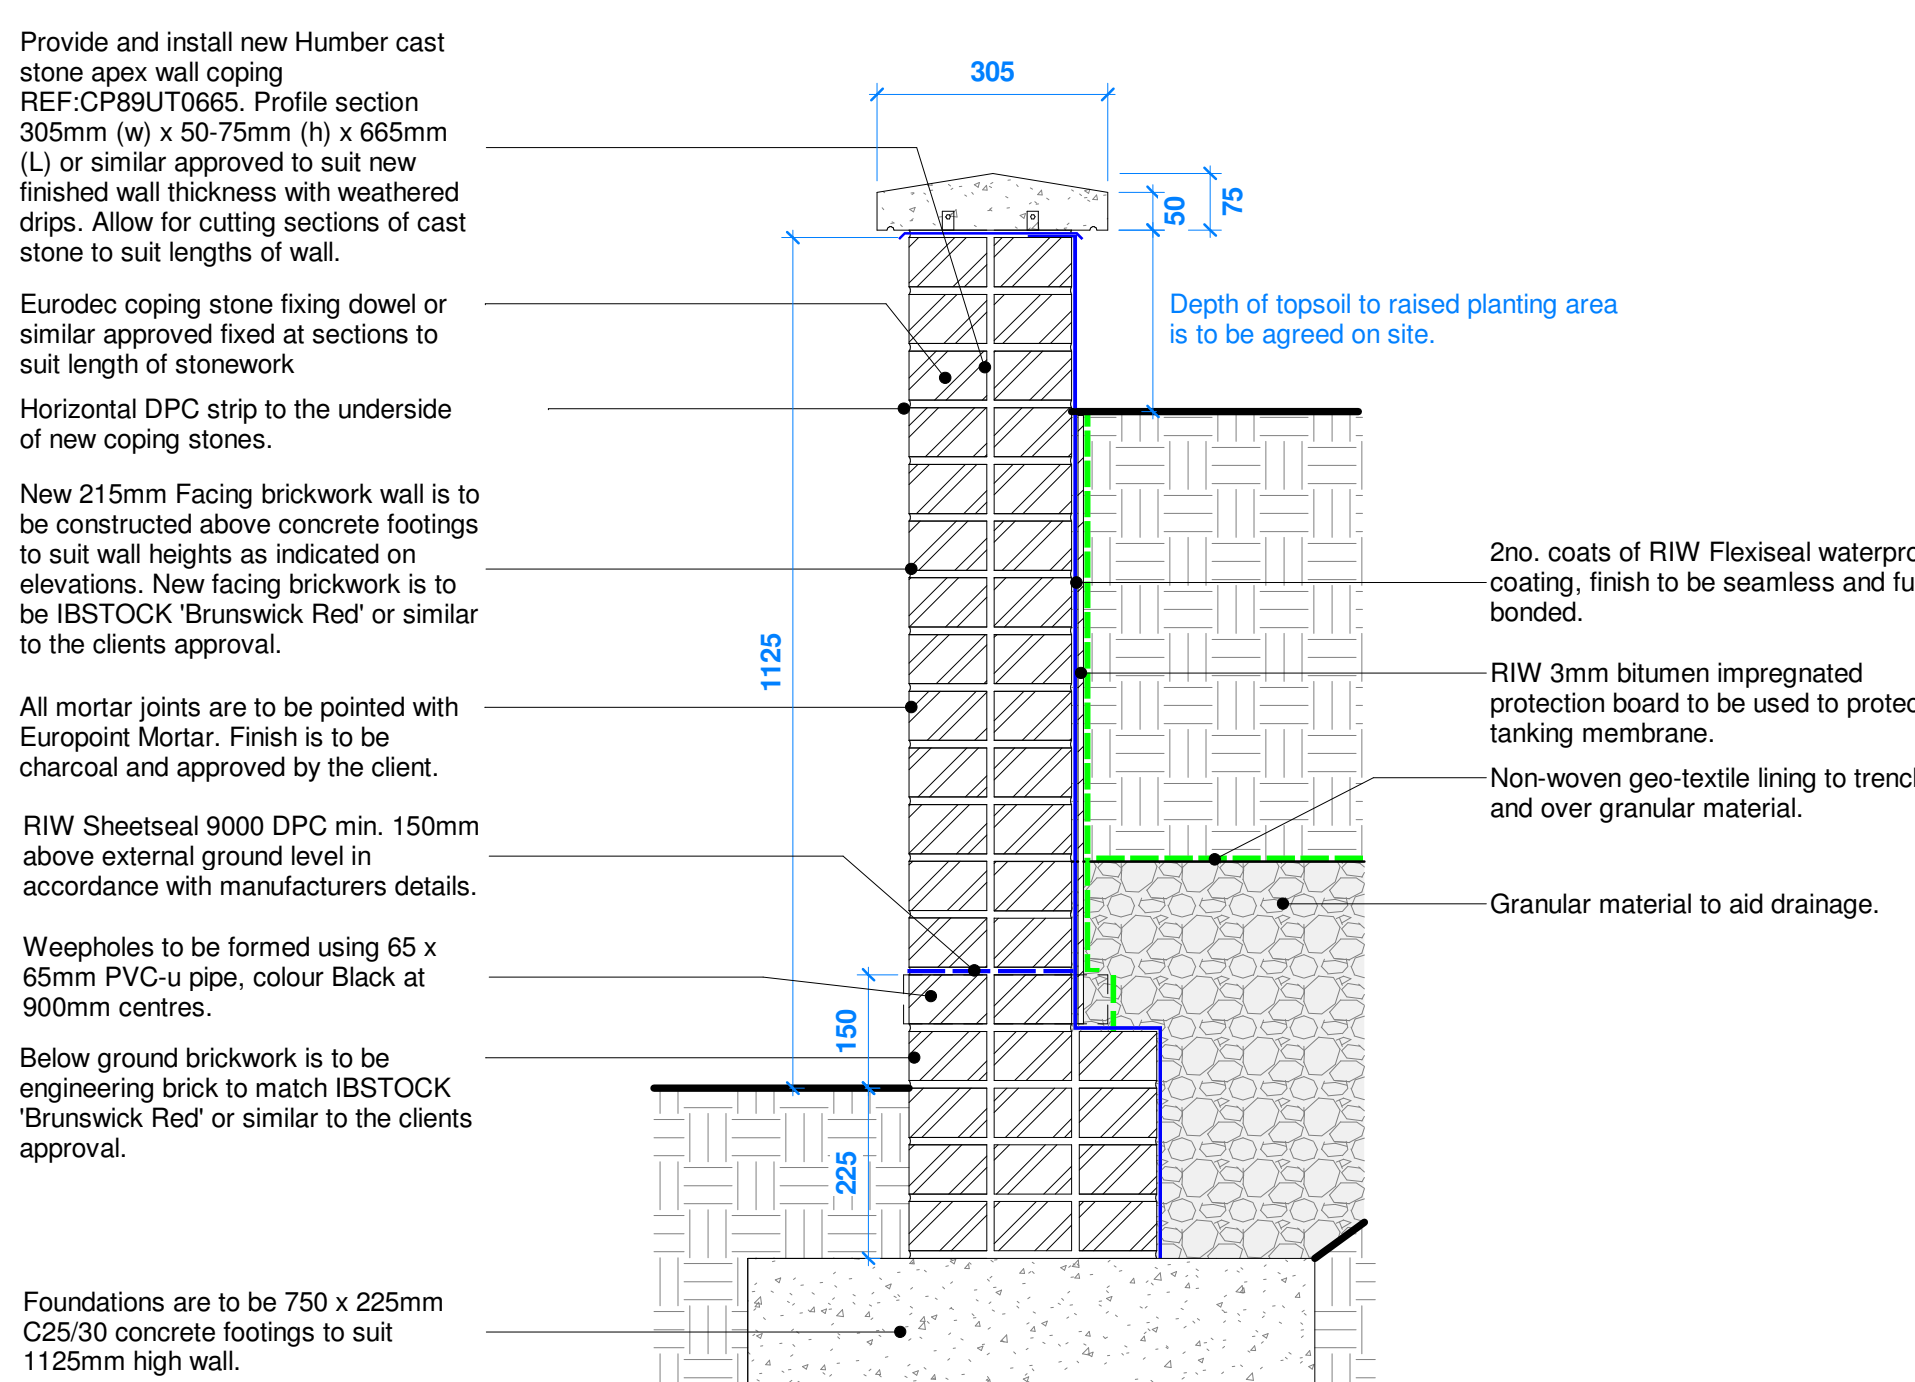


1125mm Height walls

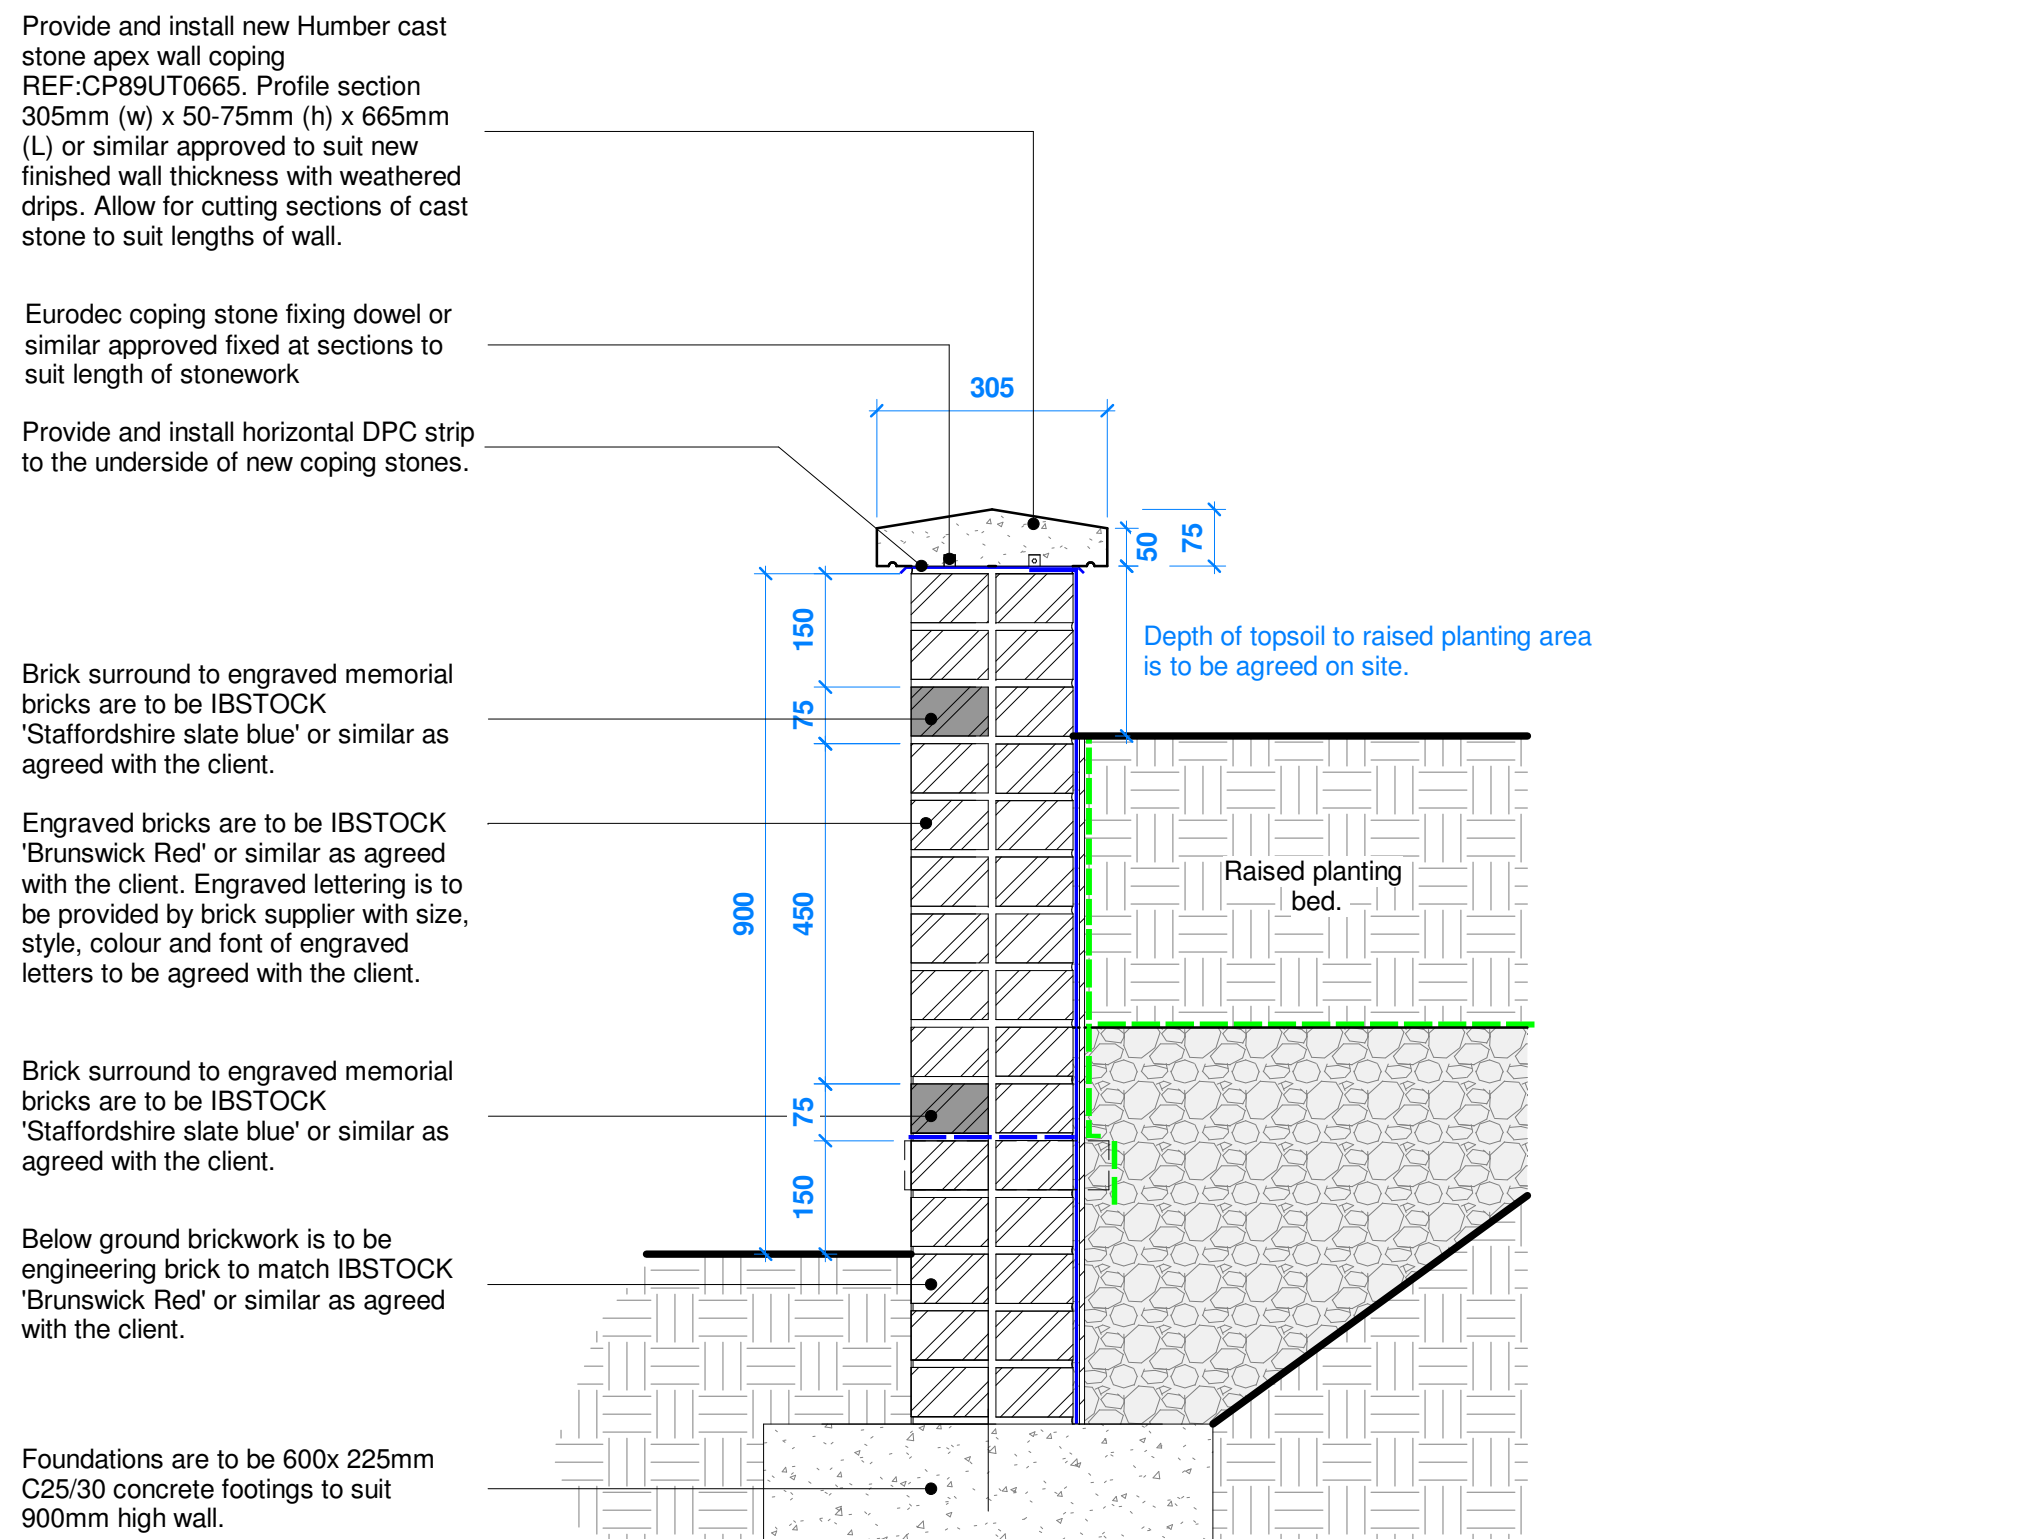


900mm Height walls


WT2 - Solid Brickwork with Engraved Brick Slip Detailing
1 : 10

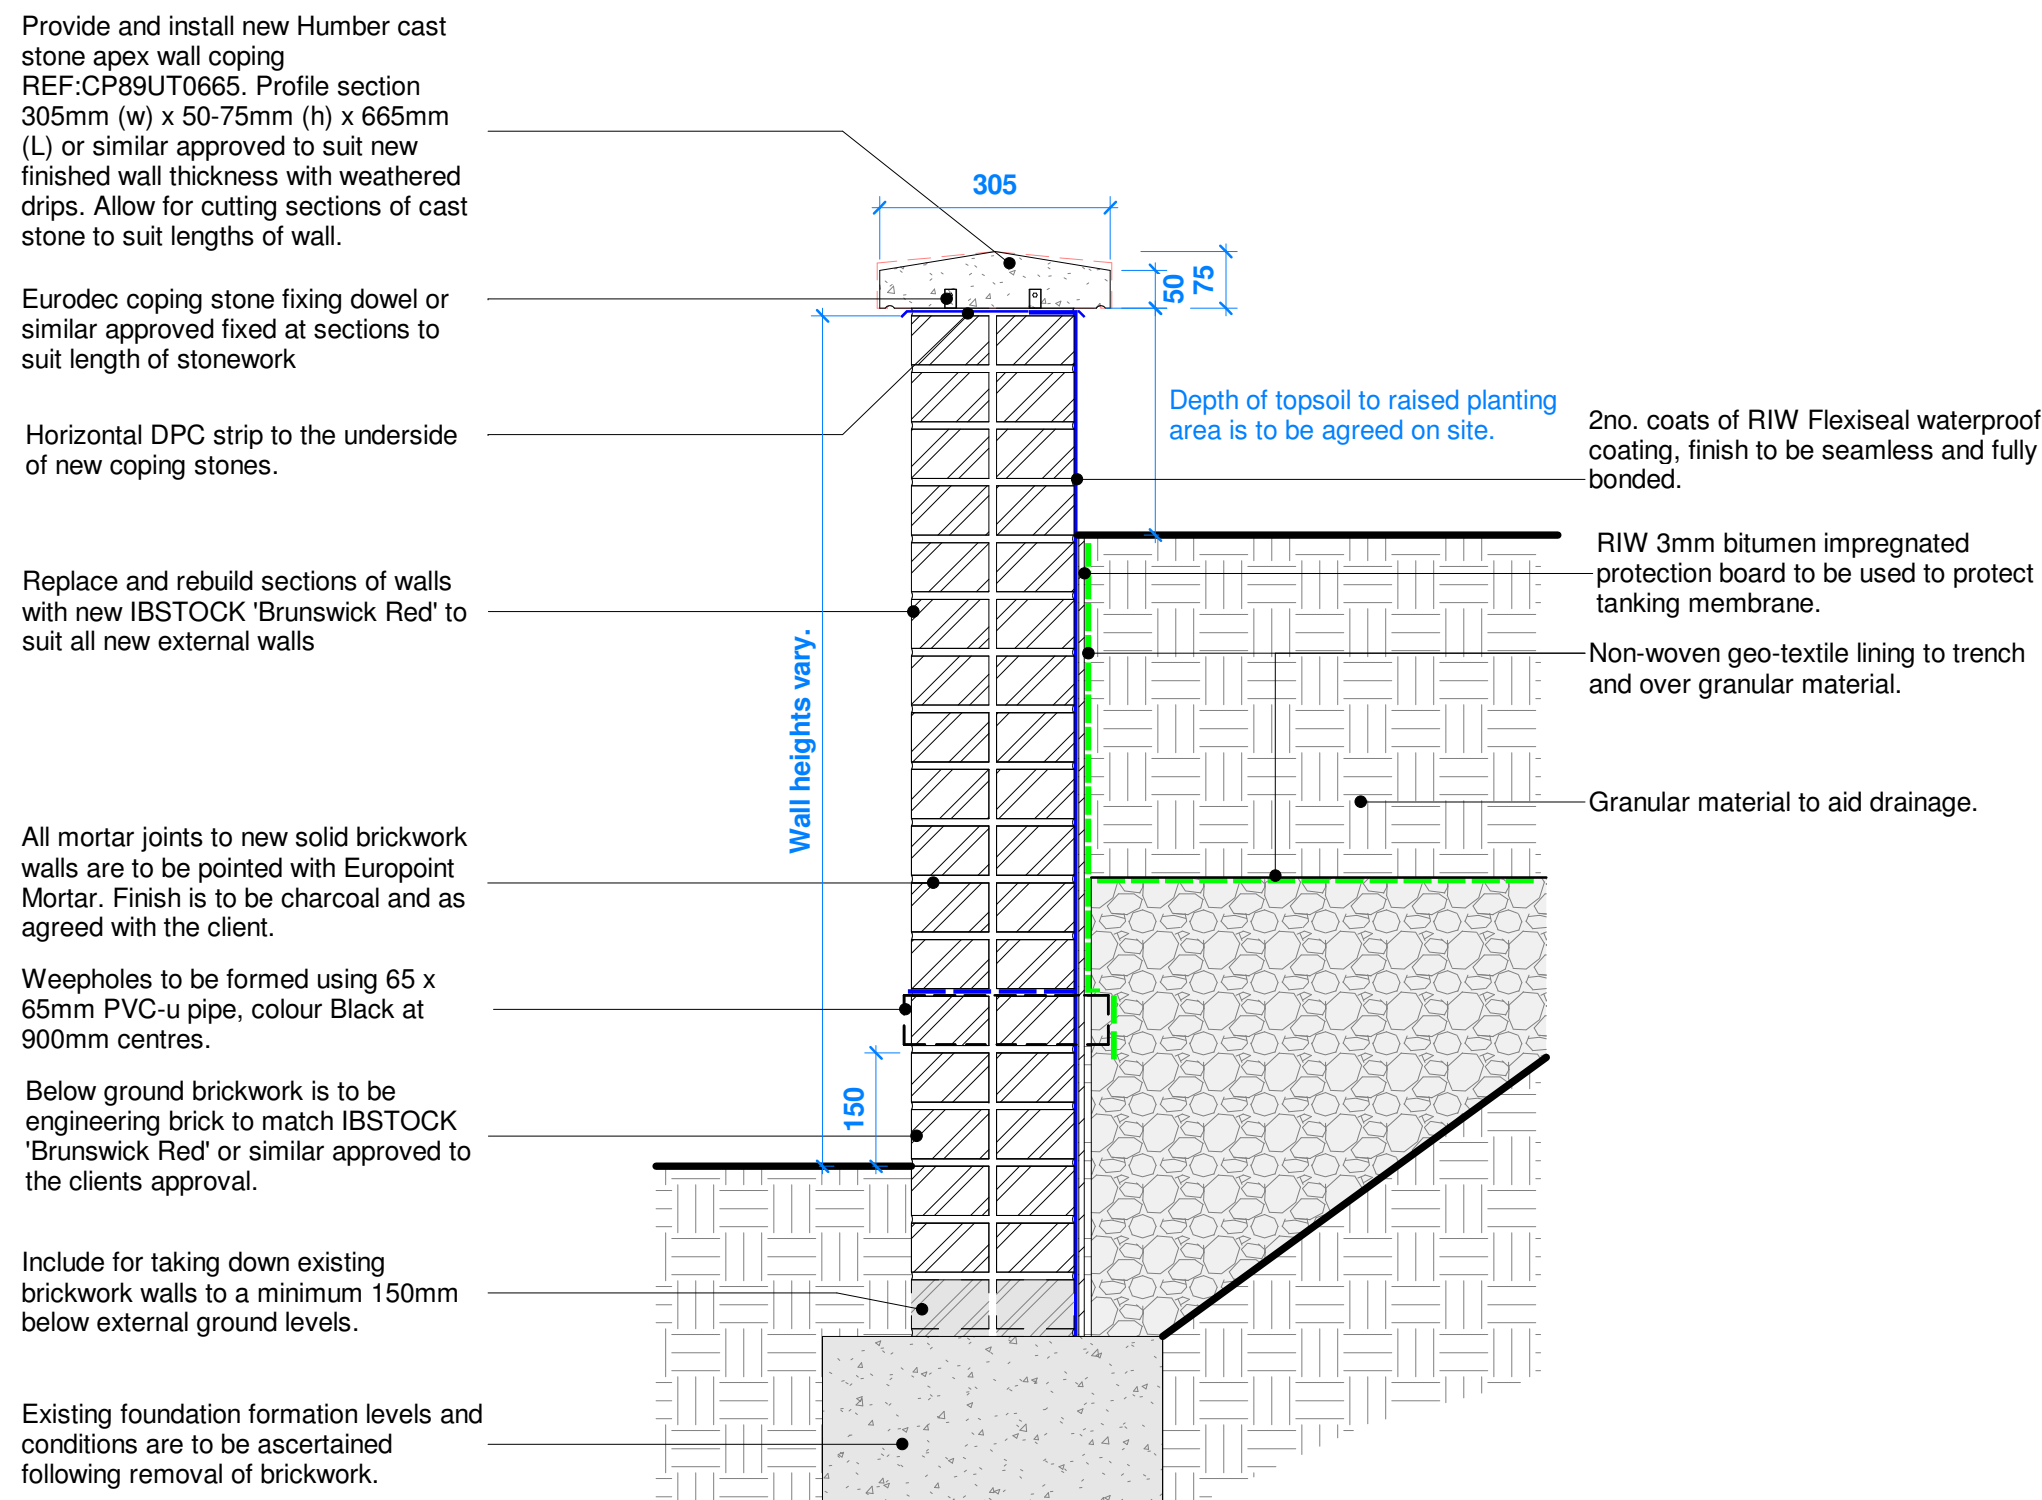


WT3 - New Solid Brickwork Walls to Match the Existing
1 : 10

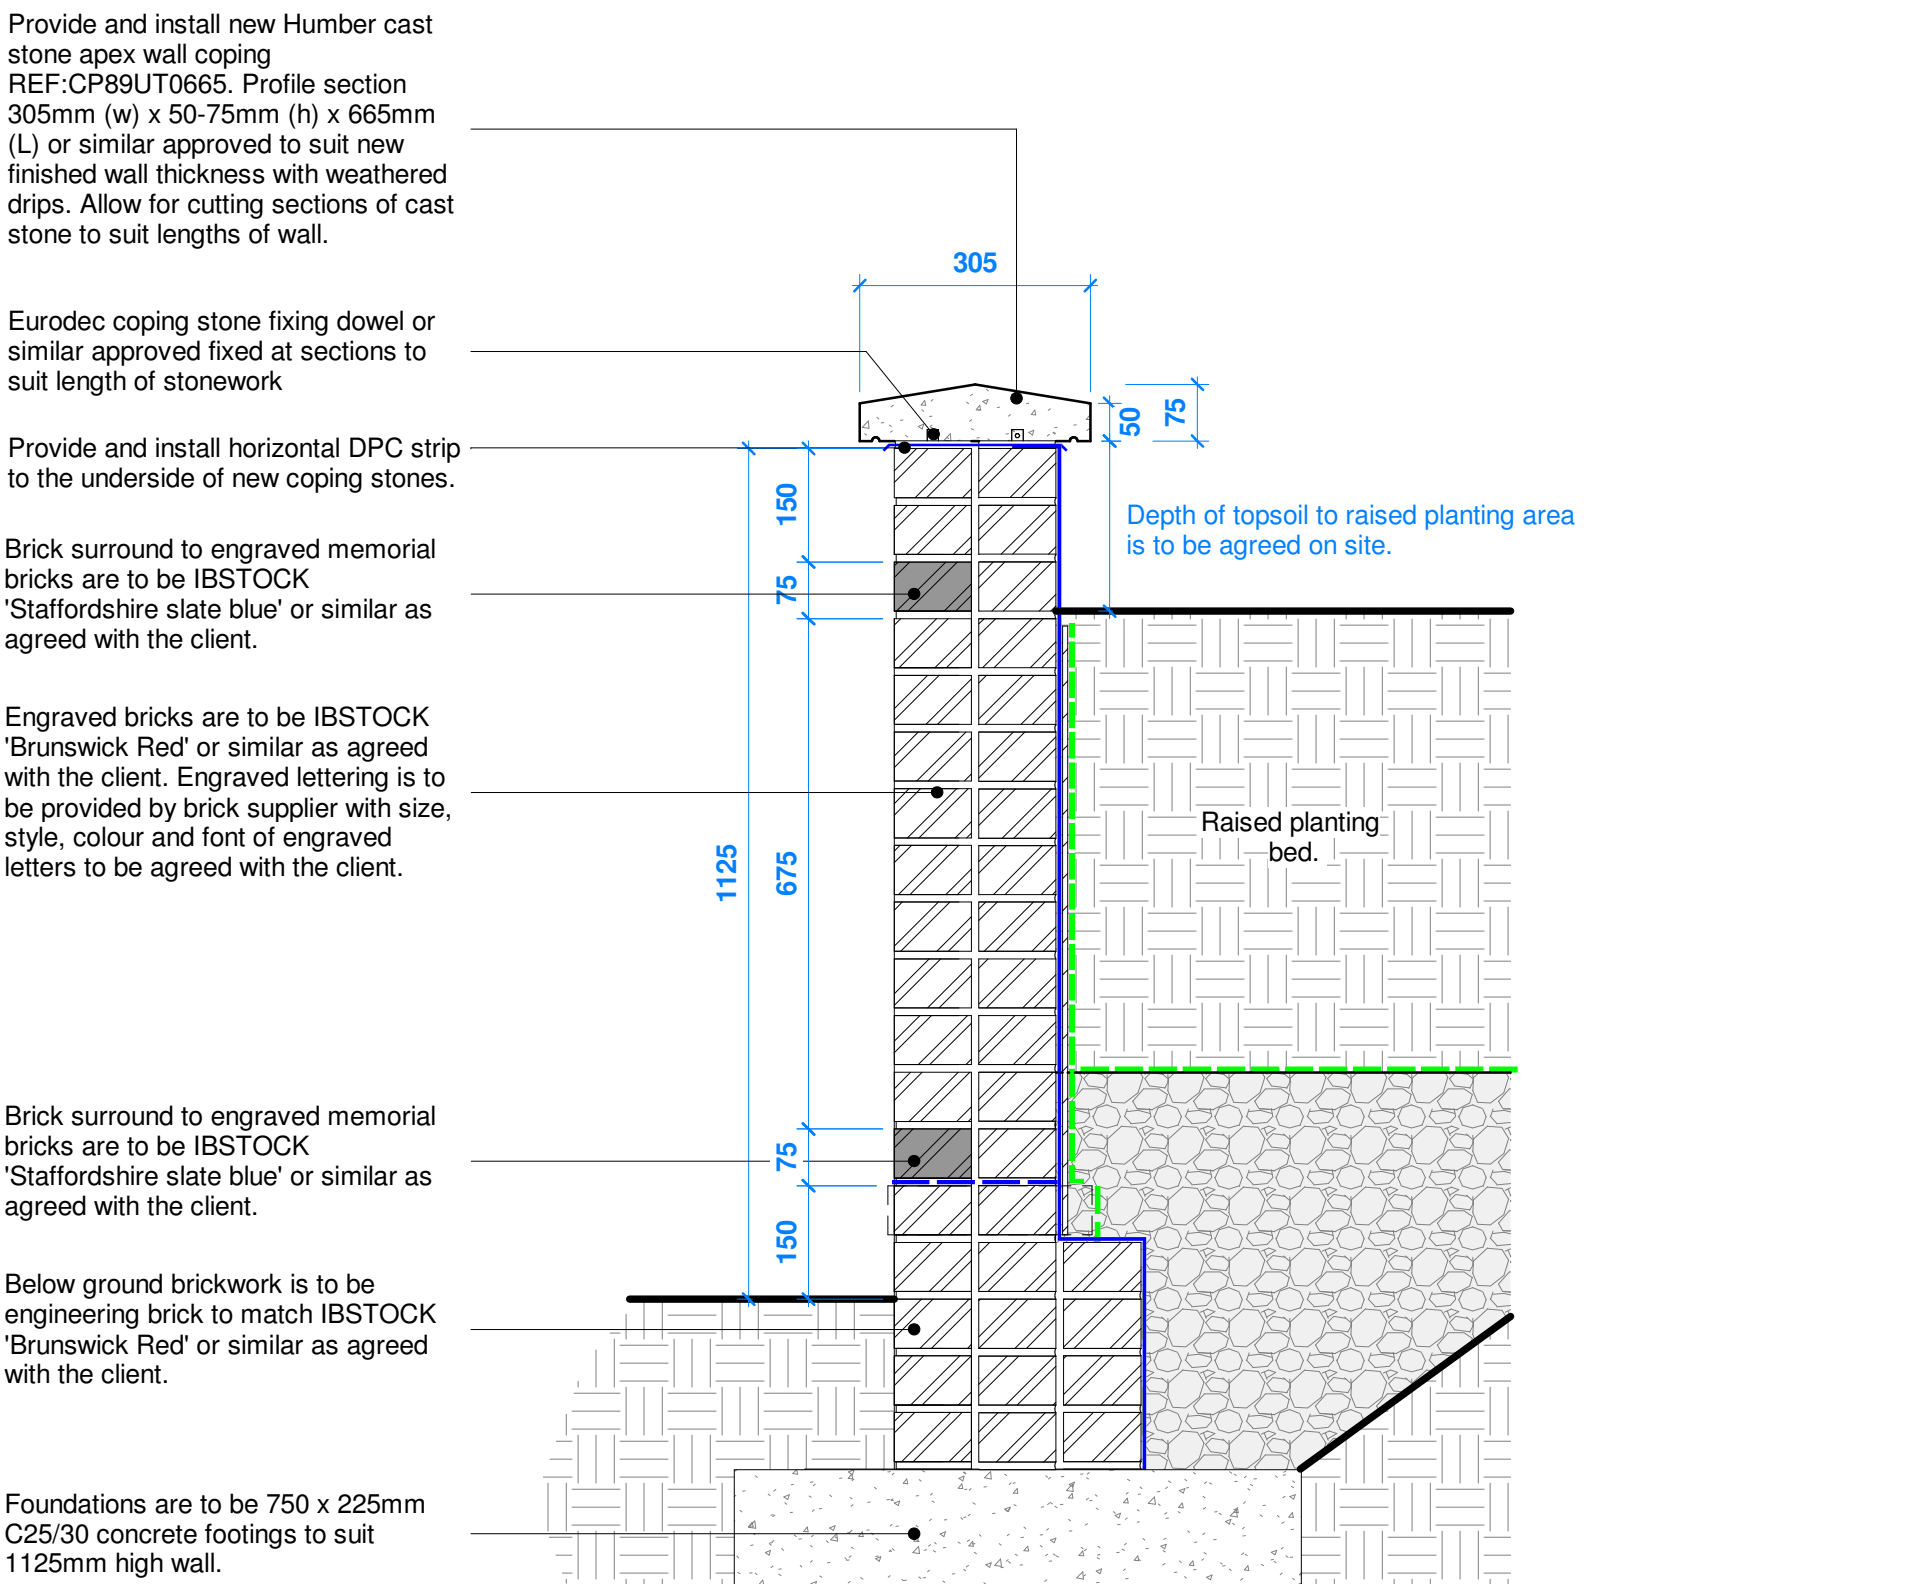

1125mm Height walls

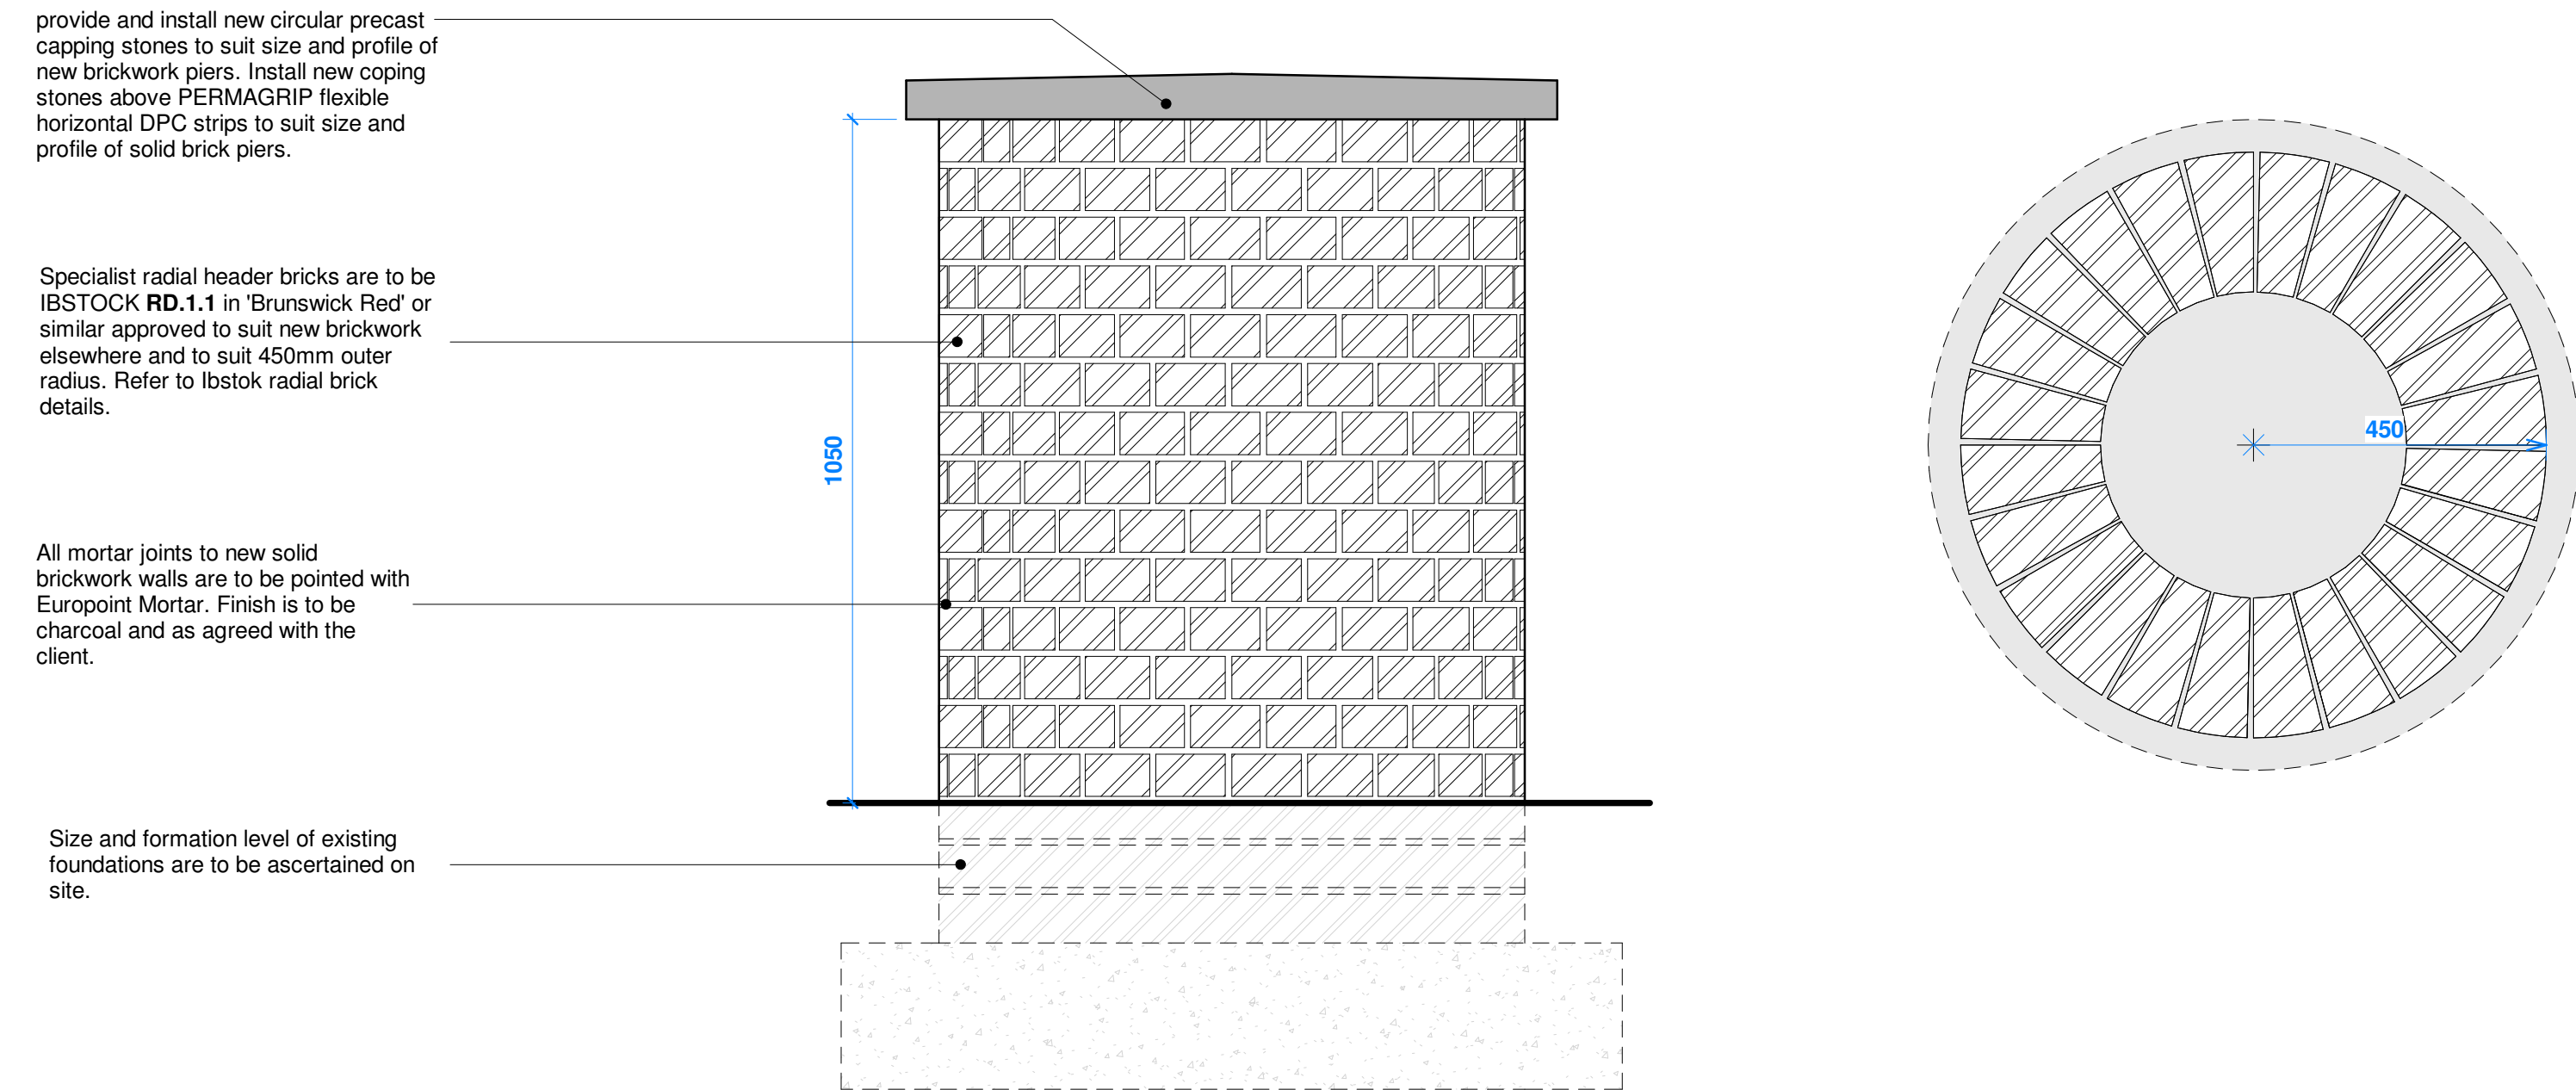

WT4 - New Solid Brickwork Piers to Match the Existing
1 : 10

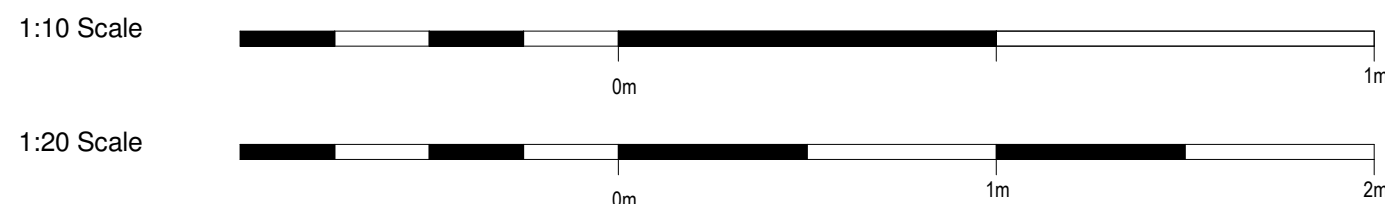

IA	02/10/24	IA	Drawn	Submission for Building Regulations
Rev	Date	Drawn	Discussed	
ctd architects 020 3024 1111 info@ctdarchitects.co.uk www.ctdarchitects.co.uk Client Biddulph Town Hall Proposed Construction Details - Sheet One Project Alterations to existing building frontage High St, Biddulph, ST13 3HE Job No. 2431 Opening No. AL10 Rev. A				
