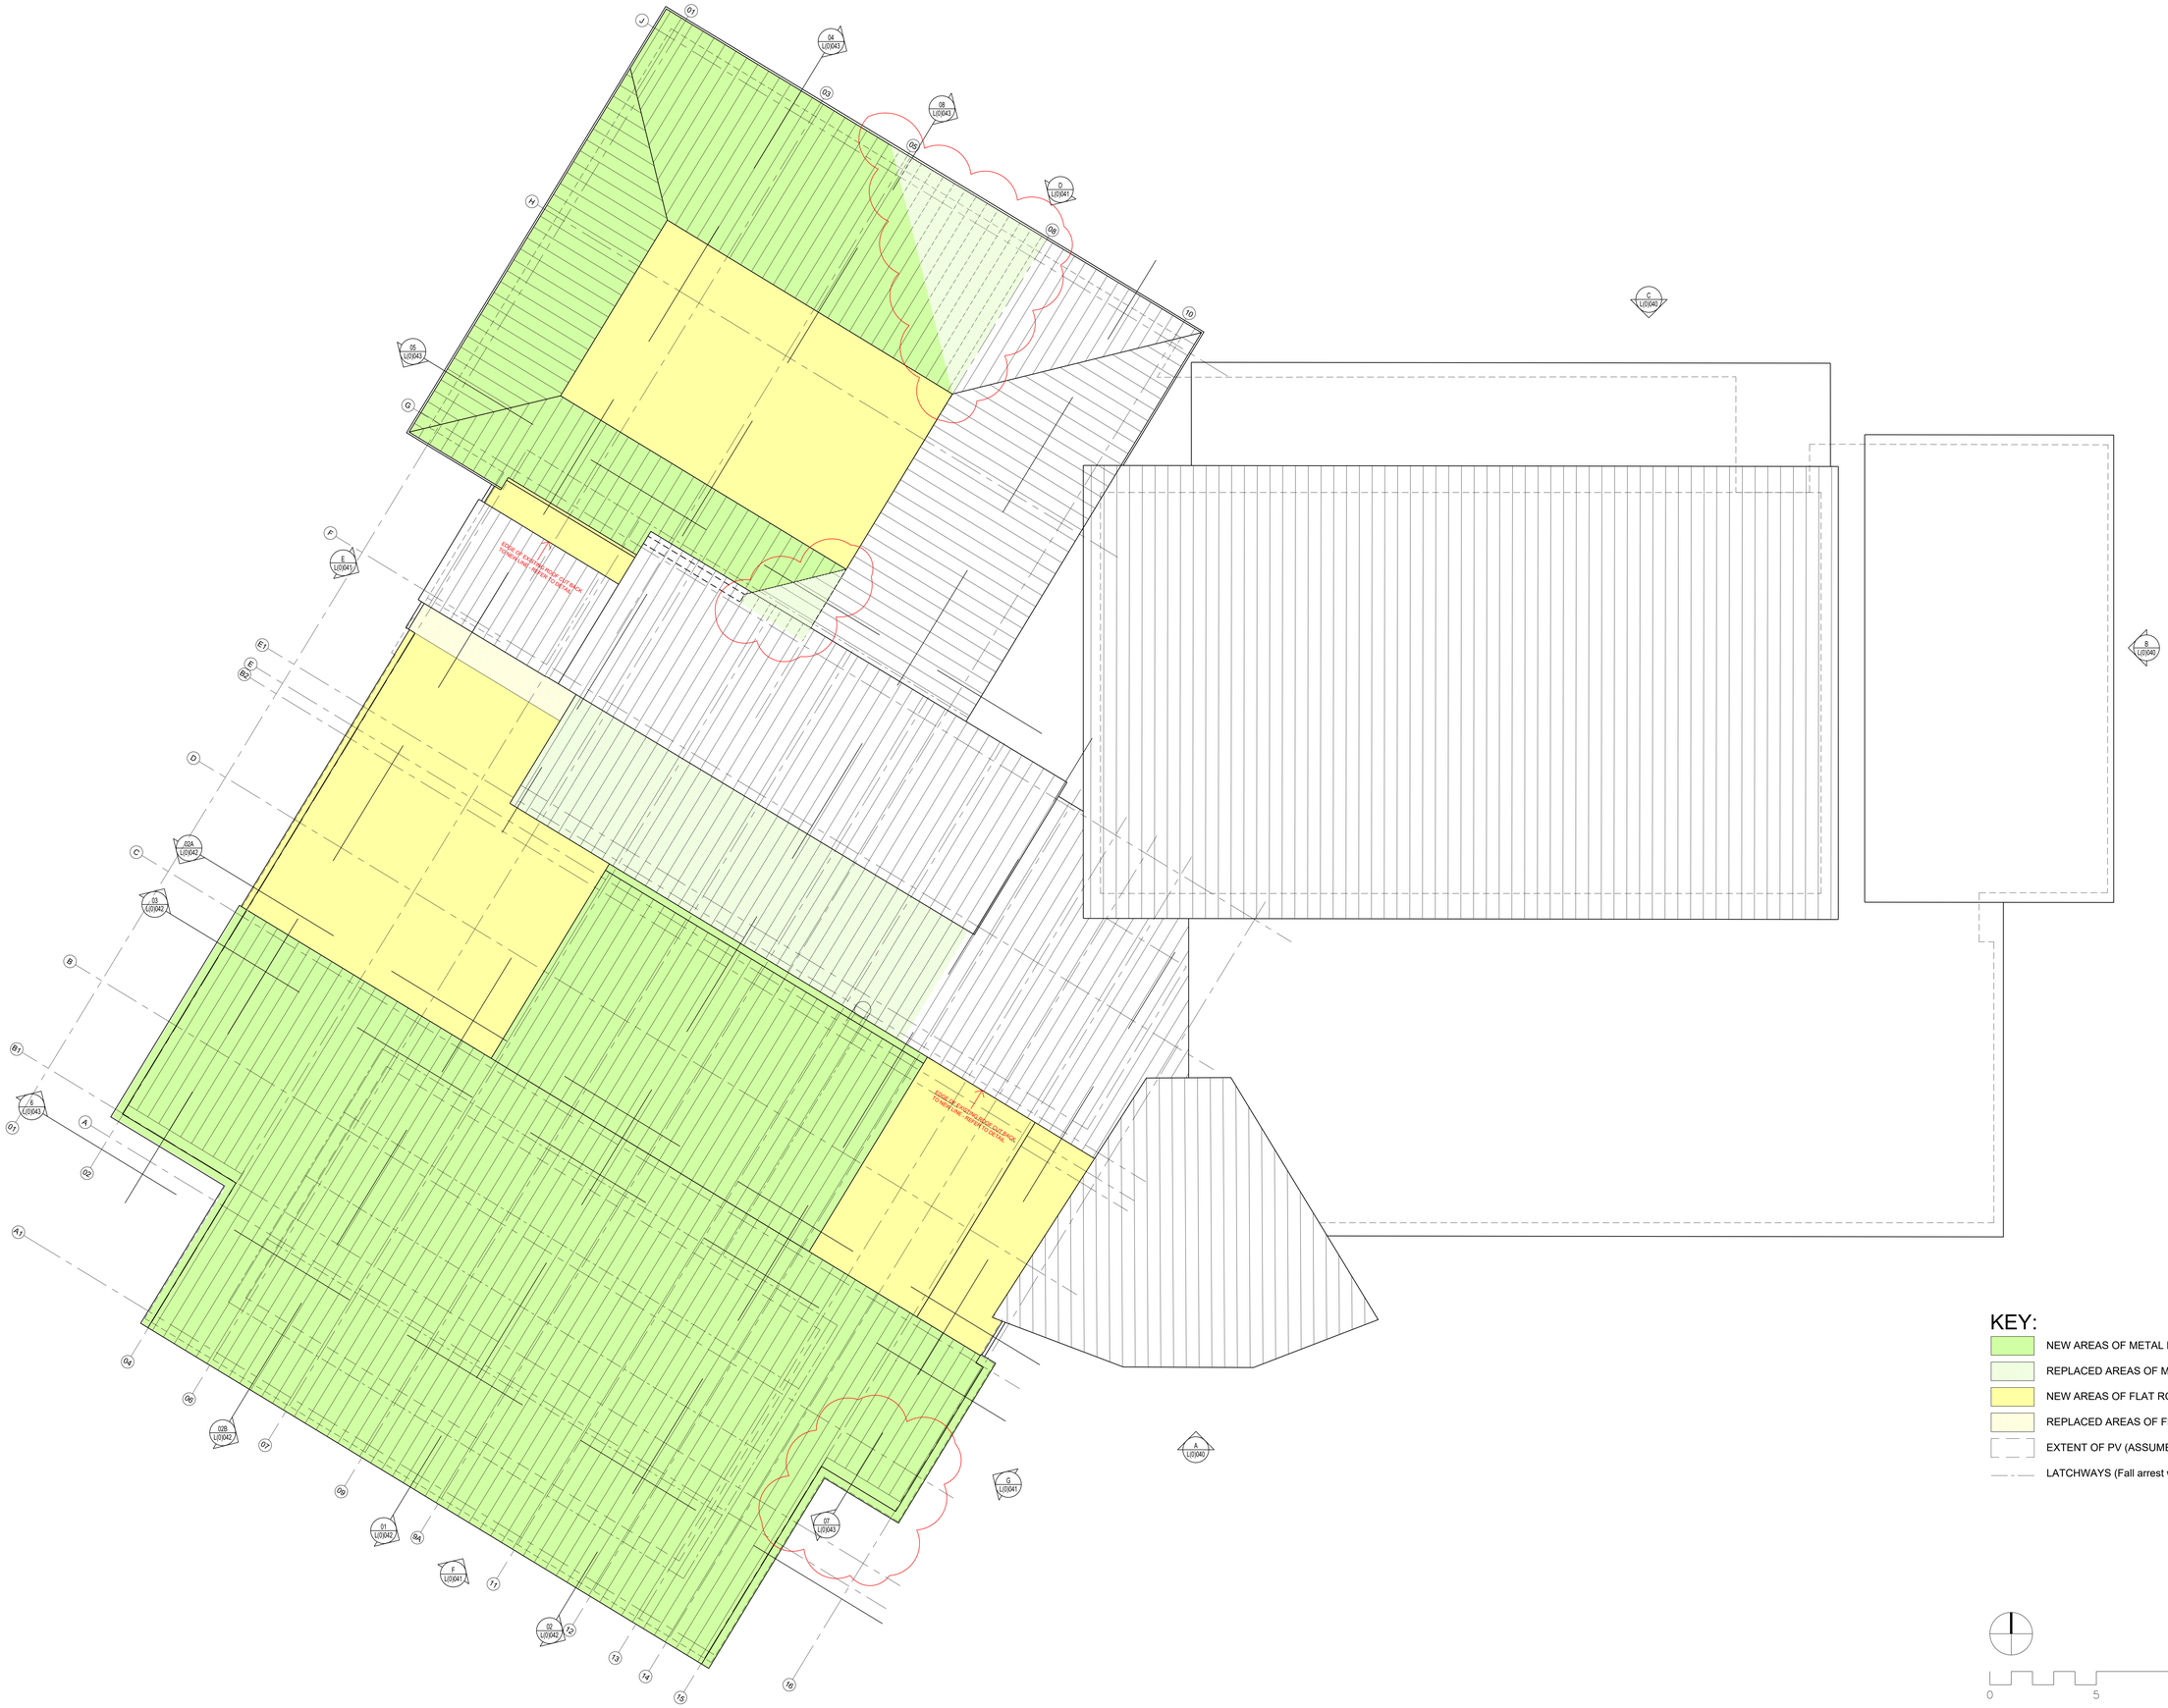

This line should measure 80mm when printed correctly

This drawing is the copyright of Roberts Limbrick Ltd and should not be reproduced in whole or in part or used in any manner whatsoever without their written permission.

Responsibility is not accepted for errors made by others in scaling from this drawing. Use only figured dimensions and report any discrepancies or omissions to the Architect immediately.

P01	19.06.2023	AM	WIP
P02	22.06.2023	AM	WIP
P03	19.12.2023	AM	Issued for stage 3 approval
P04	04.11.2024	AM	Revised as clouded
P05	10.11.2024	AM	Revised as clouded
P06	15.02.2024	AM	Revised as clouded
P07	28.03.2024	HK	Issued for Planning
P08	14.05.2024	AM	Roof Key updated
P09	23.05.2024	AM	Revision as clouded

Roberts Limbrick
03333 405 500
mail@robertslimbrick.com
robertslimbrick.com
Registered Office: England No. 06958229

Project Name
Brough Park
Leisure Centre
-

Client Name
Alliance Leisure
-
-

Drawing Title
Proposed Roof Plan
-
-

Scale	Project No.
1/100 • A0	10683

Status	Purpose Of Issue
A3	Issued for Planning

Project	Org	Vol	Level	Form	Role
10683	RL	XX	RF	DR	A

Number	Revision
L(0)022	P09