


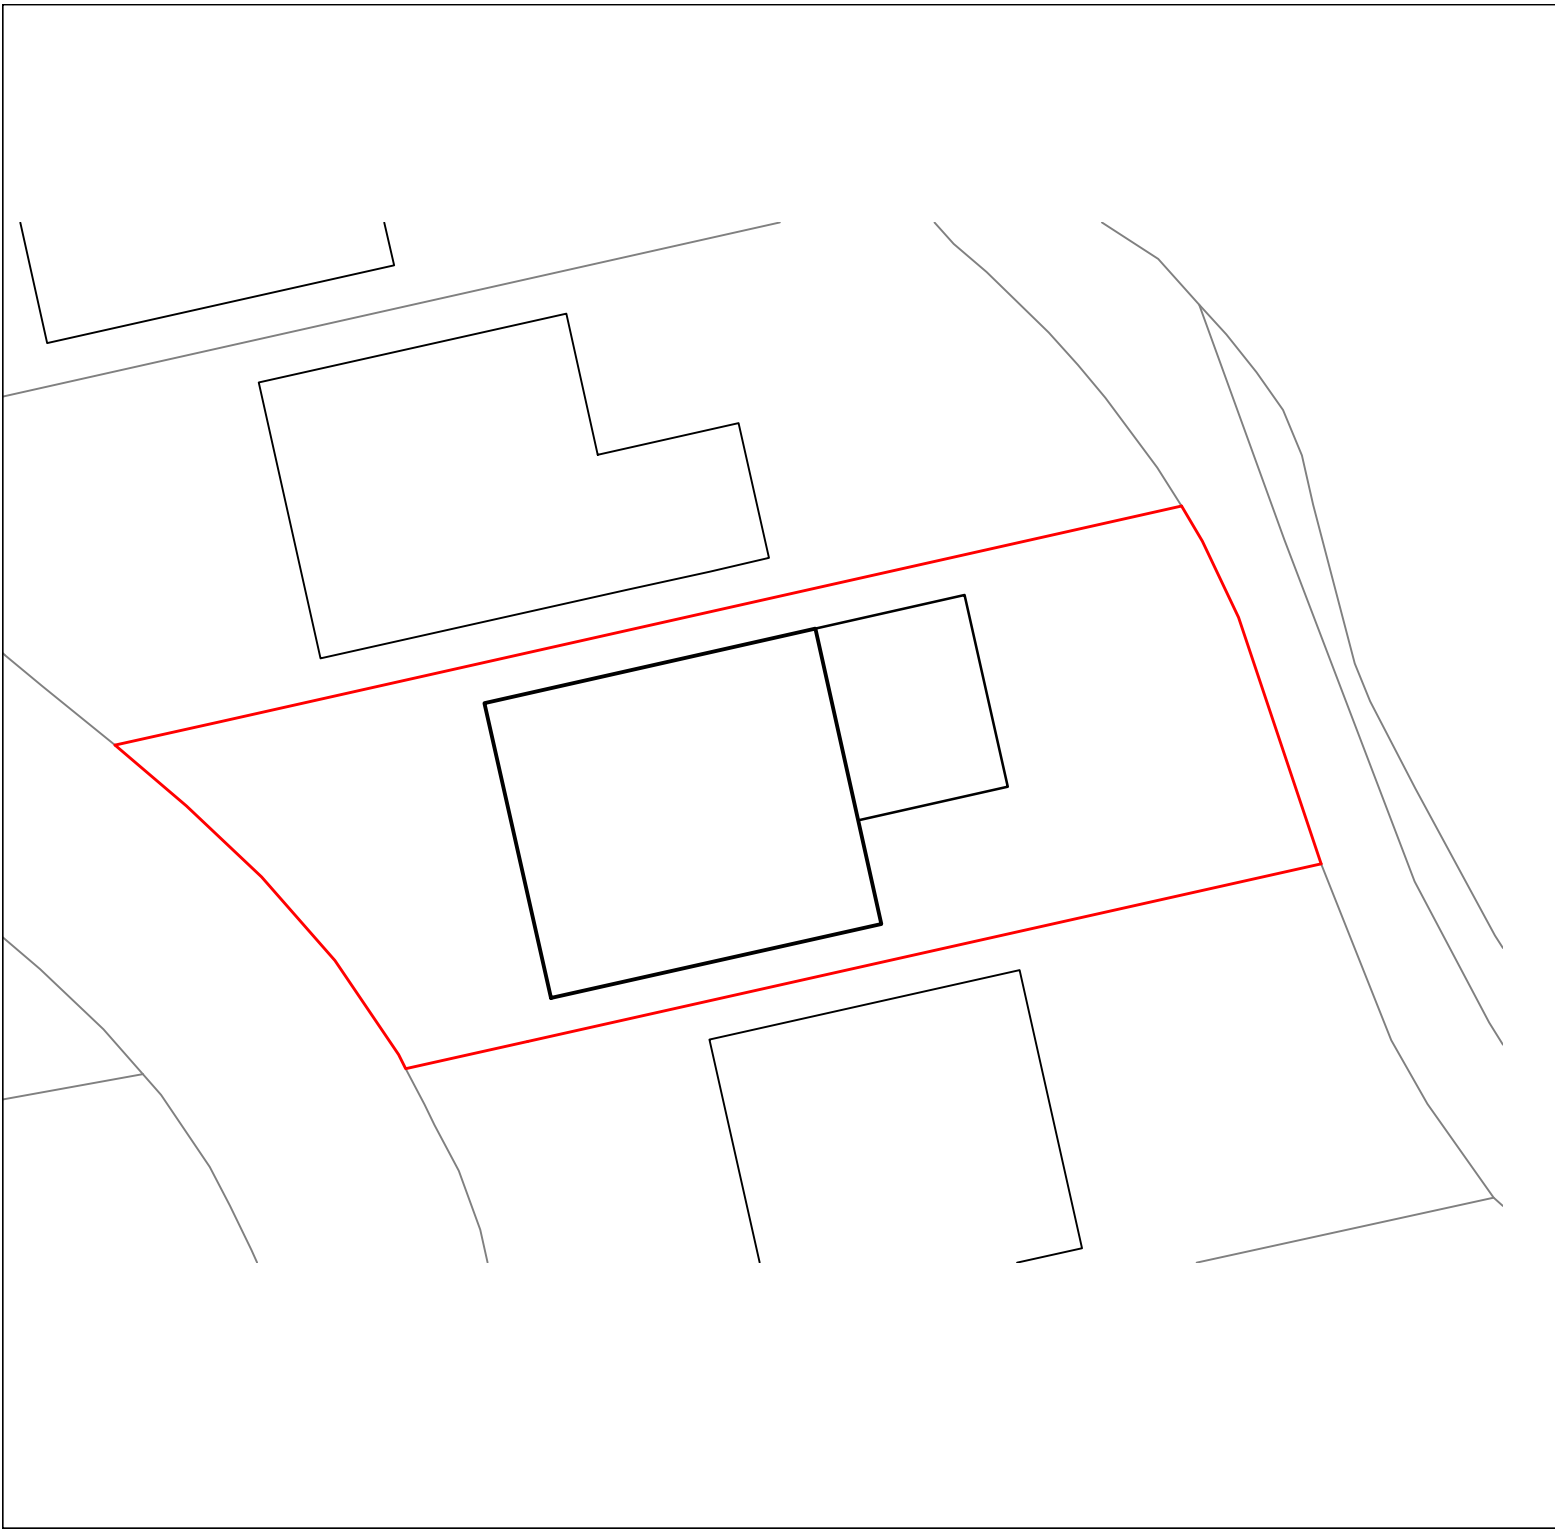

NOTES

Metres


01 02 03 04 05 10



SCALE 1:200



.	.	.

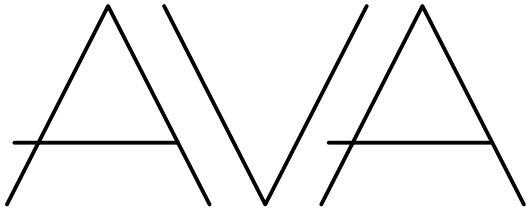

ADDED VALUE ARCHITECTURE

Registered Office:
Added Value Architecture Ltd.
25 Lawton Street, Congleton,
Cheshire, CW12 4AB

Company No: 11124740
e. architect@ava-ltd.com
t. 01260 400 150
www.ava-ltd.com

28 Mossfield Drive
Biddulph, Staffordshire, ST8 6UL
For Mr and Mrs Baddeley

Site/Block Plan
As Proposed

Scale:	1:200 @A4	
Date:	November 2024	
Ref:	240604(PR)001	revision -