


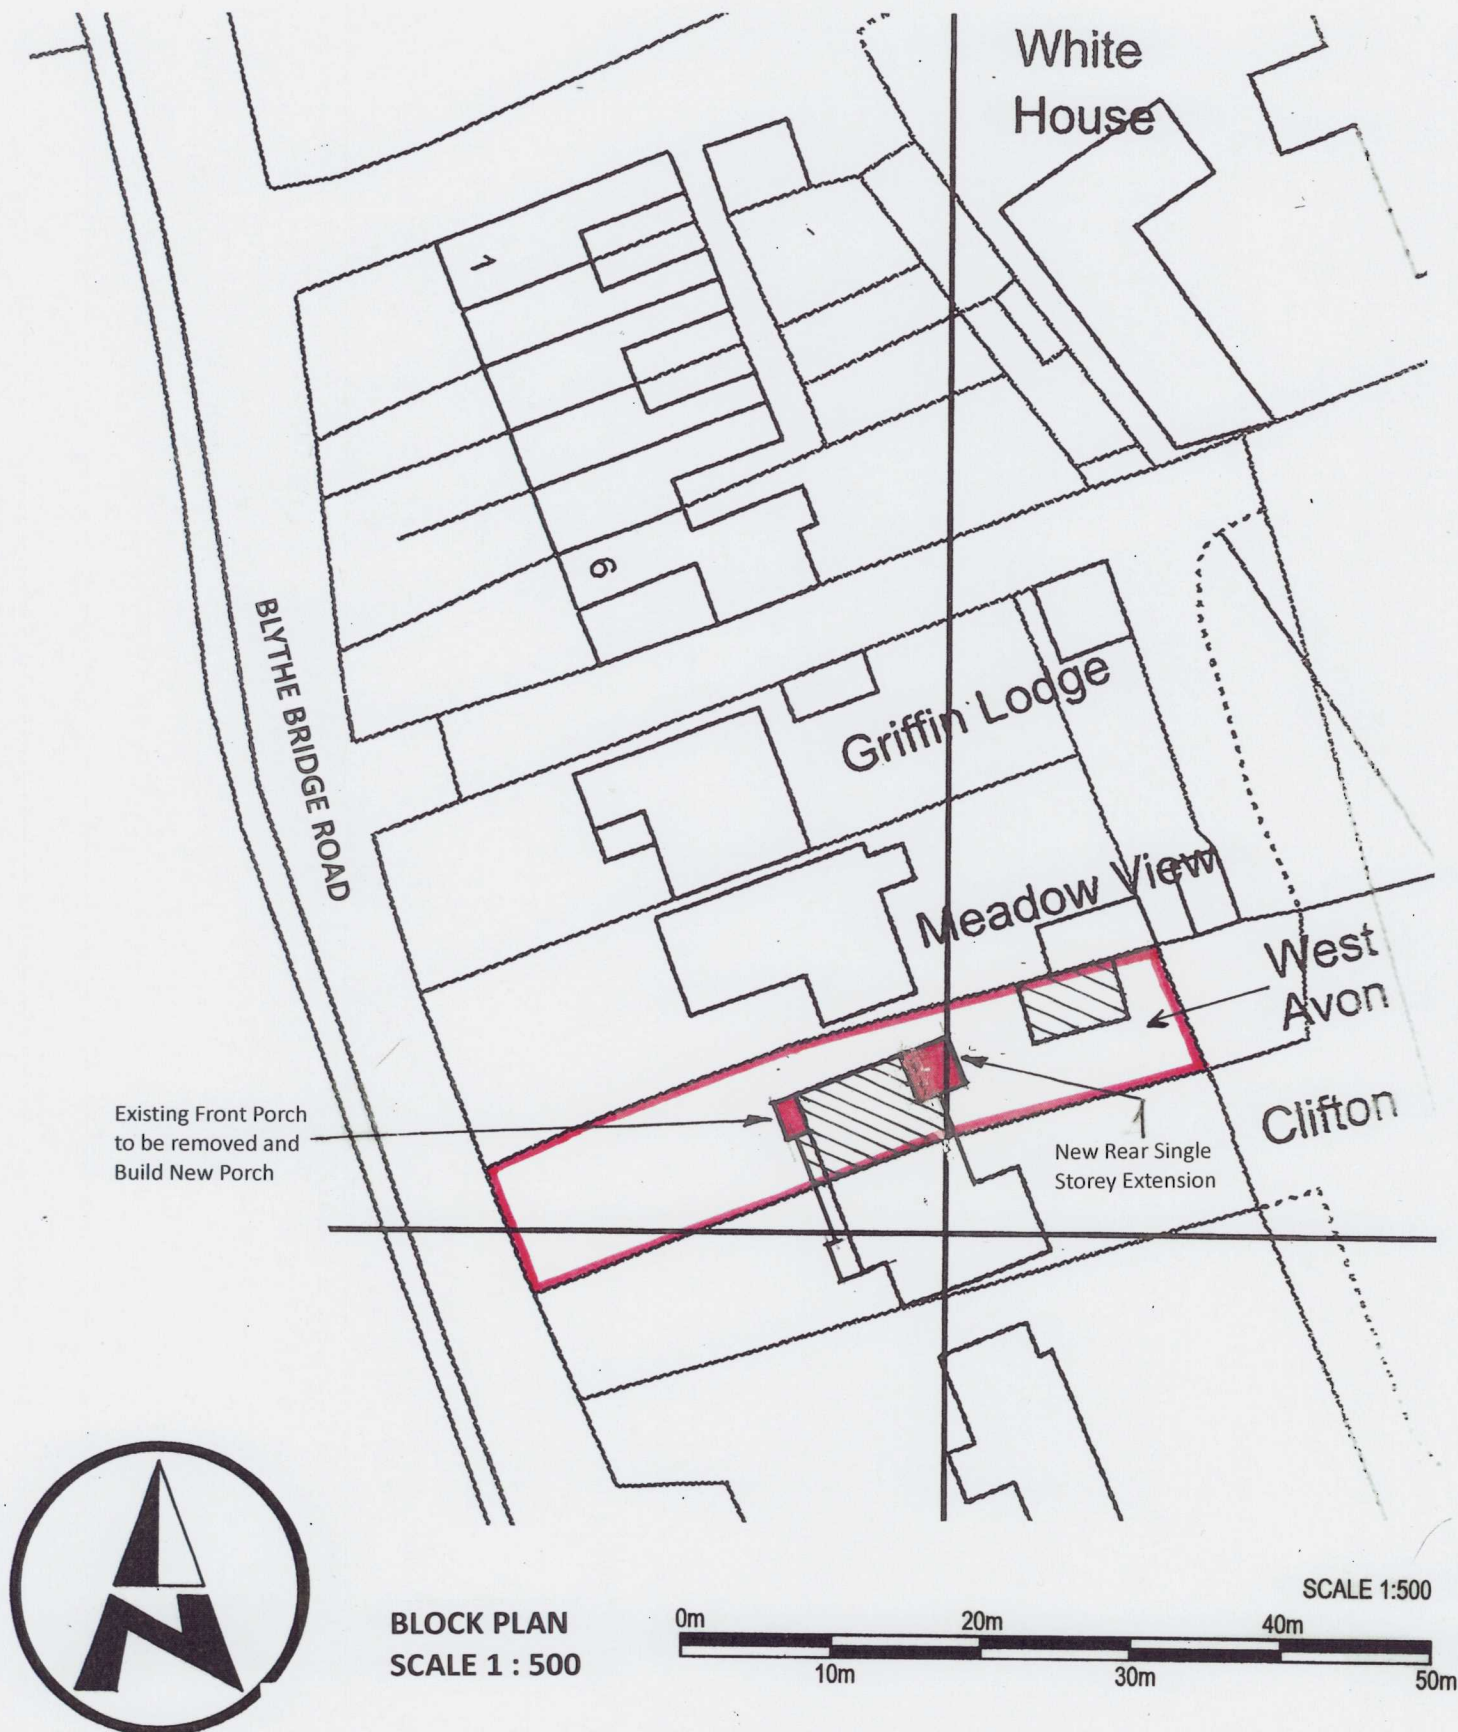

**PROPOSED NEW FRONT PORCH EXTENSION
AND SINGLE STOREY REAR KITCHEN
EXTENSION + ASSOCIATED ALTERATIONS AT
'WEST AVON', BLYTHE BRIDGE ROAD,
CAVERSWALL, STOKE-ON-TRENT, STAFFS,
ST11 9EA, FOR MR. P. RUSCOE.**

ORCHARD STRUCTURAL DESIGN LTD
CONSTRUCTIONAL, CIVILS AND STRUCTURAL DESIGN CONSULTANCY
EMAIL :- orchard.structures@gmail.com
WEB :- www.orchardstructures.com
TELE :- 07970 – 308358